
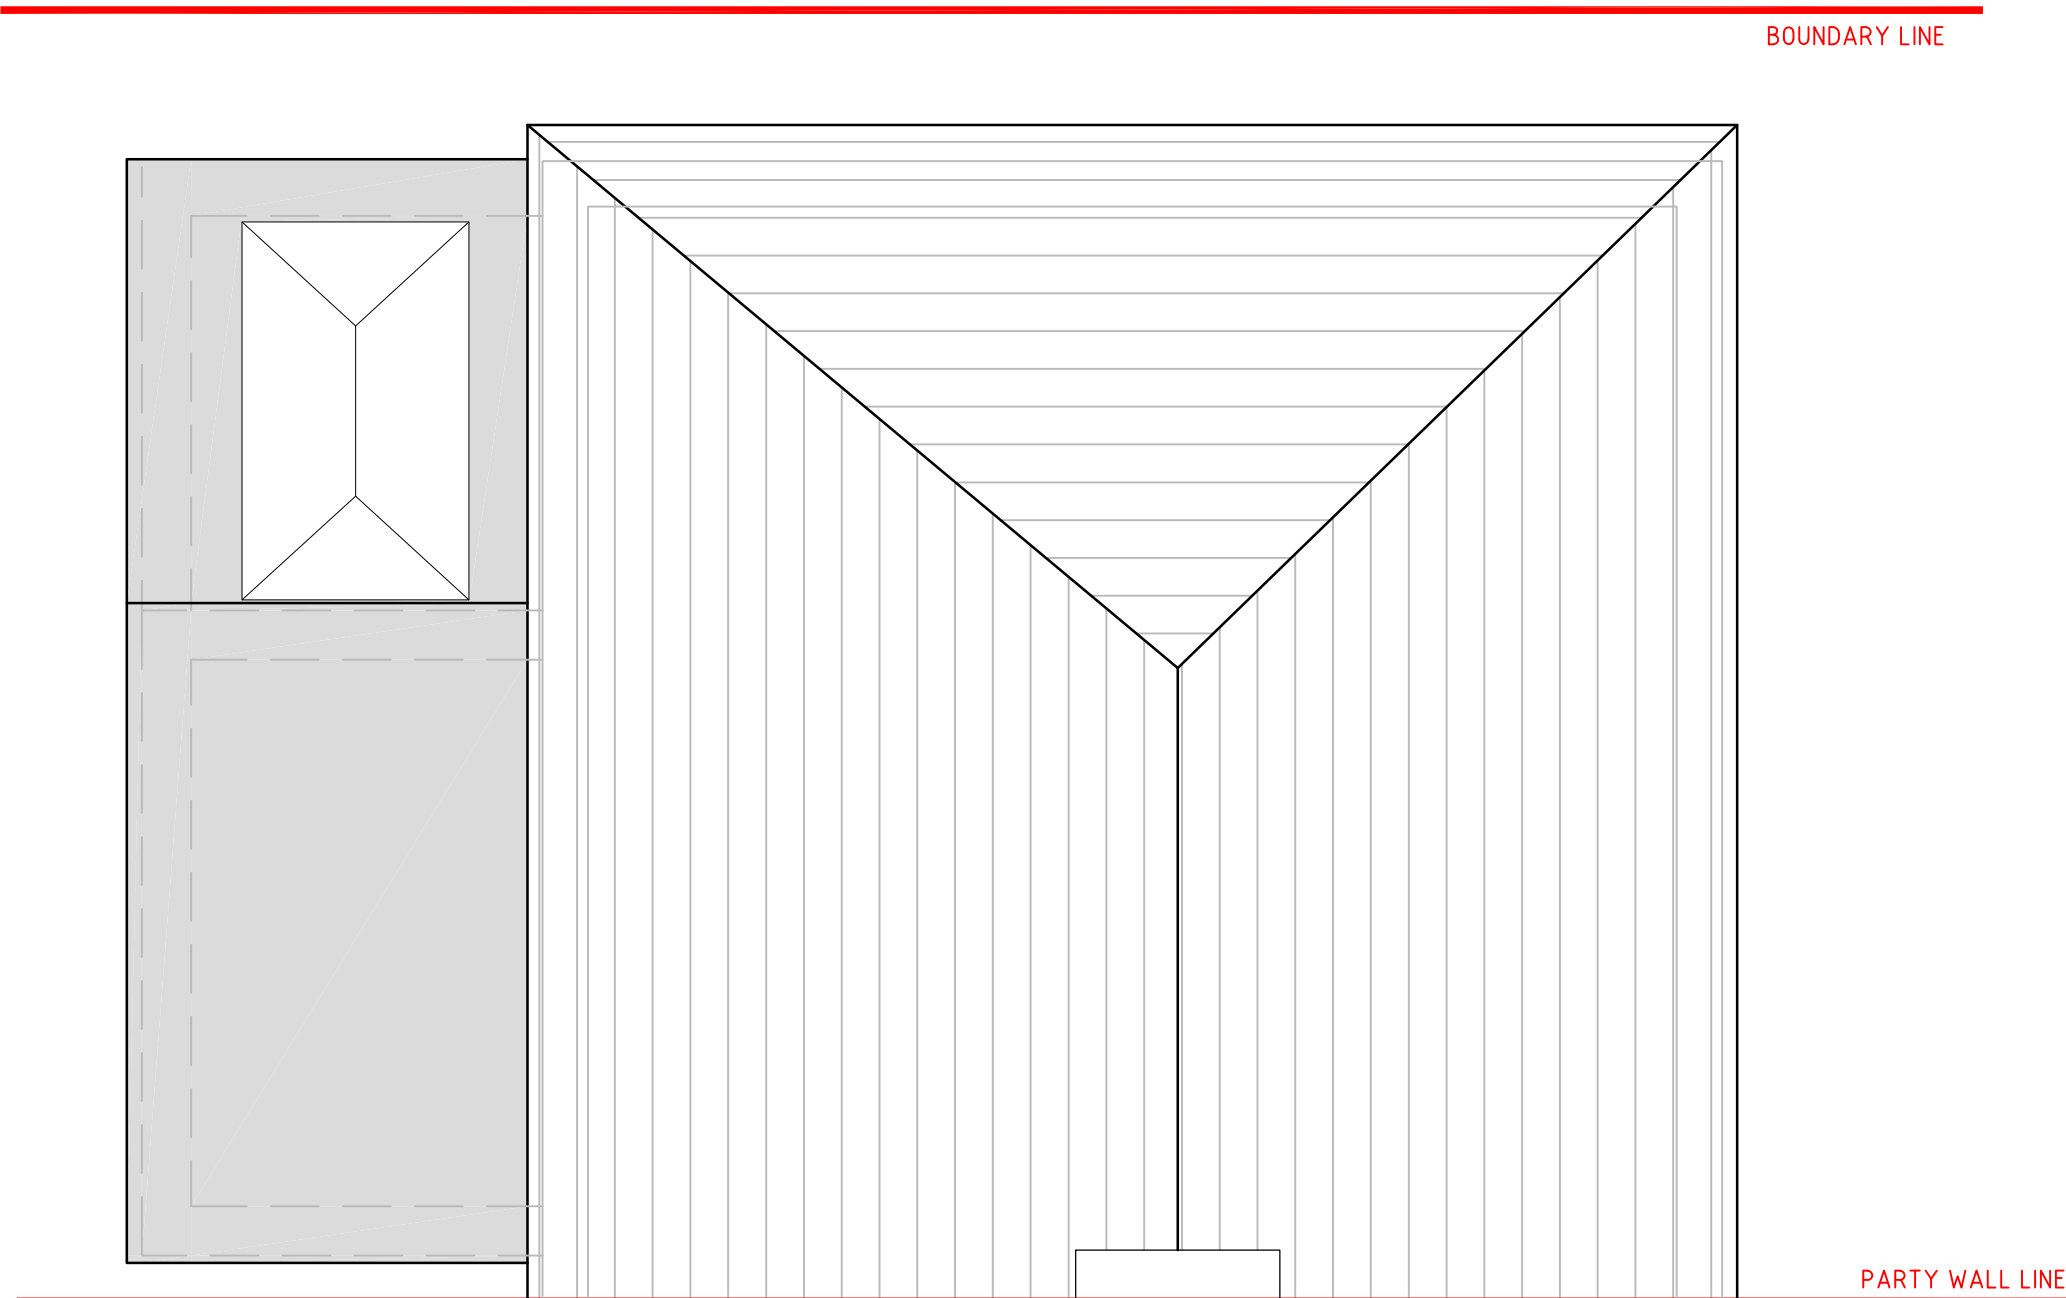


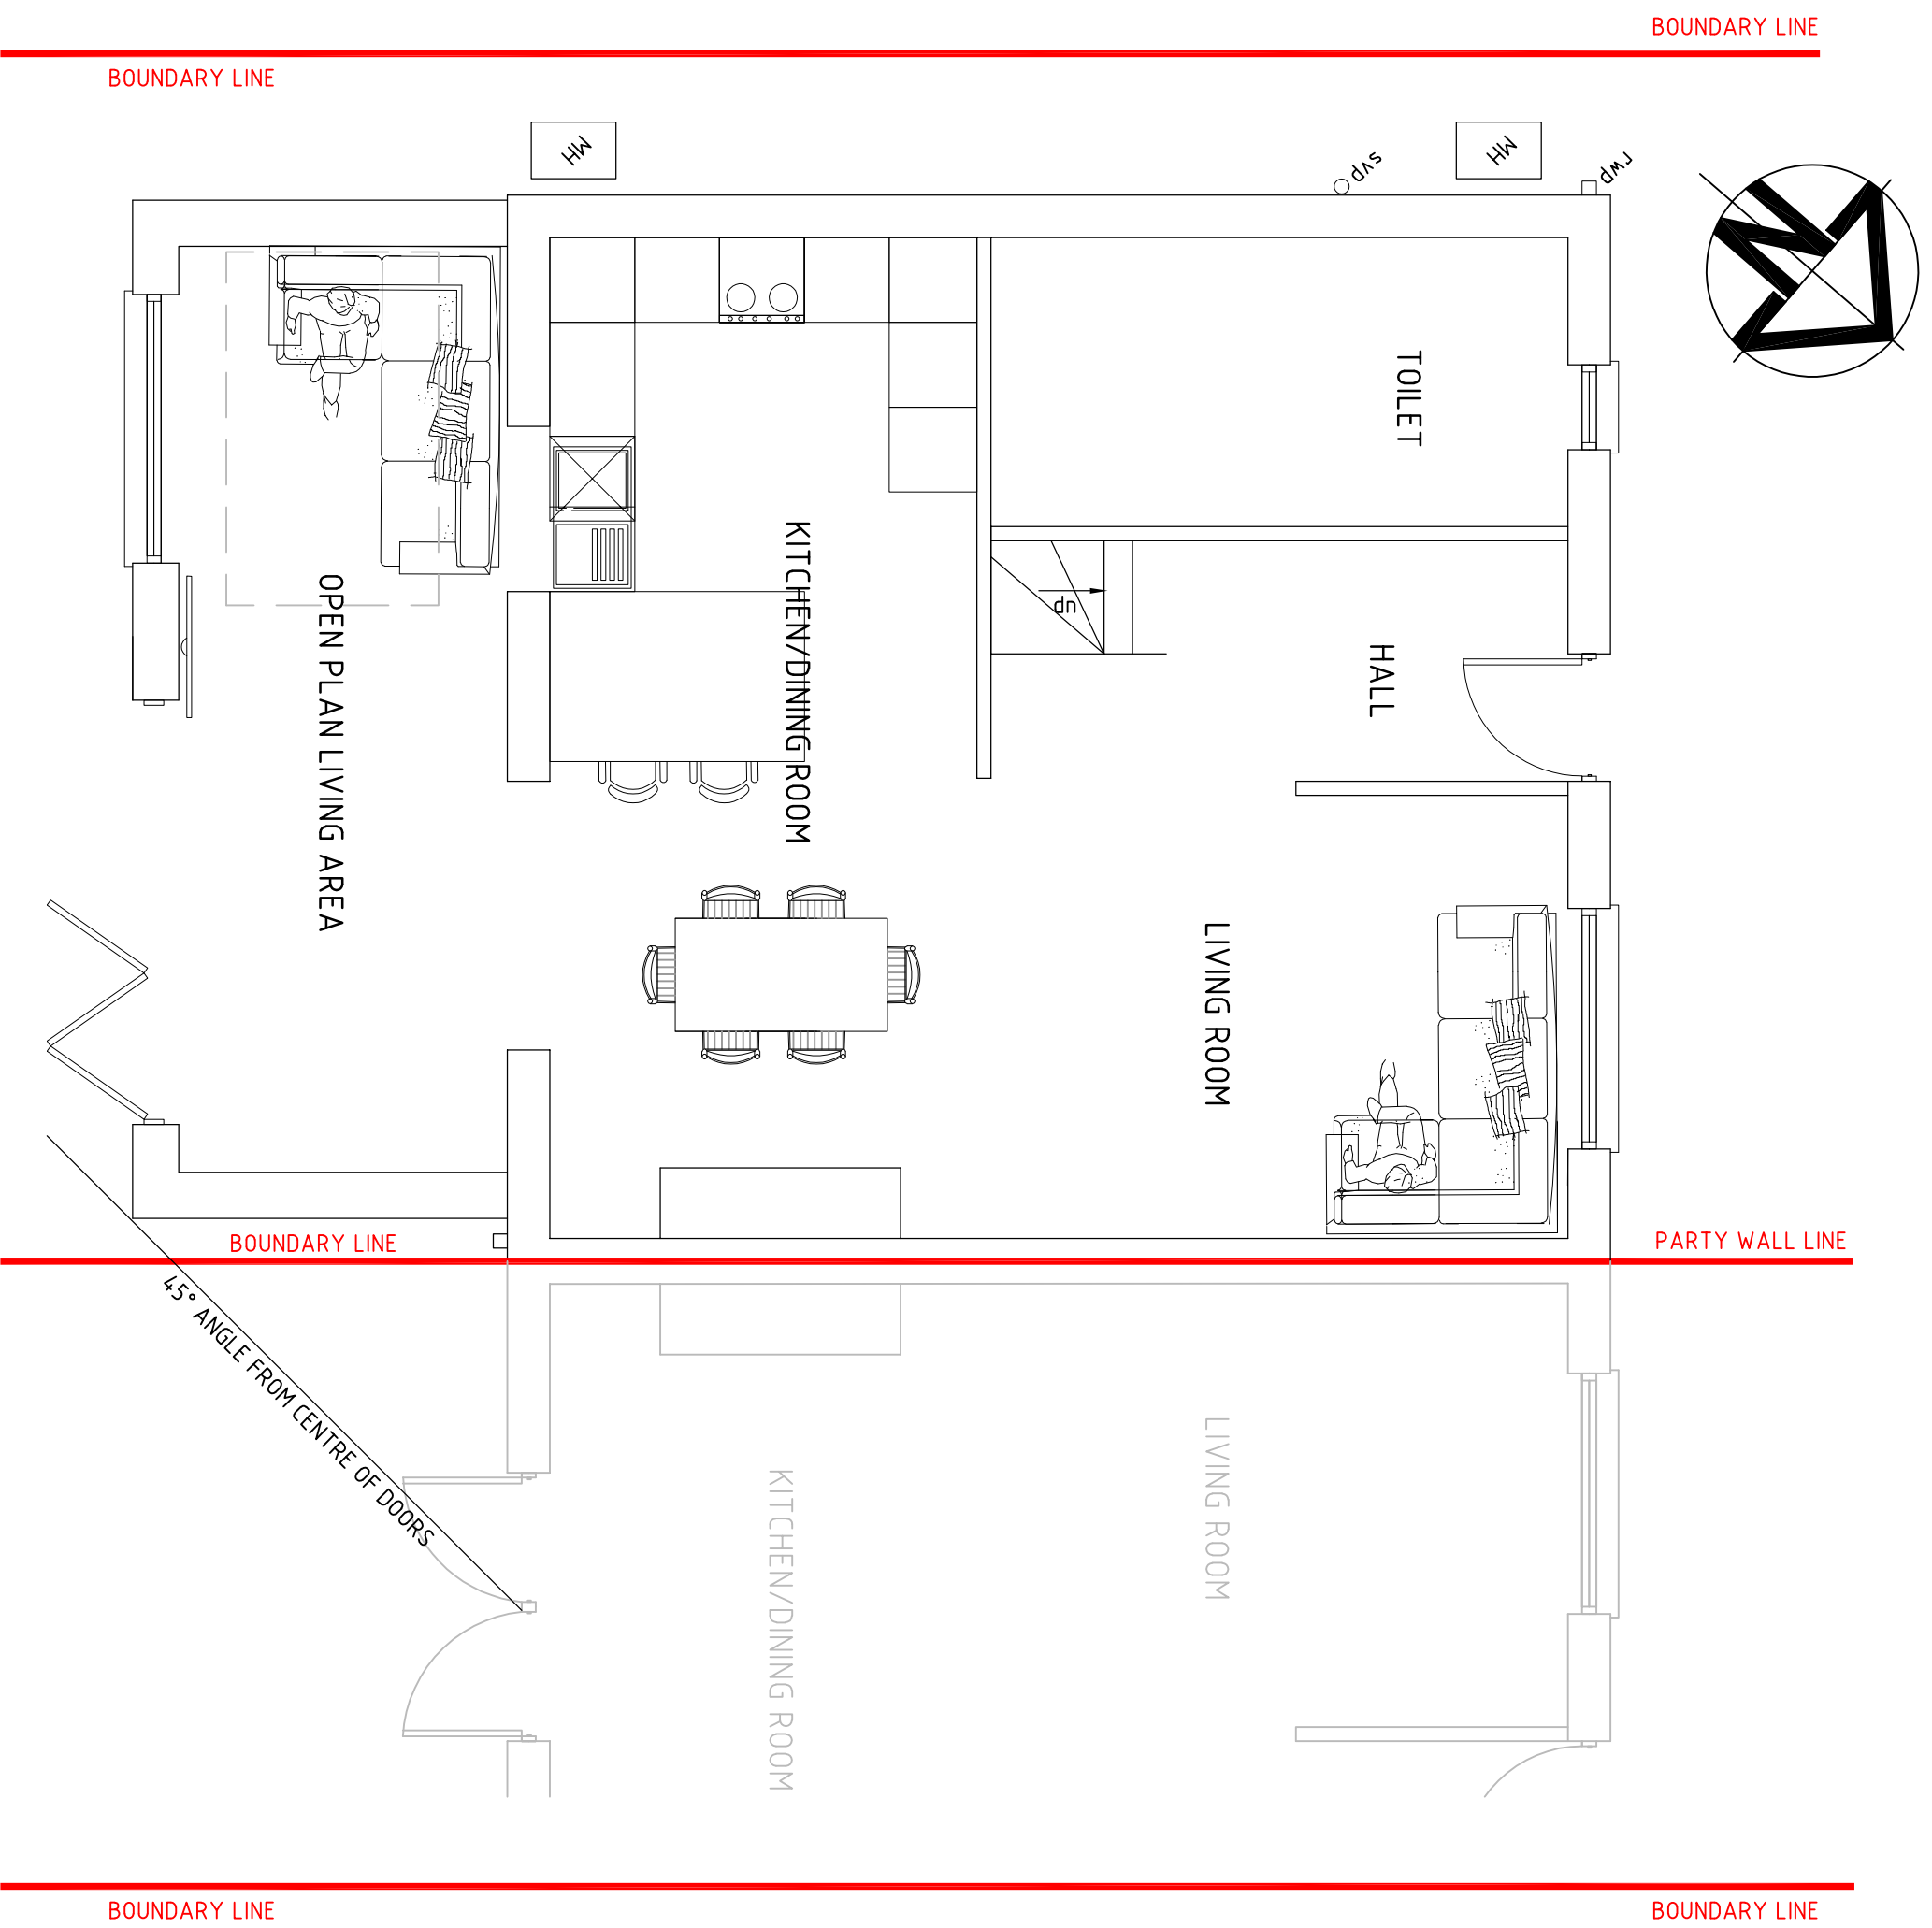




PROPOSED GROUND FLOOR LAYOUT

PROPOSED FIRST FLOOR LAYOUT

SCALE 1:50

PROPOSED ROOF LAYOUT

SCALE 1:50

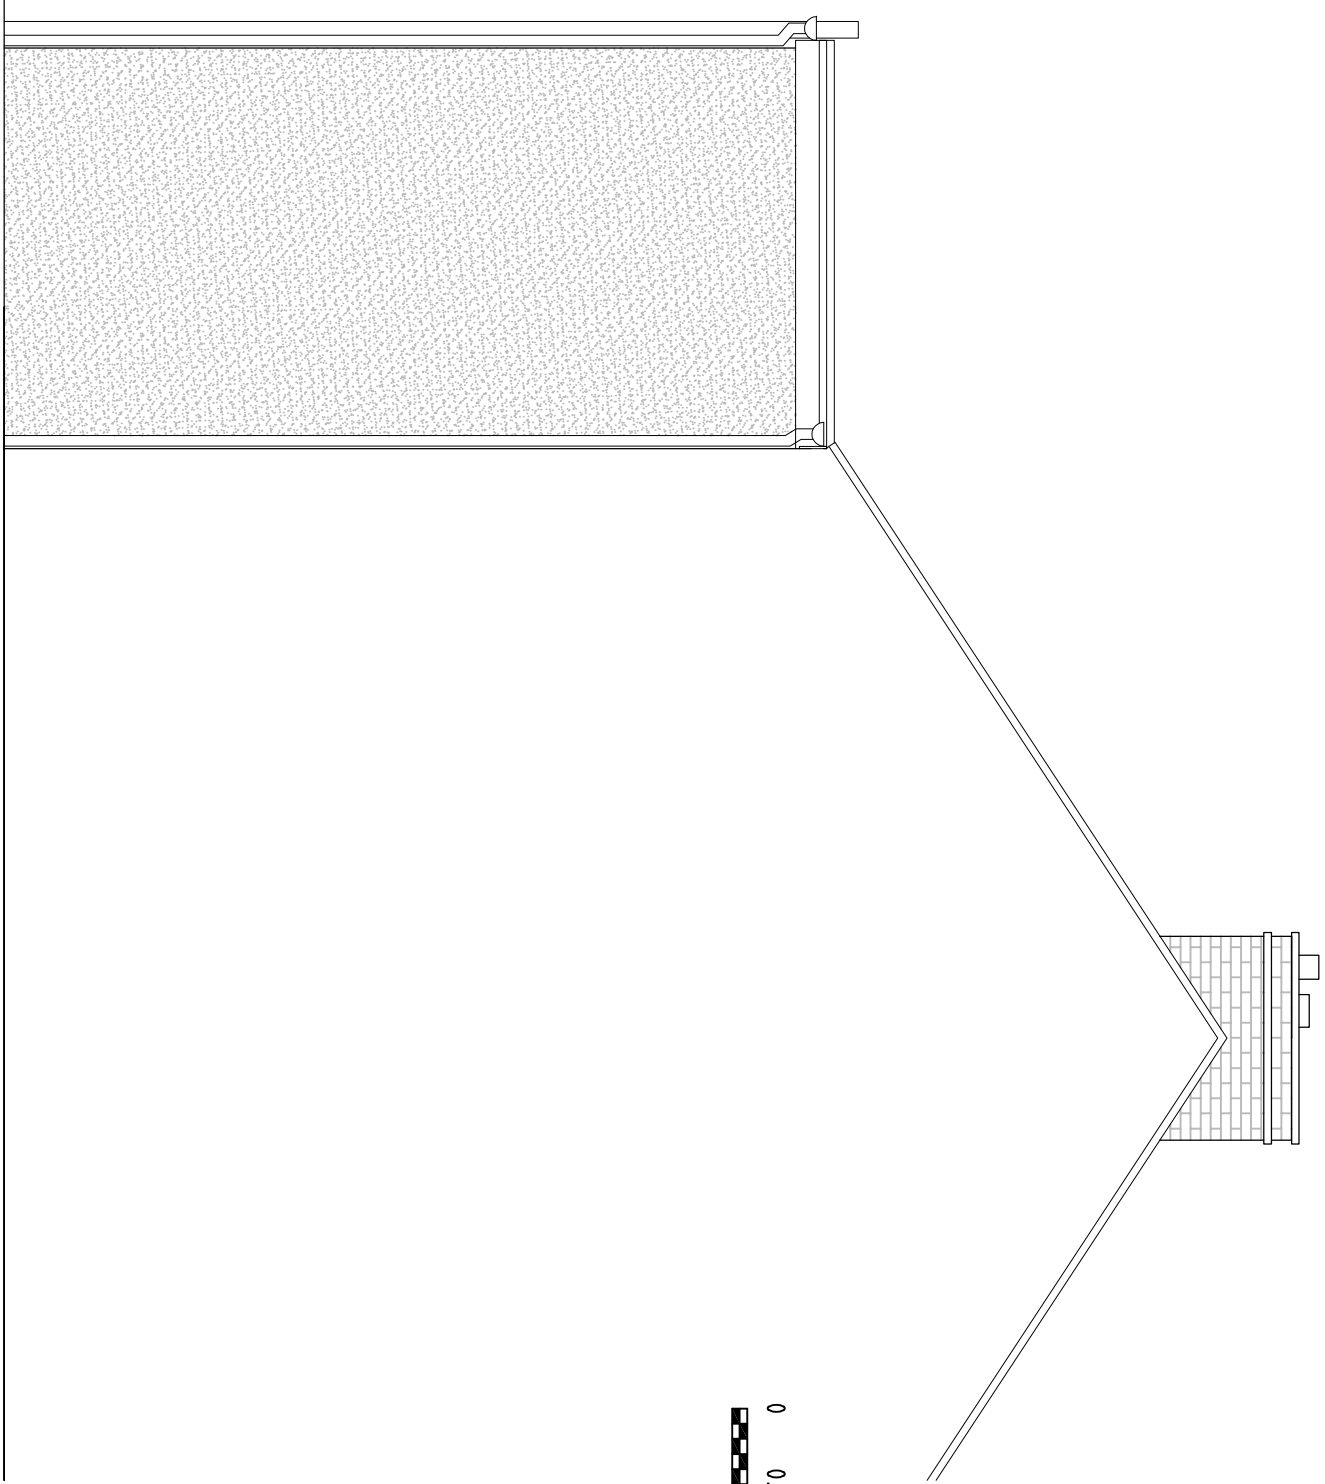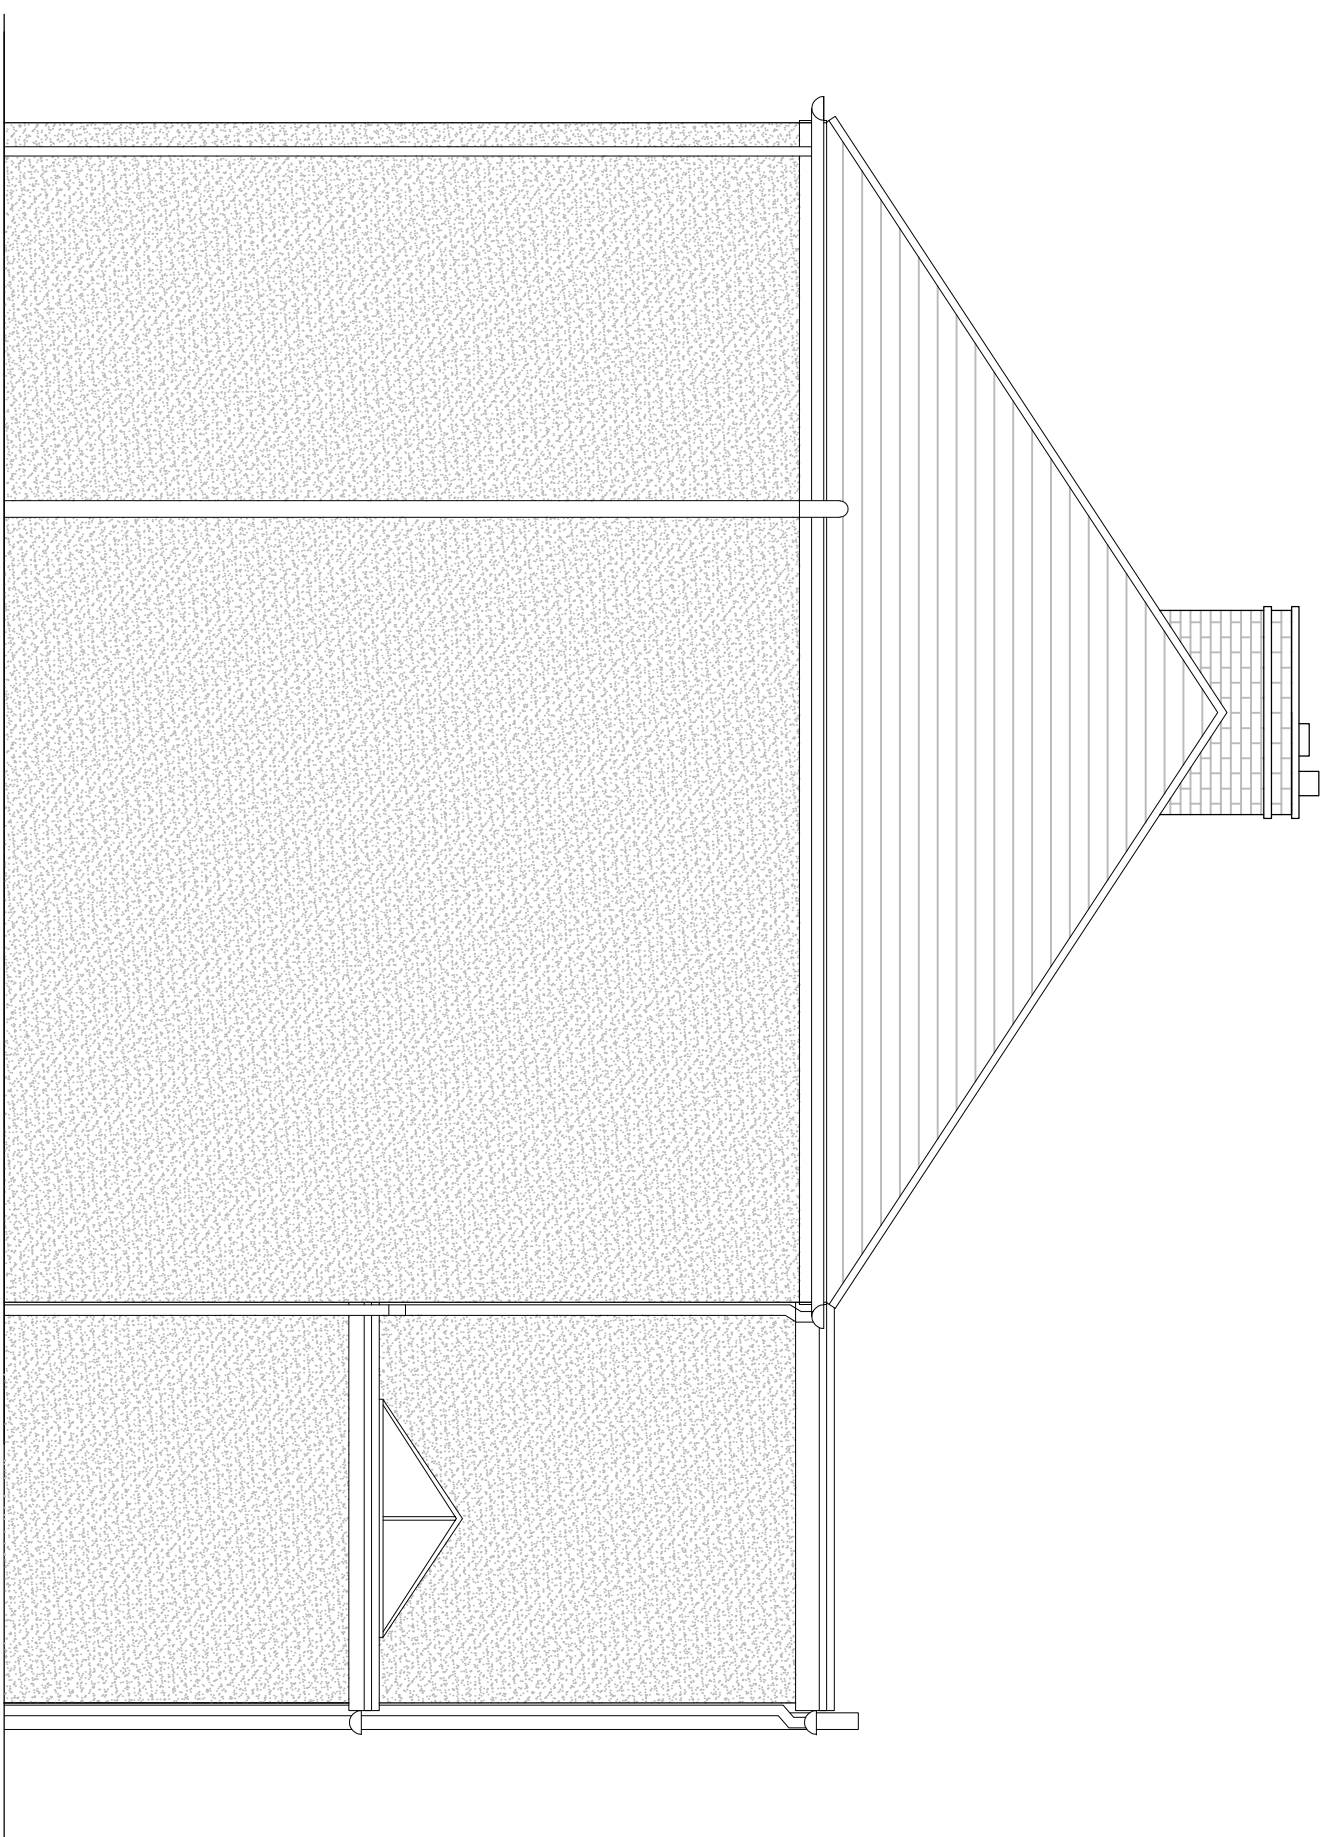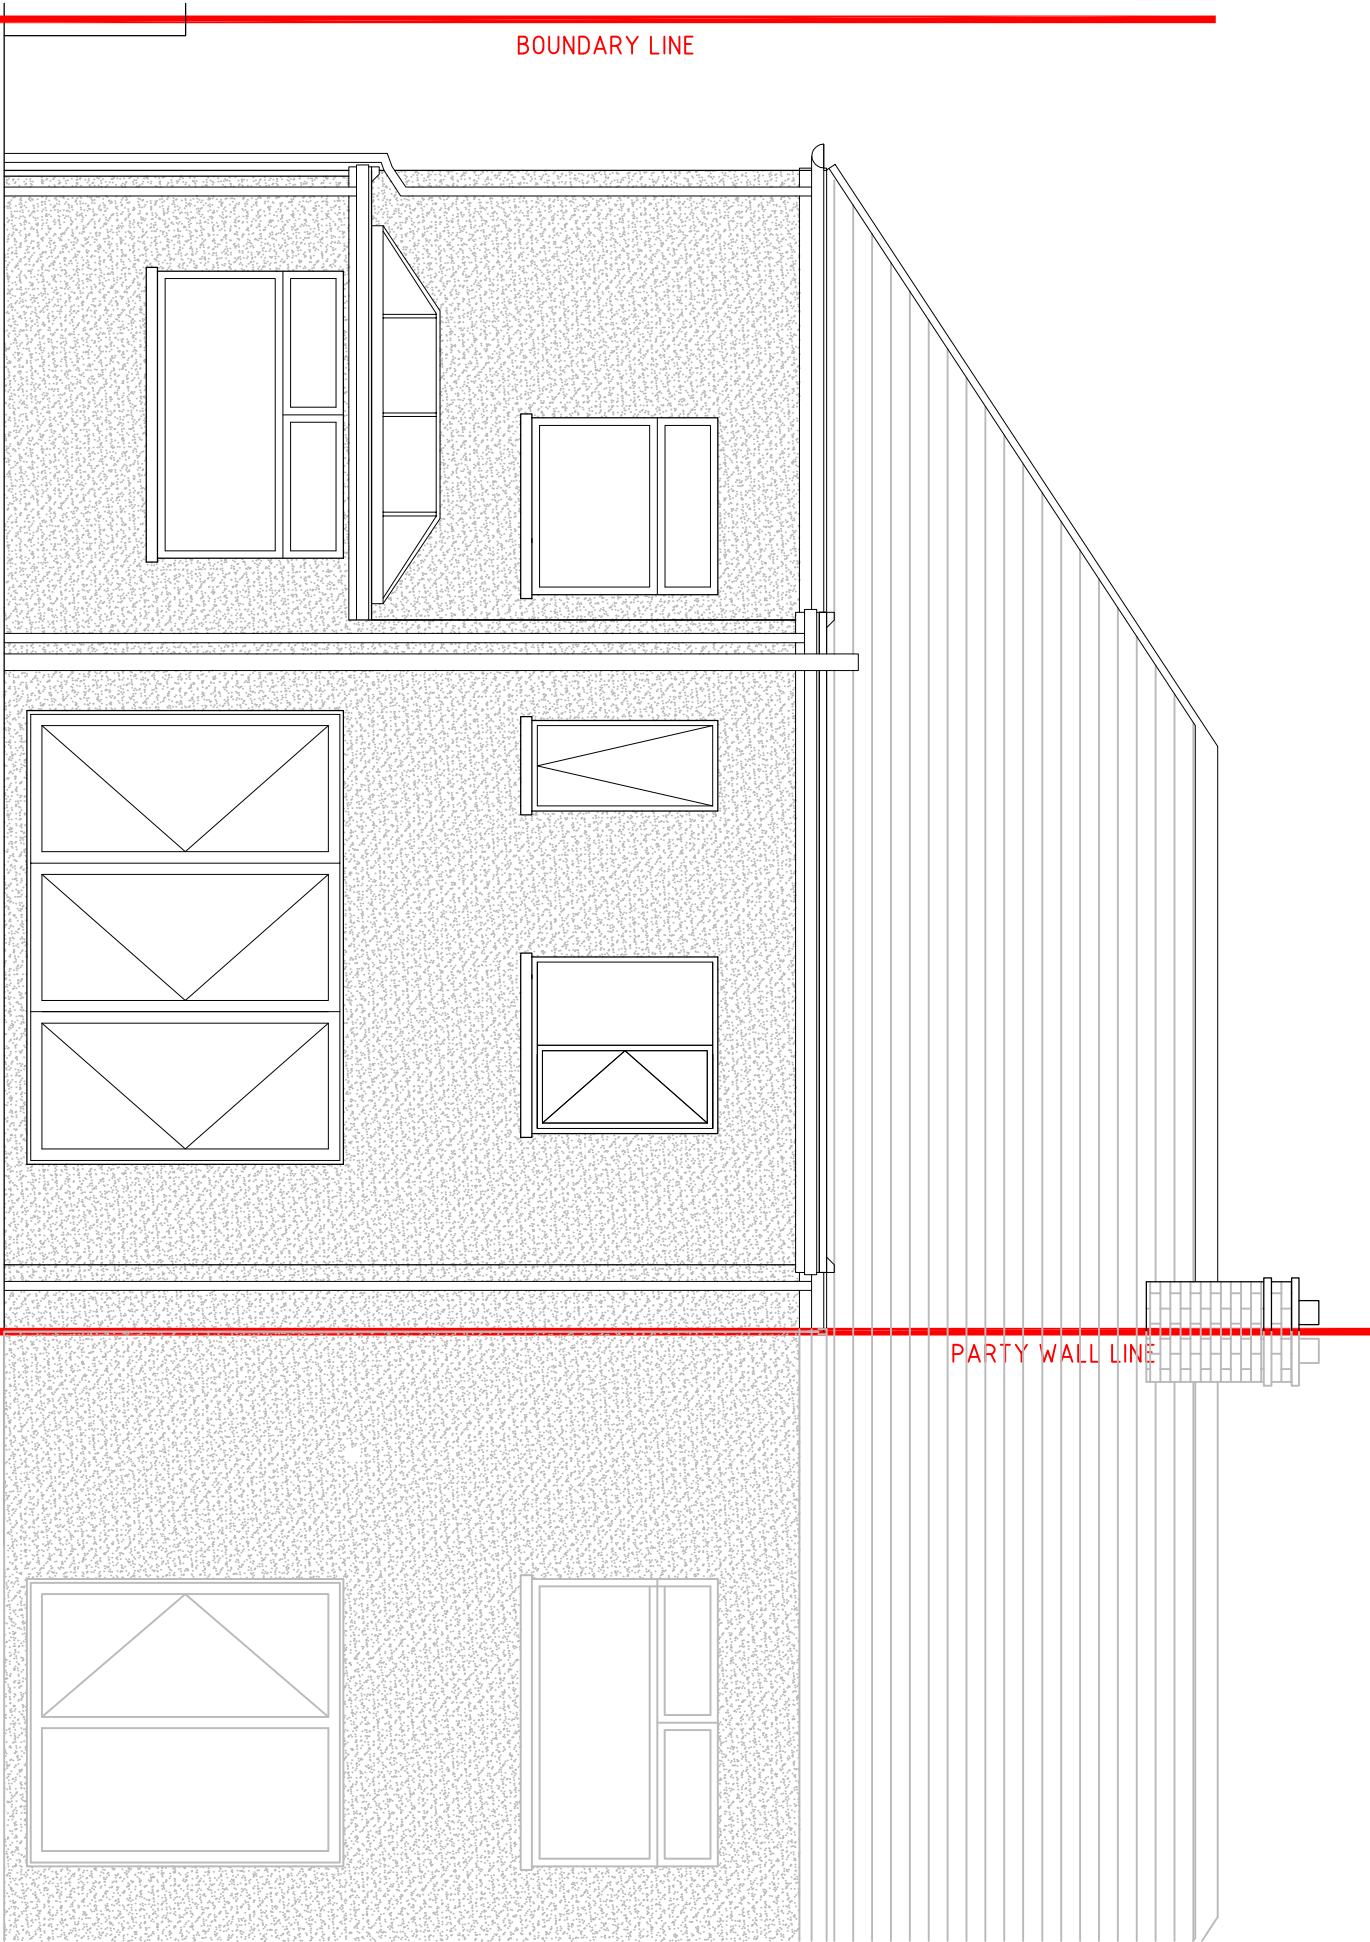

PROPOSED SOUTH WEST ELEVATION

PROPOSED SOUTH WEST ELEVATION

PROPOSED NORTH EAST ELEVATION

[illegible]

REVISED	PROPOSED REAR ONE/TWO STOREY EXTENSION AT 7 GREENFIELD AVENUE MARGAM, PORT TALBOT, SA13 2LW.
AT ORIGINAL DRAWING SIZE (SCALE 1:50 @ A1 & 1:100 @ A3) Drawing Number GA_PL02	PROPOSED GROUND, FIRST FLOOR, ROOF LAYOUT AND ELEVATIONS
REV	B