

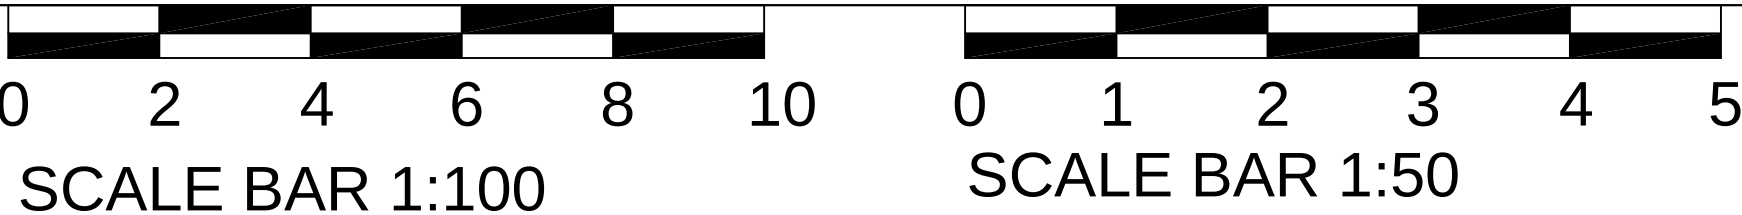
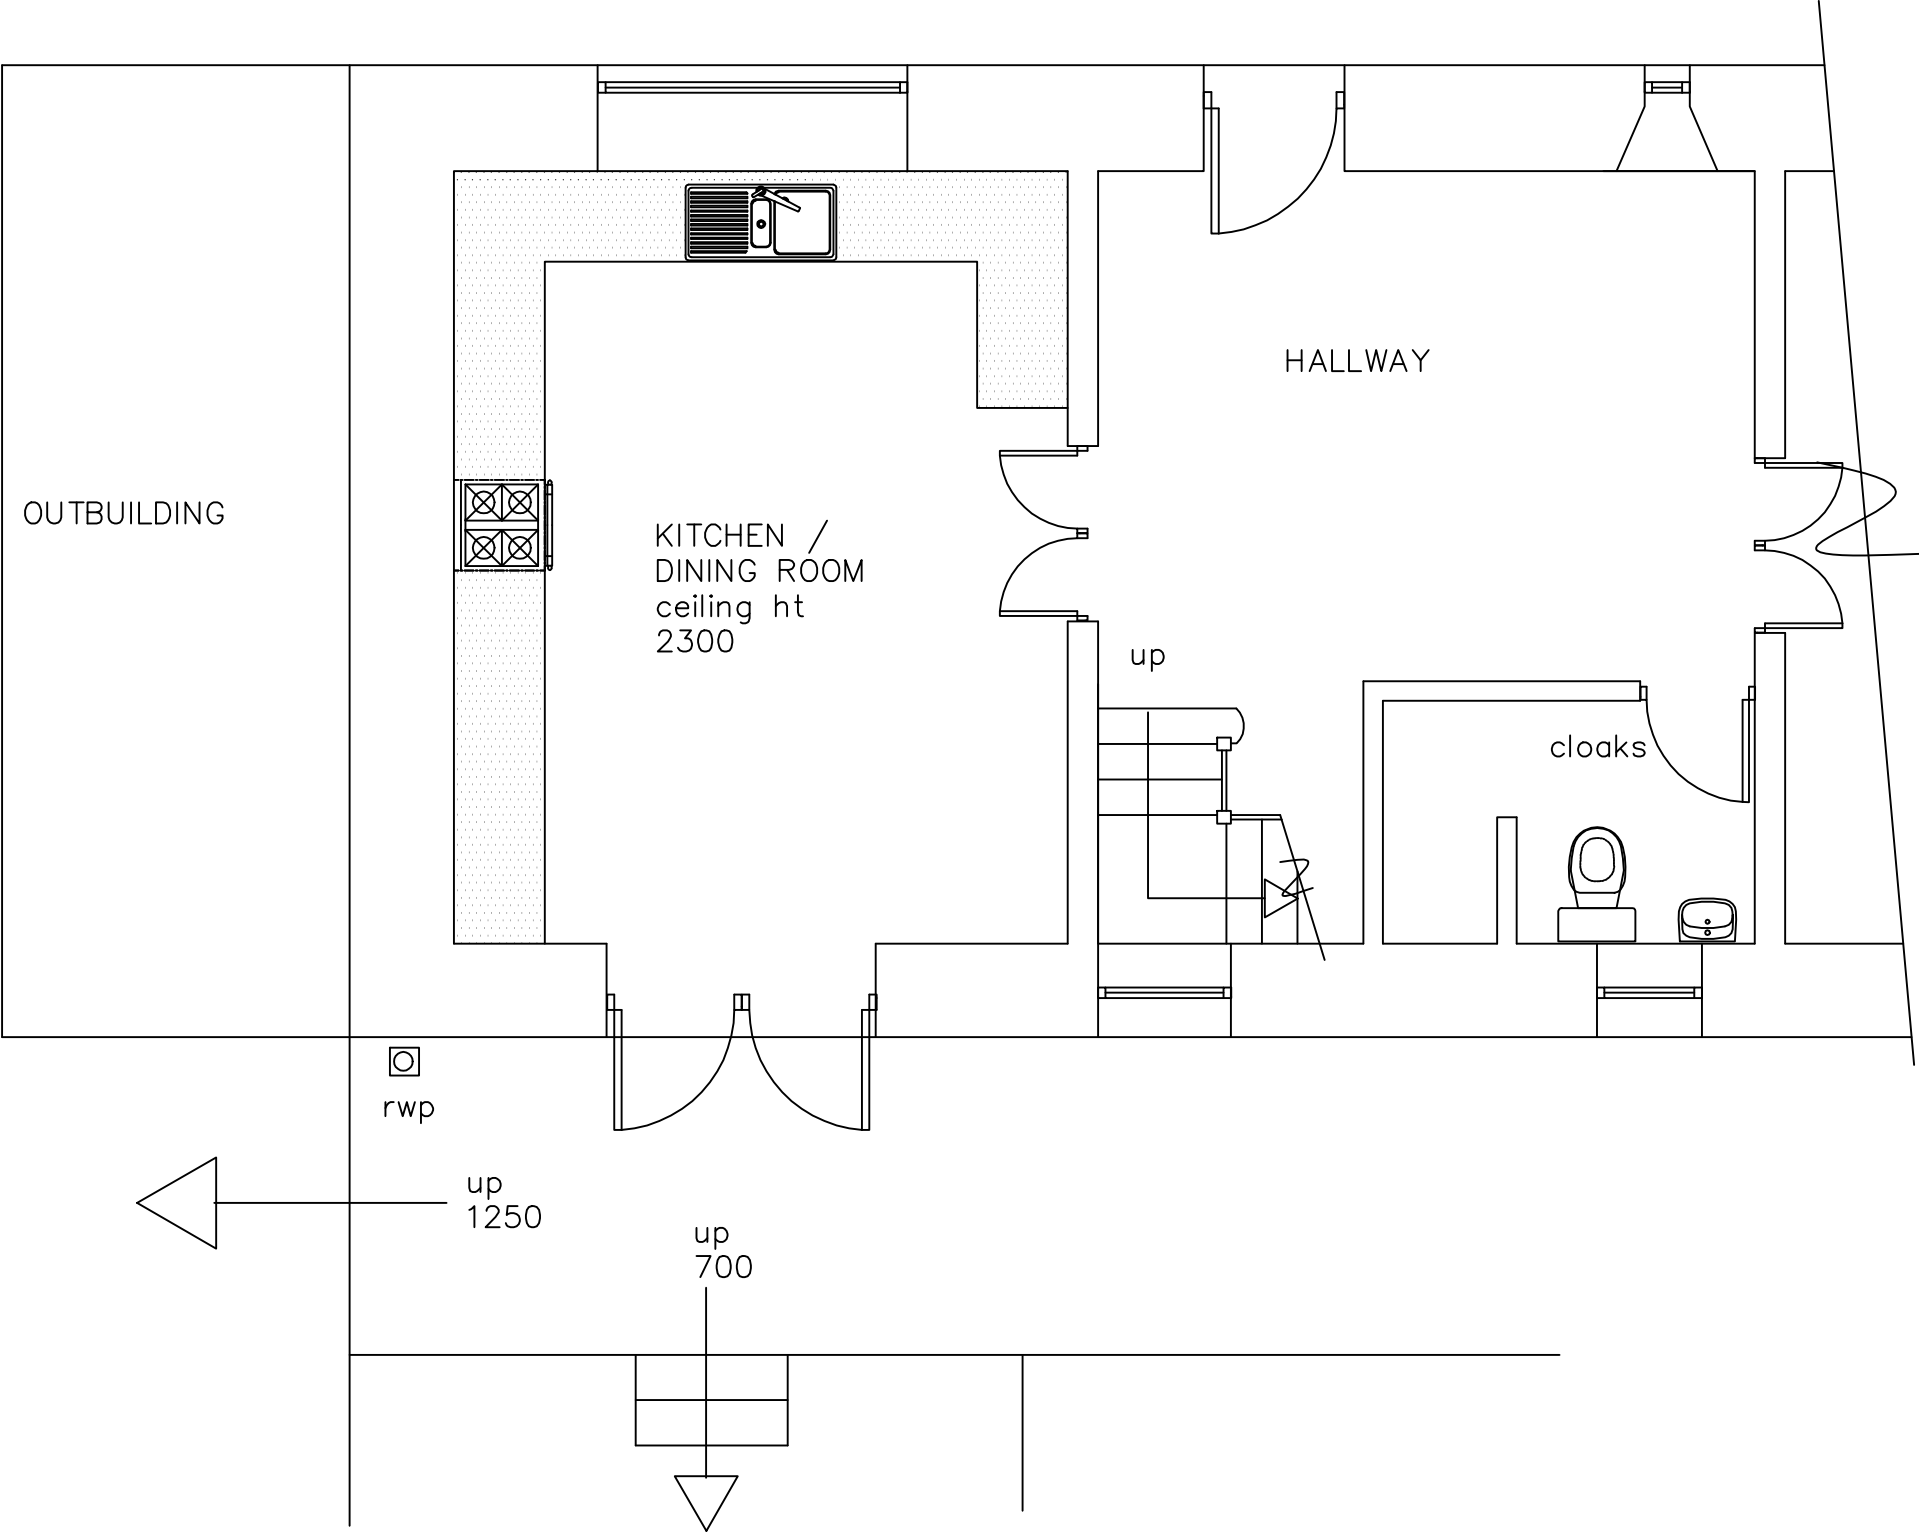



GROUND FLOOR PLAN

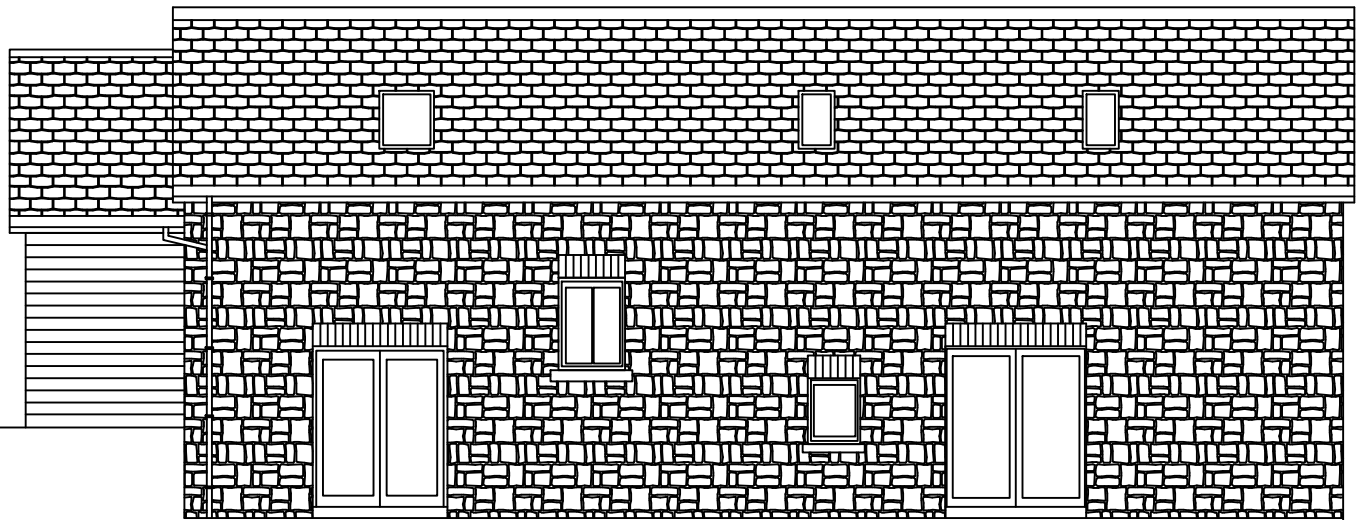

FIRST FLOOR PLAN

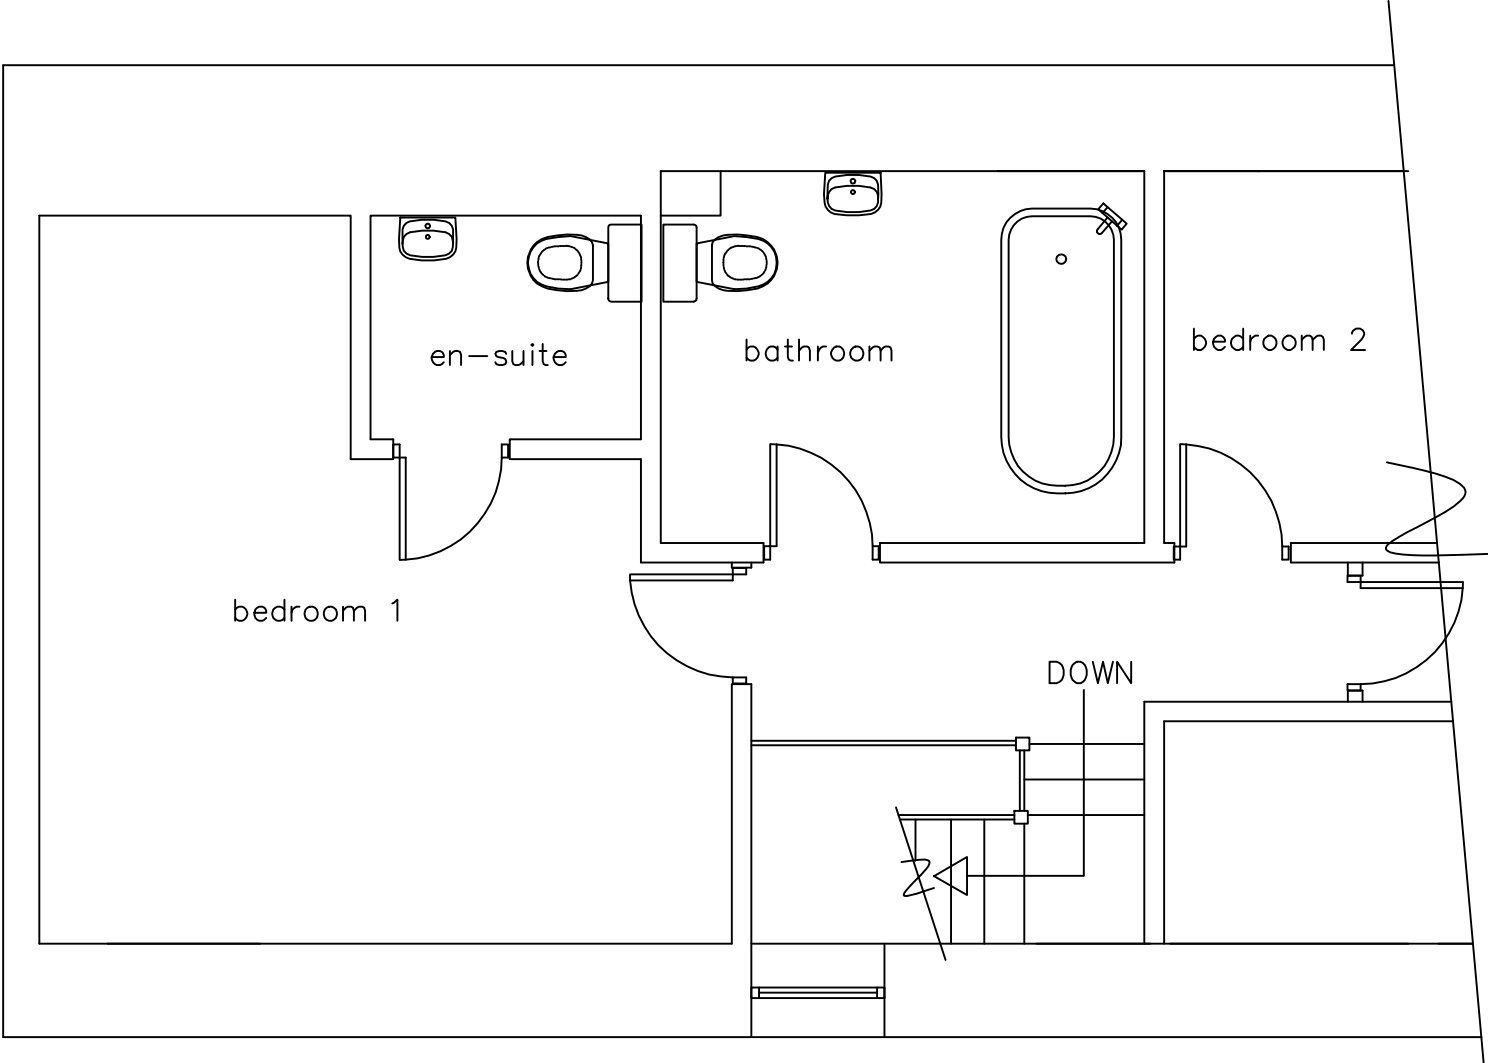

NORTH ELEVATION

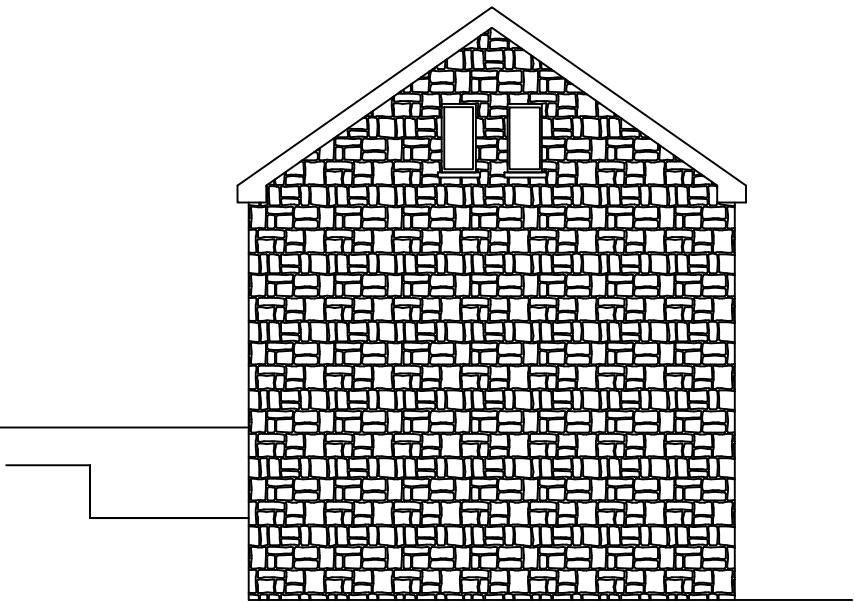

WEST ELEVATION



EAST ELEVATION

© copyright



INVICTA
Building
Advisory
Service



Min yr Efail, High Street, Nantyllyllon, Maesteg, CF34 0BW
Tel 07971 458724
E Mail : INVICTA7777@YAHOO.CO.UK

Clients Mr & Mrs M Hunter

Job Title
PROPOSED EXTENSION
AT:
SWN Y NANT BARN
CILYBEBYLL
PONTARDAWE

Drawing Title
FLOOR PLANS & ELEVATIONS
AS EXISTING

Drawing No. Date Scale
SYNB/1/22 FEB 2022 1:50 & 1:100