

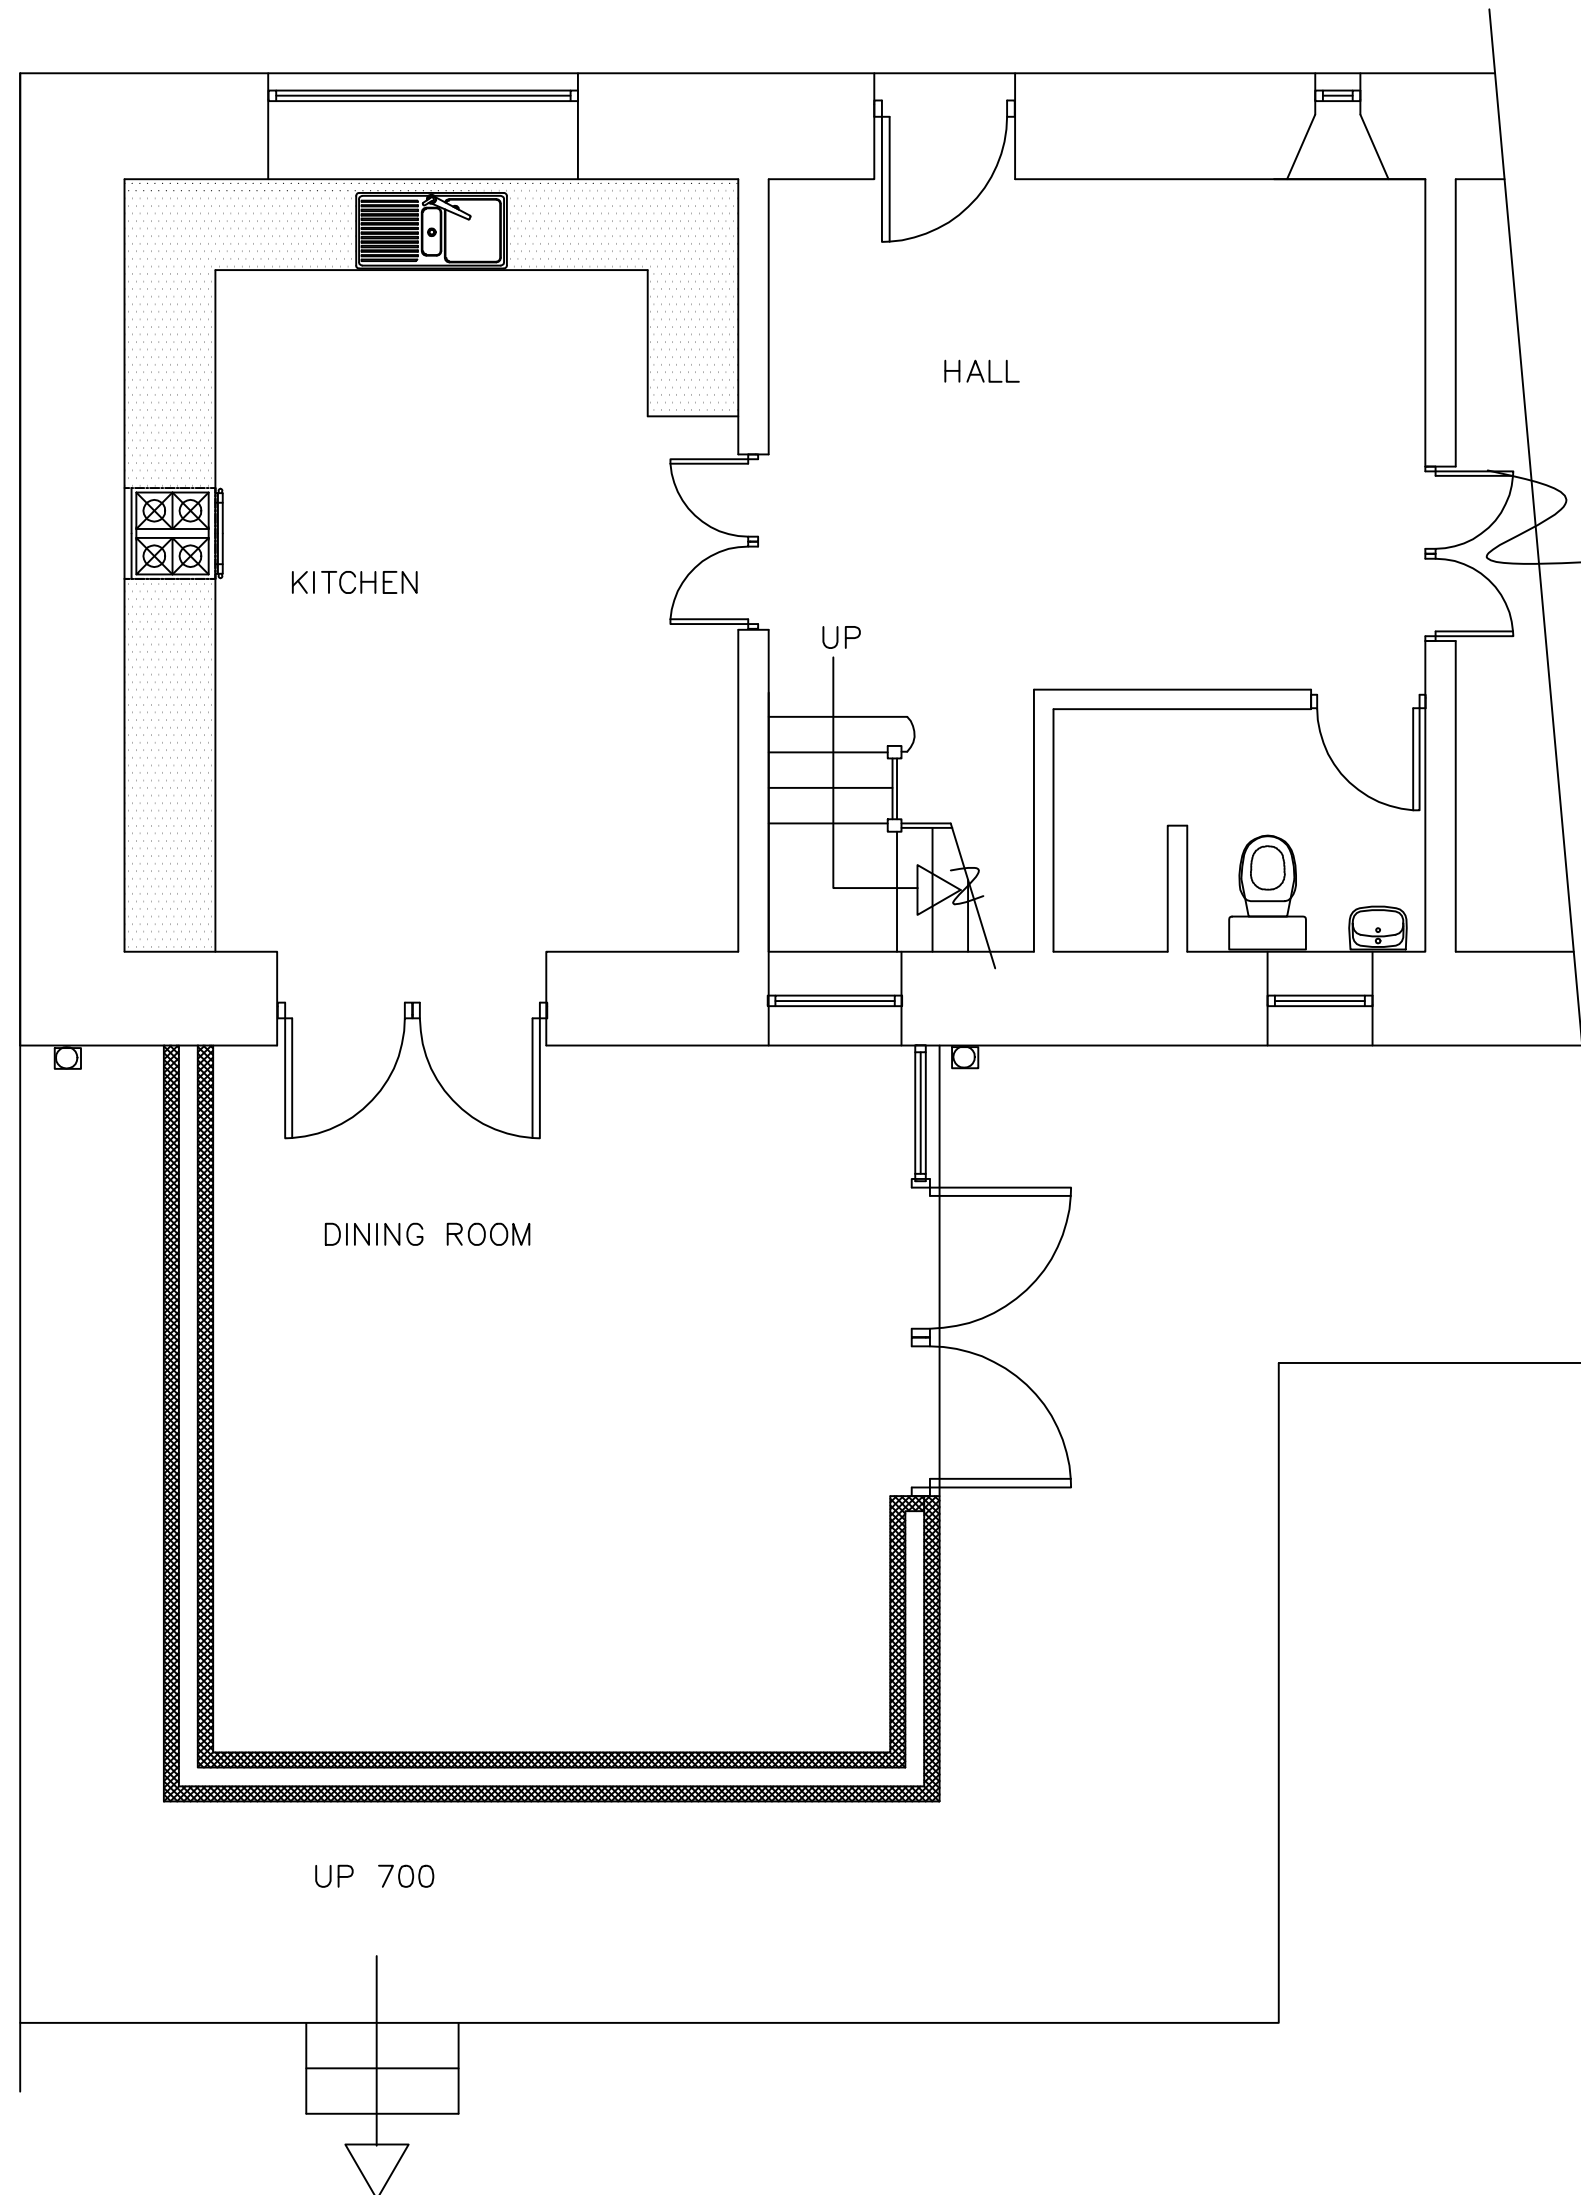


GROUND FLOOR PLAN

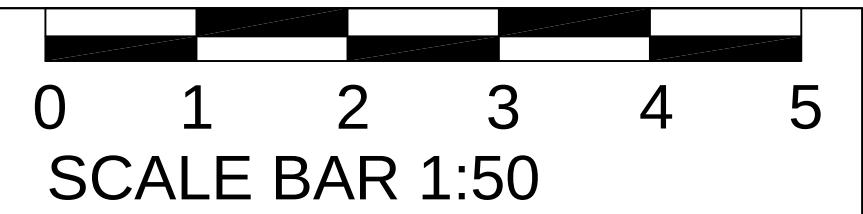

FIRST FLOOR PLAN

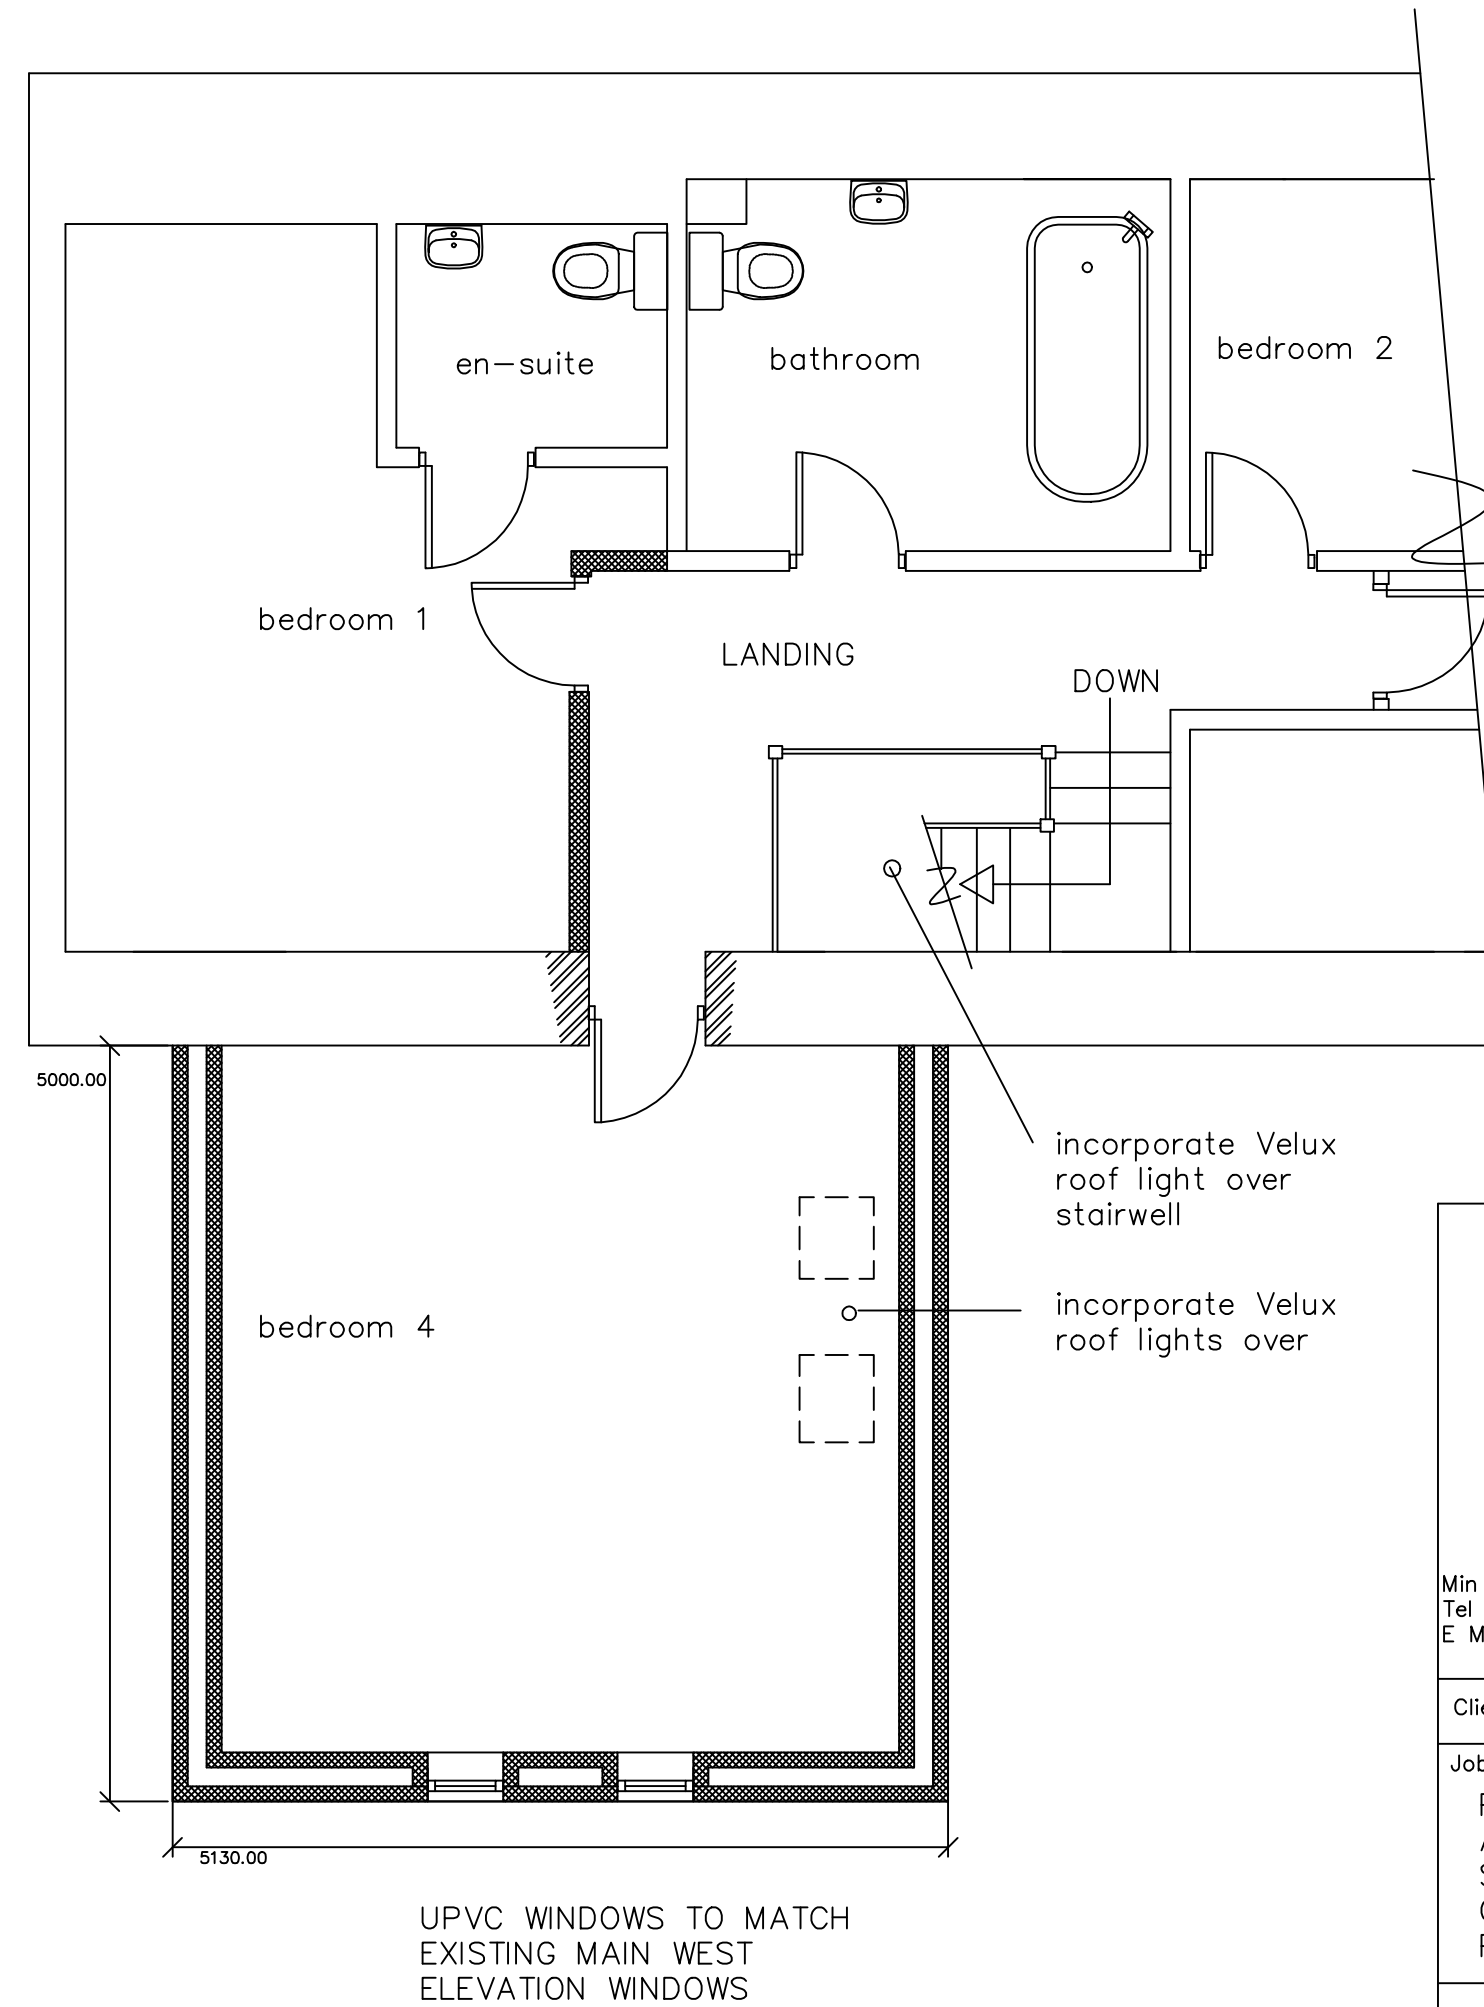

© copyright



INVICTA
Building
Advisory
Service

Min yr Efail, High Street, Nantyllyllon, Maesteg, CF34 0BW
Tel 07971 458724
E Mail : INVICTA7777@YAHOO.CO.UK

Clients Mr & Mrs M Hunter

Job Title
PROPOSED EXTENSION
AT:
SWN Y NANT BARN
CILYBEBYLL
PONTARDAWE

Drawing Title
FLOOR PLANS AS PROPOSED

Drawing No.	Date	Scale
SYNB/2/22	FEB 2022	1:50