


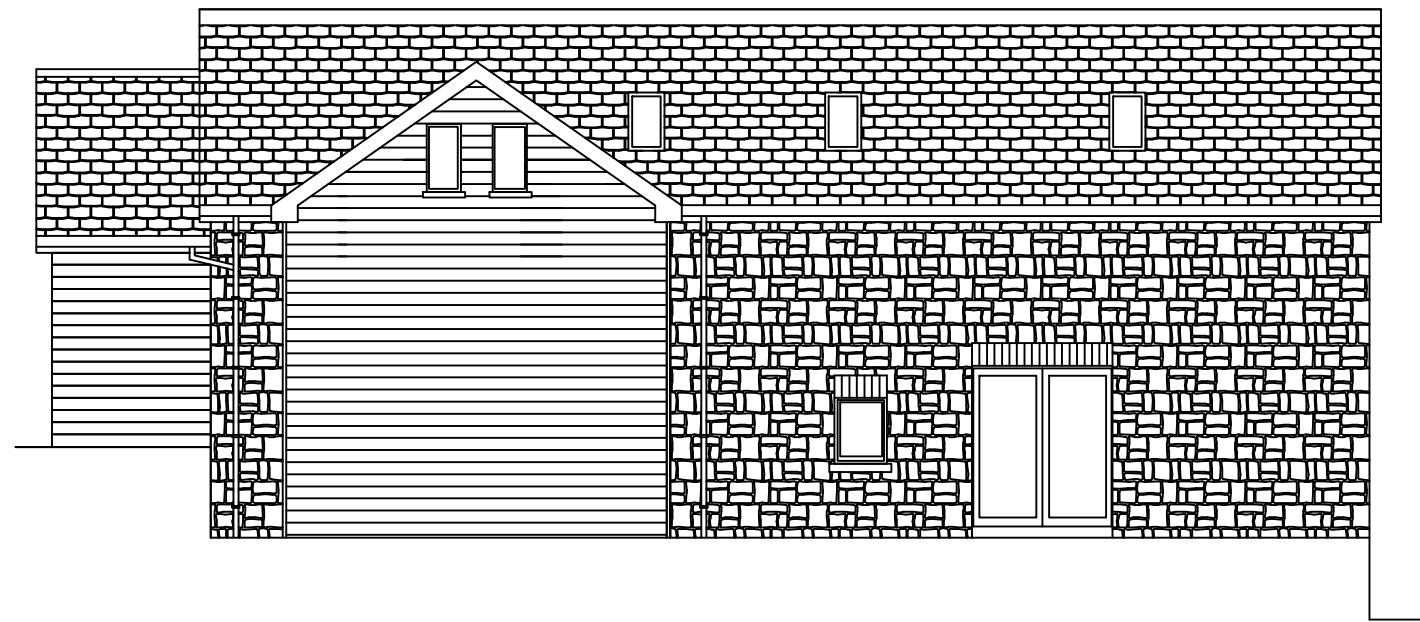


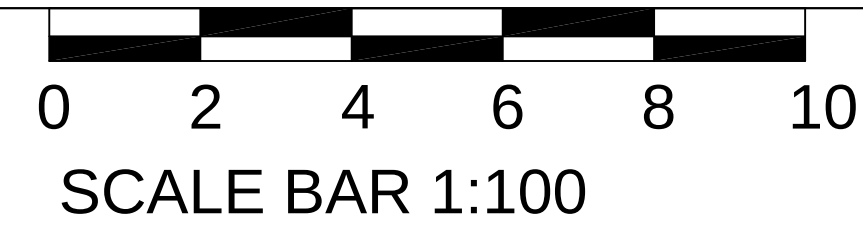

NORTH ELEVATION

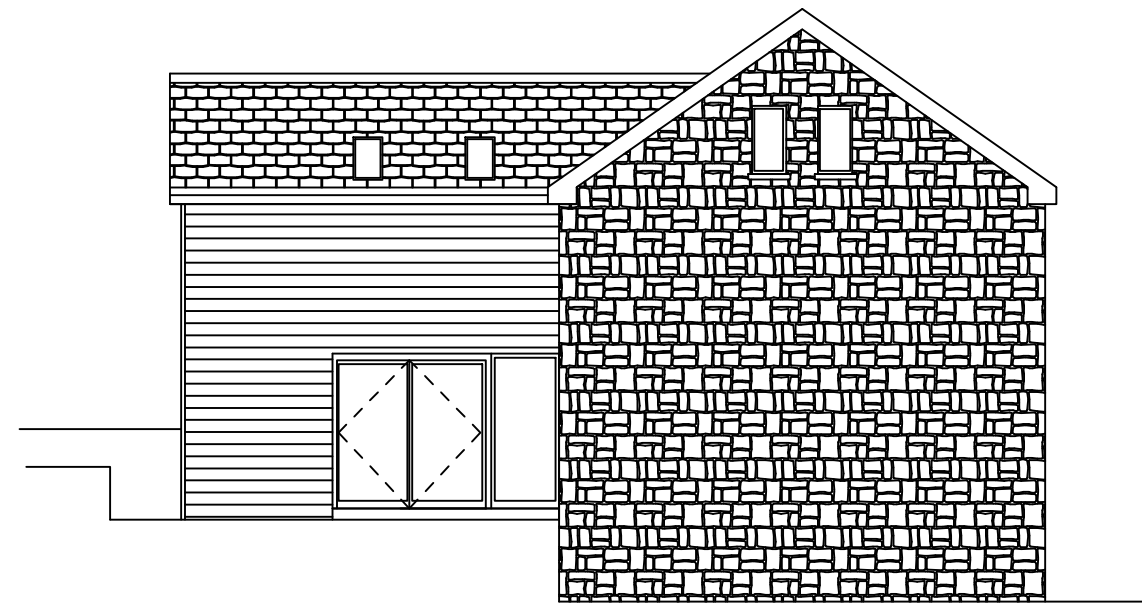

WEST ELEVATION

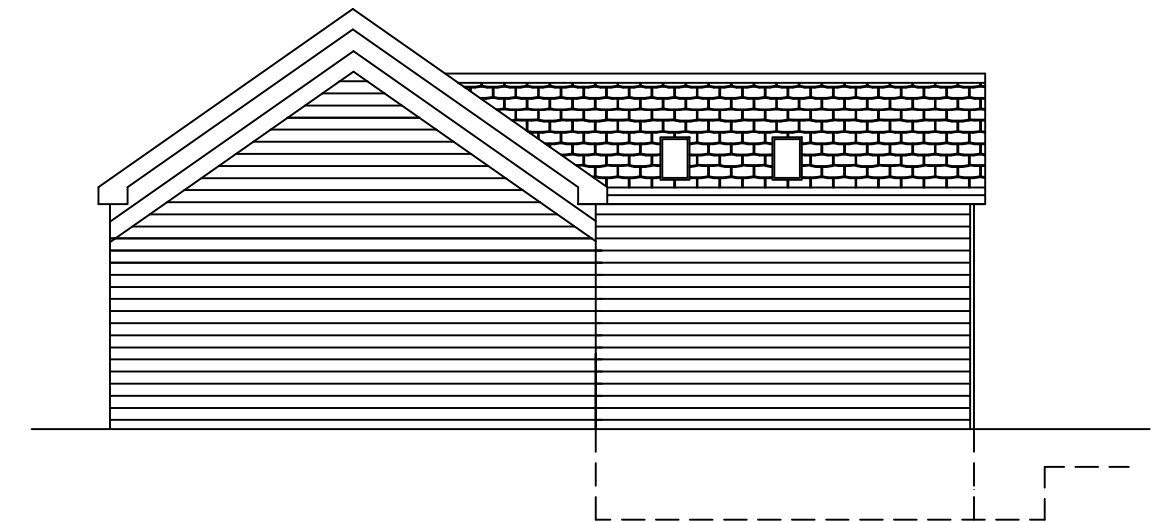

EAST ELEVATION

DRAFT NOTES :

- 1/ Roof pitch to match existing of 35 degs
- 2/ Roof finish to be natural slates as per existing
- 3/ Structure to be 325 cavity blockworkh and external finished with tanalised 20mm British Larch cladding 145 width to match adjoining attached outbuilding.
- 4/ All windows to be white upvc
- 5/ all fascias/soffits/rw goods to be black upvc to match existing
- 6/ cut back area of existing raised garden (750 high) to reduce levels and make good.

FOOTPRINT OF PROPOSED EXTENSION 25.65m²
FOOTPRINT OF EXISTING BUILDING 99m²

© copyright



INVICTA
Building
Advisory
Service



Min yr Efail, High Street, Nantylfyllon, Maesteg, CF34 0BW
Tel 07971 458724
E Mail : INVICTA7777@YAHOO.CO.UK

Clients Mr & Mrs M Hunter

Job Title
PROPOSED EXTENSION
AT:
SWN Y NANT BARN
CILYBEBYLL
PONTARDAWE

Drawing Title
ELEVATIONS AS PROPOSED

Drawing No.	Date	Scale
SYNB/3/22AFEB	2022	1:100