



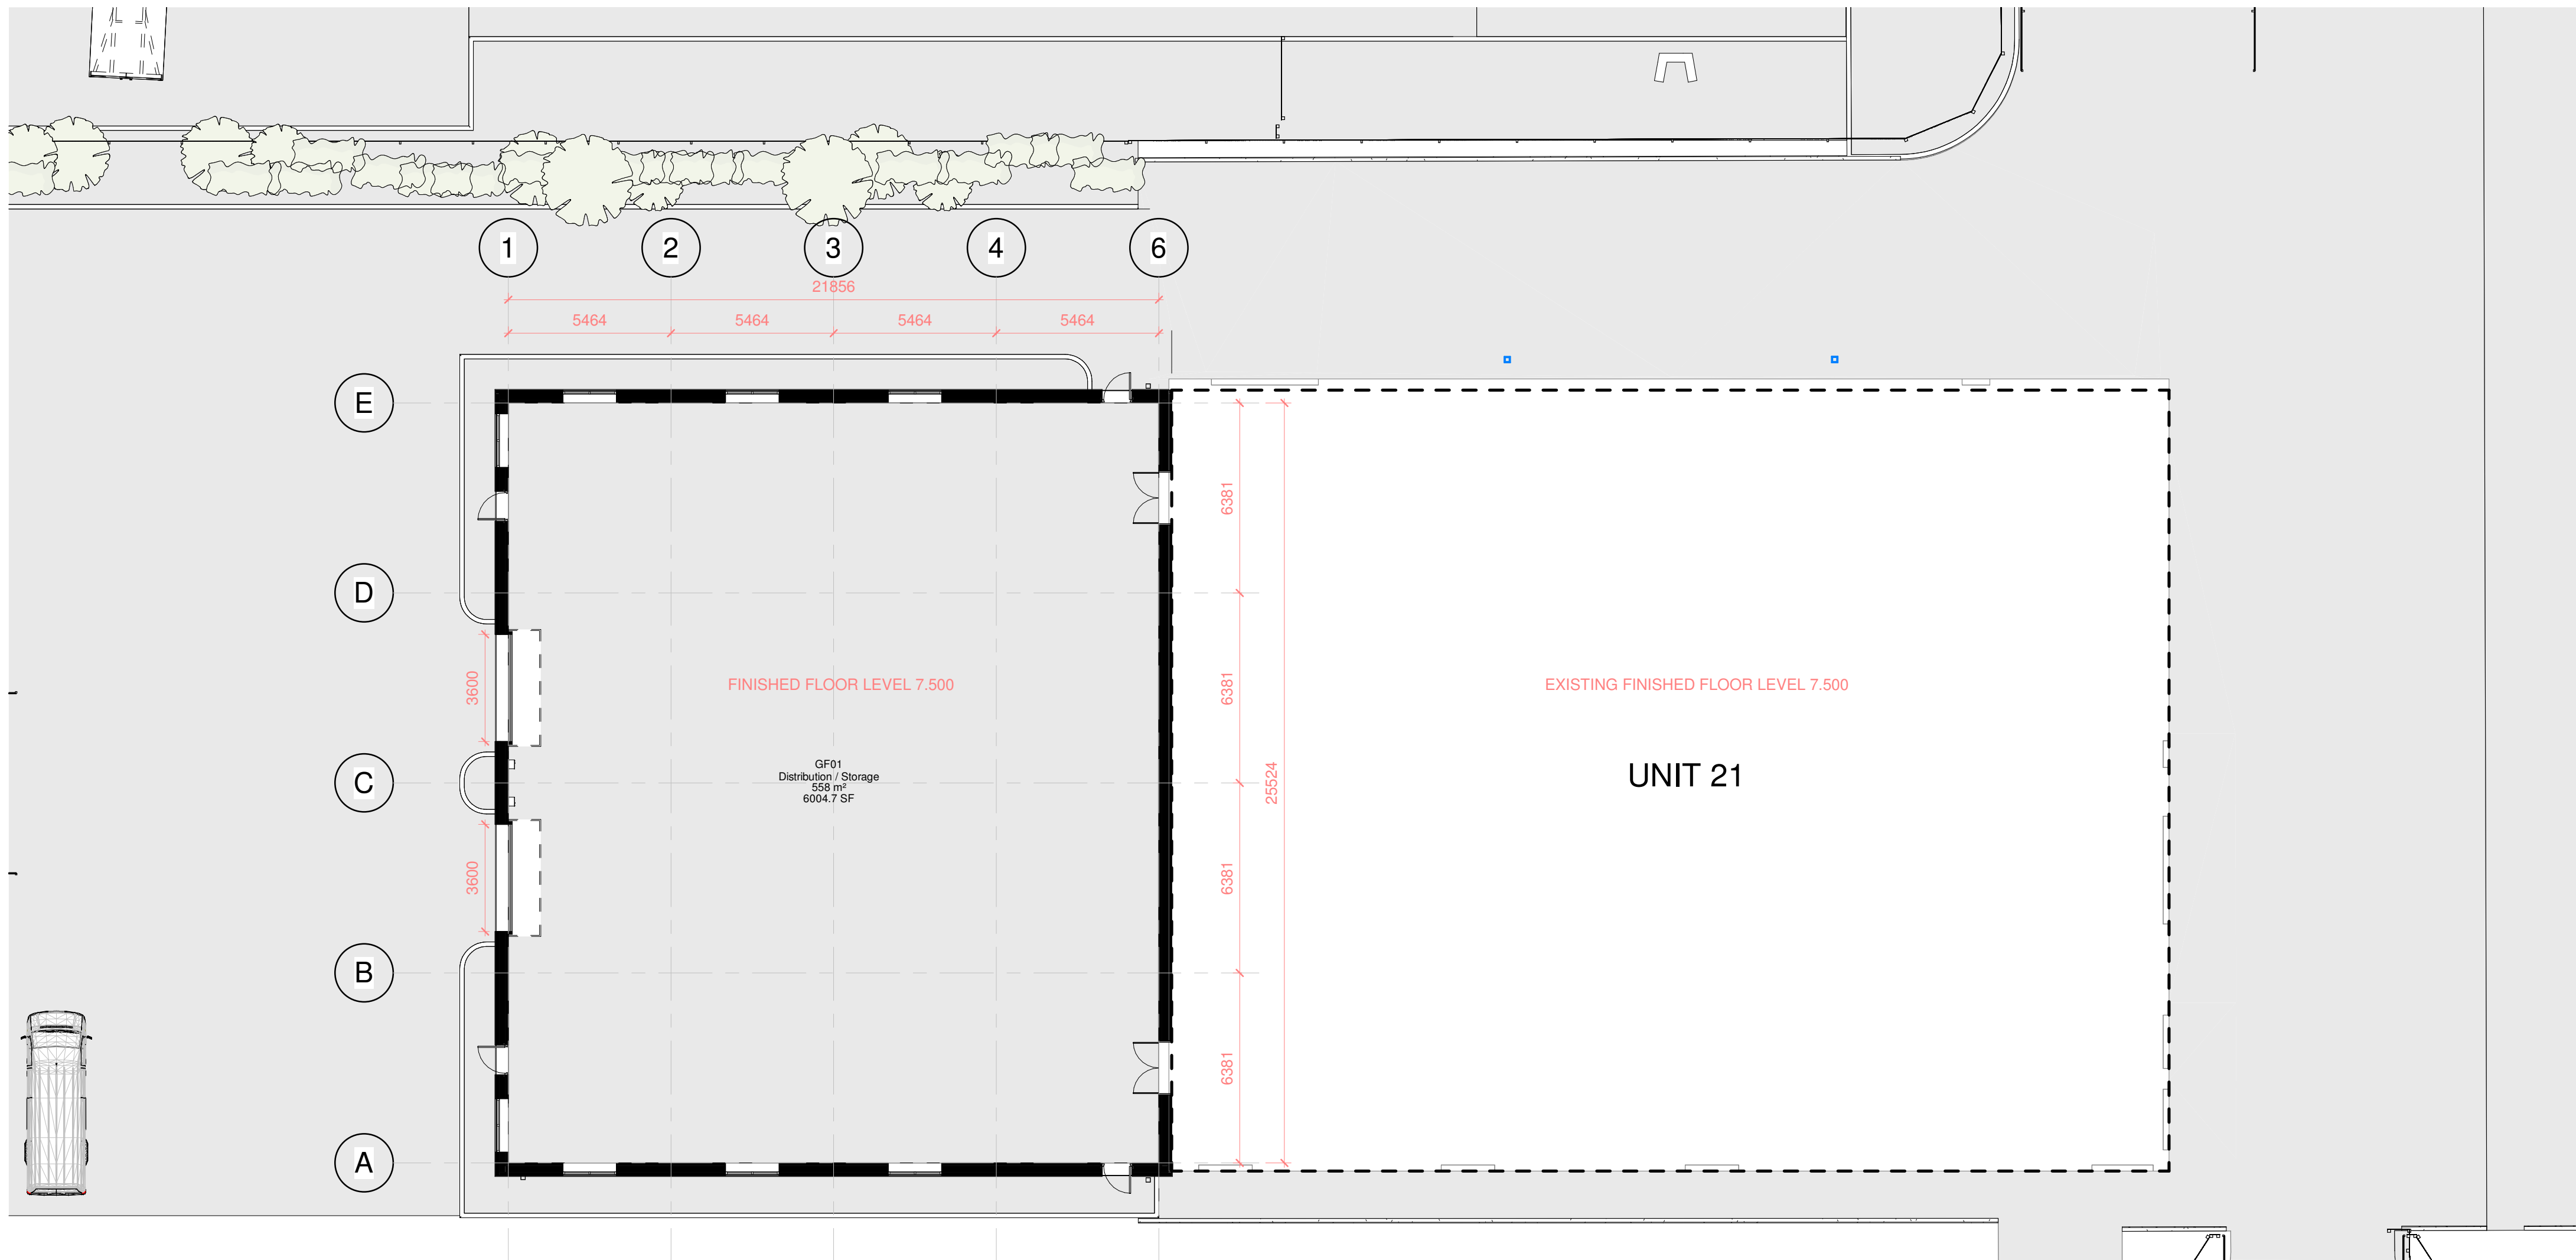


GROUND FLOOR LEVEL - UNIT 21 EXTENSION
1 : 150

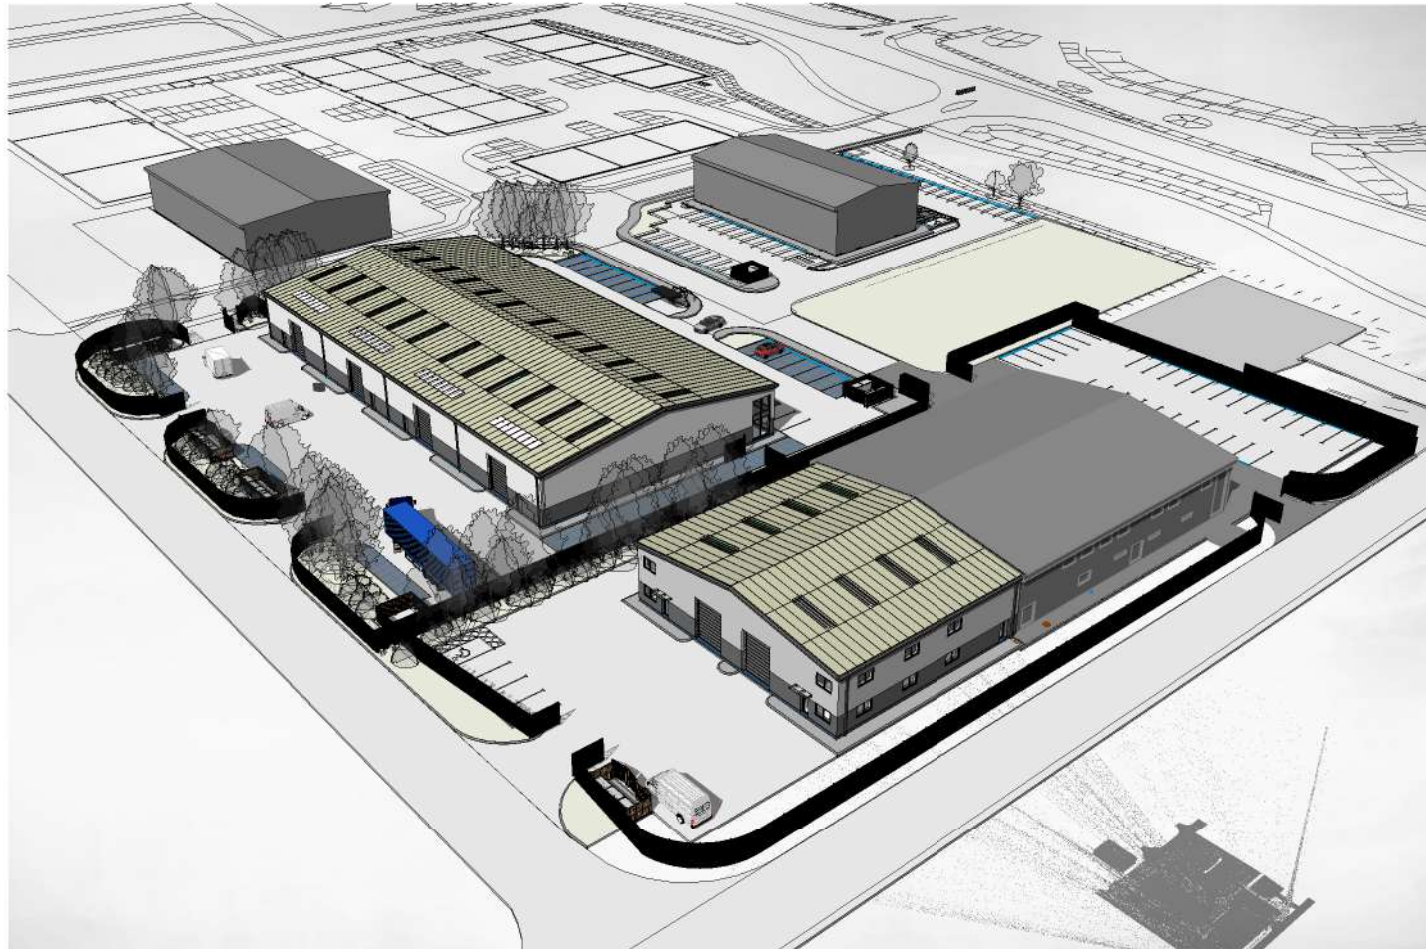


VIEW 1 - UNIT 21 EXTENSION




VIEW 2 - UNIT 21 EXTENSION

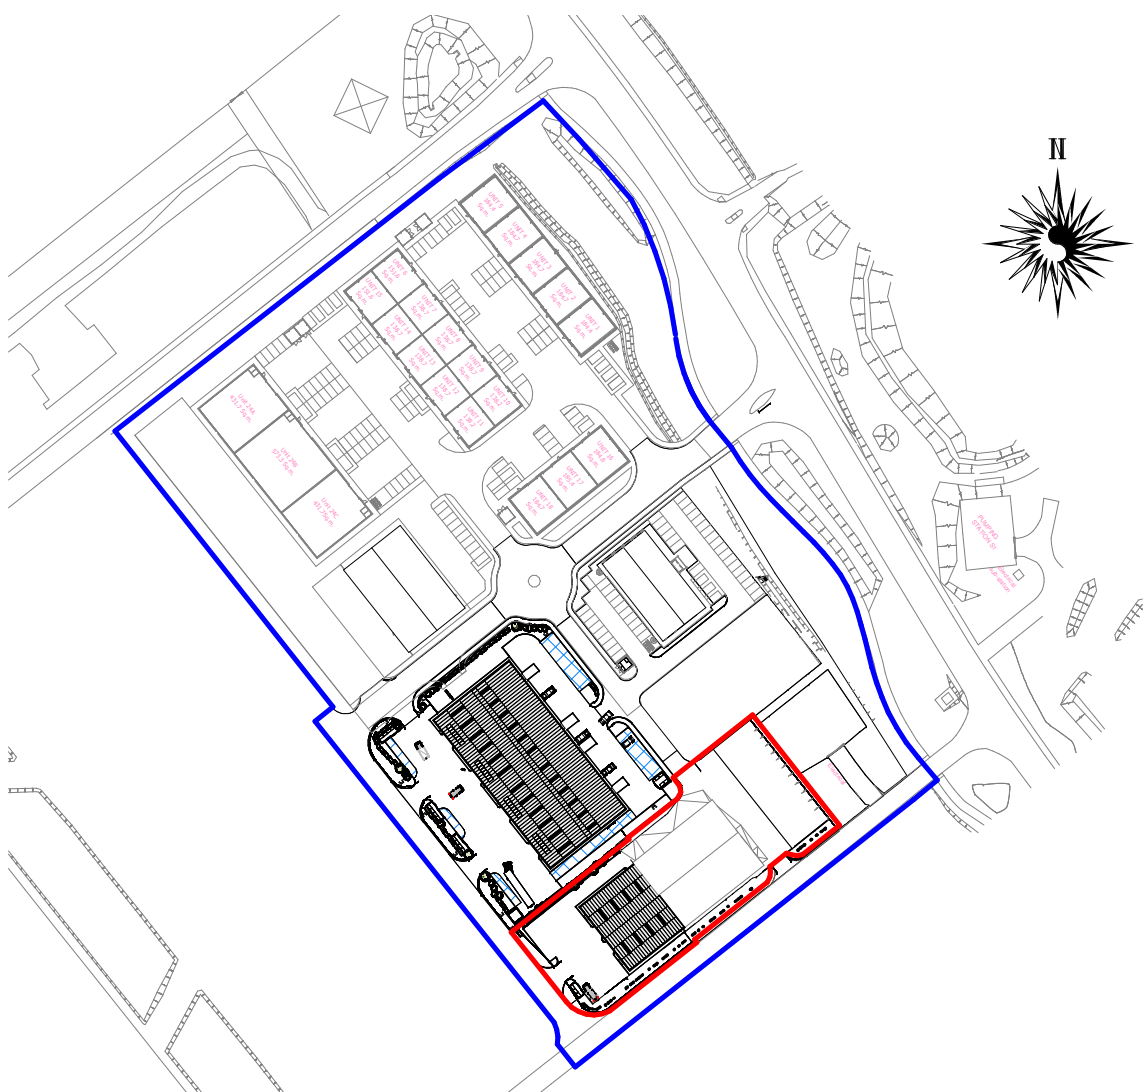

LOCATION PLAN - UNIT 21 EXTENSION
1 : 2500

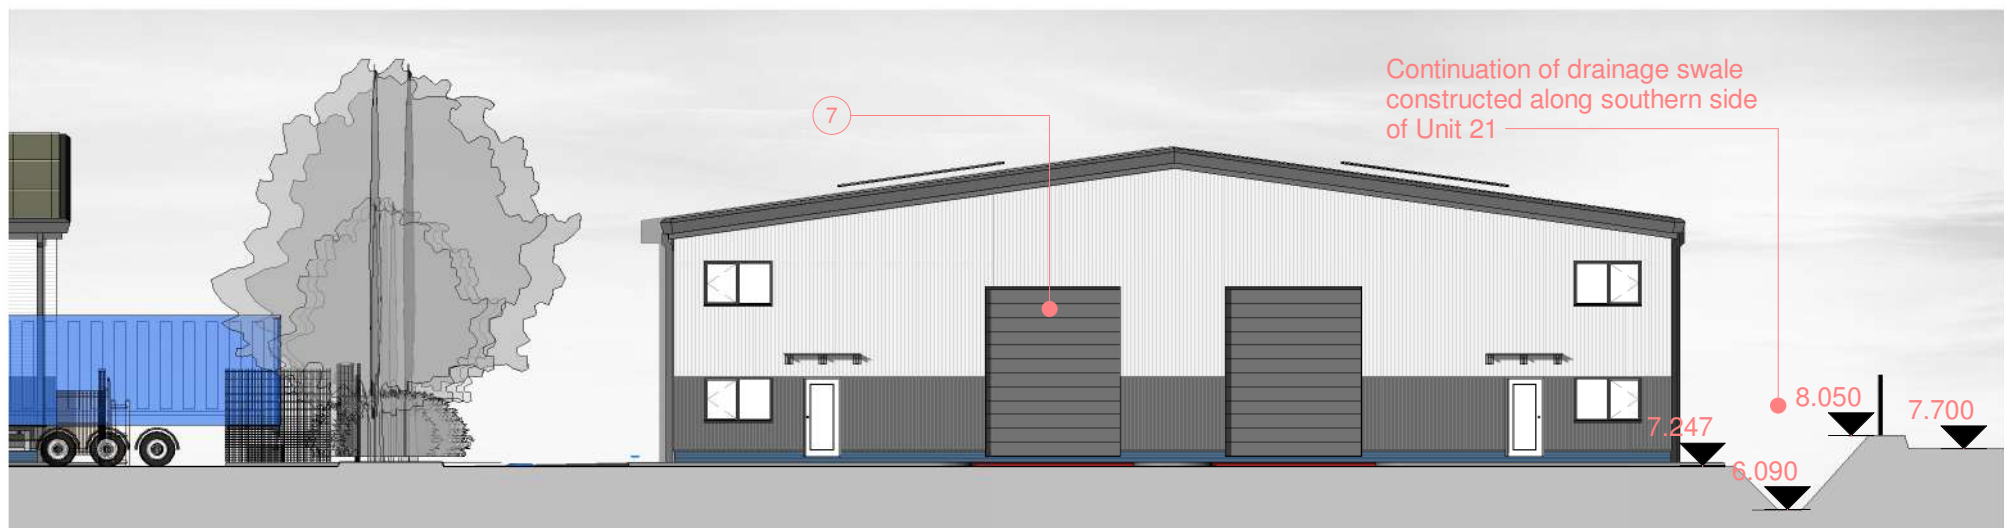

NORTH WEST ELEVATION - UNIT 21 EXTENSION
1 : 200

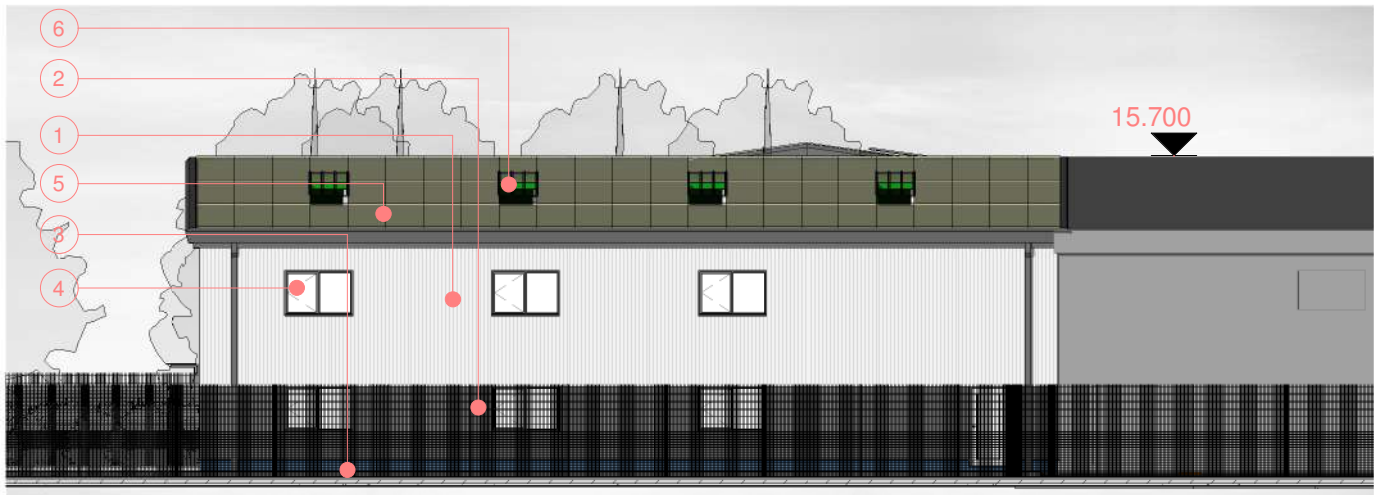

SOUTH WEST ELEVATION - UNIT 21 EXTENSION
1 : 200



NORTH EAST ELEVATION - UNIT 21 EXTENSION
1 : 200

1. Kingspan KS1000 RW composite trapezoidal cladding vertically laid. Colour - Anthracite.
2. Kingspan KS1000 RW composite trapezoidal cladding vertically laid. Colour - Goosewing Grey.
3. Blue/Gray engineering brick plinth.
4. Windows /Doors/Curtain walling - Polyester powder coated, double glazed aluminium, colour - Anthracite.
5. Extensive green roof.
6. Kingspan Day-lite Trapezoidal multi-wall polycarbonate rooflights.
7. Sectional overhead loading bay door, colour - Anthracite grey

Rev	Description	Date
A	Red line altered and levels added	11-10-21
B	Detail added to Unit 21 & cladding spec changed	15-10-21
C	Swale section added to elevation	15-10-21
D	Interconnecting doors added	18-10-21
E	Green roof added	21-11-21

STATUS	PURPOSE OF ISSUE

i.m.Design Studio
Chartered Institute of Architectural Technologists
Registered Practice
27 Park Avenue,
Skewen, SA106RU

PROJECT
Mardon Park
Baglan Energy Park,
South Wales

TITLE
UNIT 21 EXTENSION

CLIENT
GBV Properties Ltd

DRAWN BY JM	CHECKED BY Checker	DATE 09/23/21
SCALE (@ A1) As indicated	PROJECT NUMBER Project Number	REV
DRAWING NUMBER A1 - A601		E