



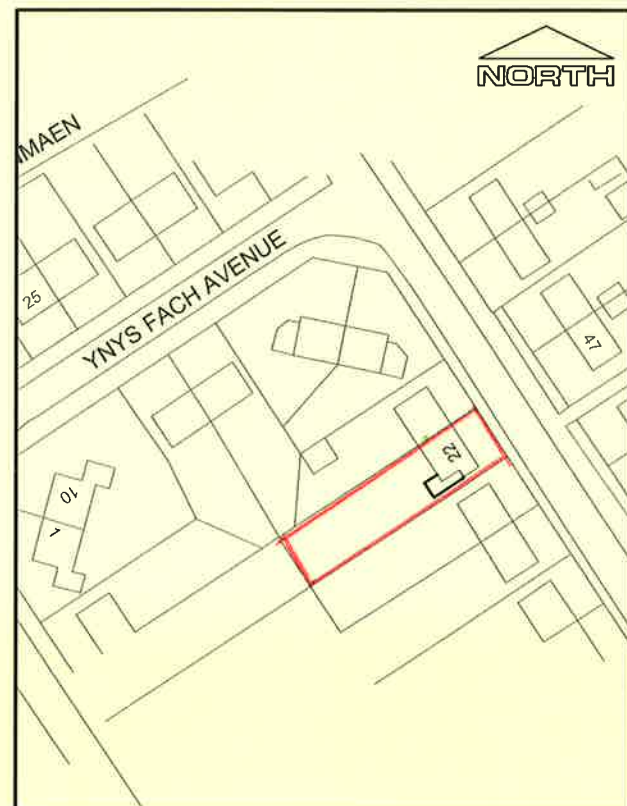

Site Location Plan - 1:1250



Site Plan - 1:500

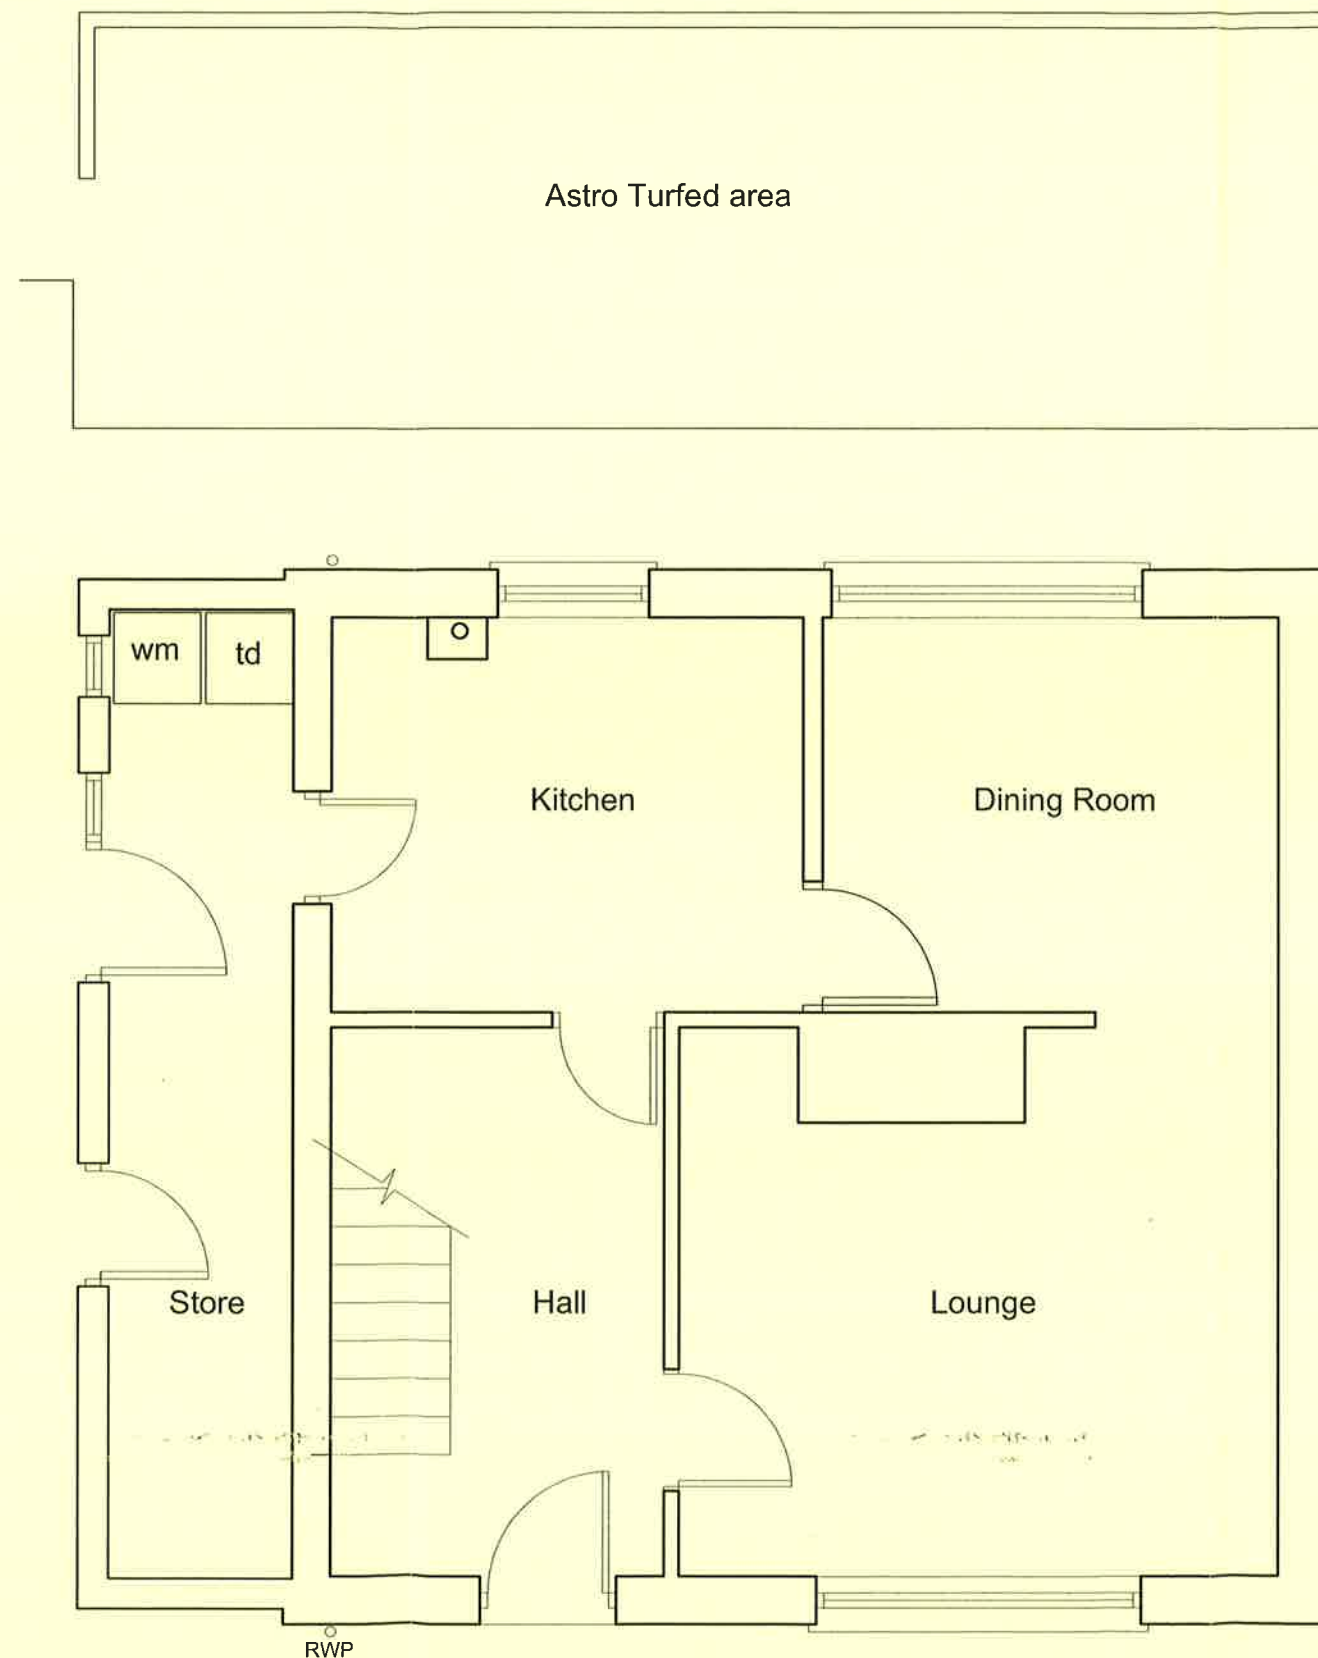

Existing Plan - 1:50

THIS IS A C.A.D. PRODUCED DRAWING AND SHOULD NOT BE AMENDED BY HAND.

NOTES

- 1 All dimensions in millimetres unless otherwise stated.
- 2 Do not scale off drawing. All dimensions to be checked on site.

Rev	Details	Dr	Date
-----	---------	----	------



Neath Port Talbot Castell -nedd Port Talbot
County Borough Council Cymor Bwrdeistref Sirol
Social Services, Health and Housing
Housing Renewal and Adaptations Service
Tregelles Court
Neath Abbey Road
Neath Abbey
Neath
SA10 7DF

Project 22 Ynys Fach Avenue,
Resolven, Neath
Shower Room Extension

Existing & Location Plans

Drawn	sfc	Checked	Approved
-------	-----	---------	----------

Date	16.2.21	Date	Date
------	---------	------	------

Scales 1:50 or as shown

Drawing No. NPT5251/01