


THIS DRAWING IS COPYRIGHT, AND REMAINS THE PROPERTY OF HTC ARCHITECTS. IT MUST NOT BE REPRODUCED, USED, DISCLOSED OR TRANSMITTED TO THIRD PARTIES IN ANY FORM, IN WHOLE OR IN PART, WITHOUT PRIOR WRITTEN PERMISSION.

DO NOT SCALE!
ALL DIMENSIONS SHOULD BE CHECKED ON SITE BEFORE WORK COMMENCES

 

Rev.	Date	Description	Drawn

htcarchitects

York Place Studio
8 Britannia Street
Leeds
LS1 2DZ

T: (0113) 244 3457

W: www.htcarchitects.co.uk
E: info@htcarchitects.co.uk


client
Lidl GB Ltd



project
Briton Ferry

drawing title
Existing Site Plan

date	December 2021		
status	Planning		
scale	1:500 @ A3		
drawn	DS	checked	LS
job no.	2782	dwg no.	P407
		Rev.	/

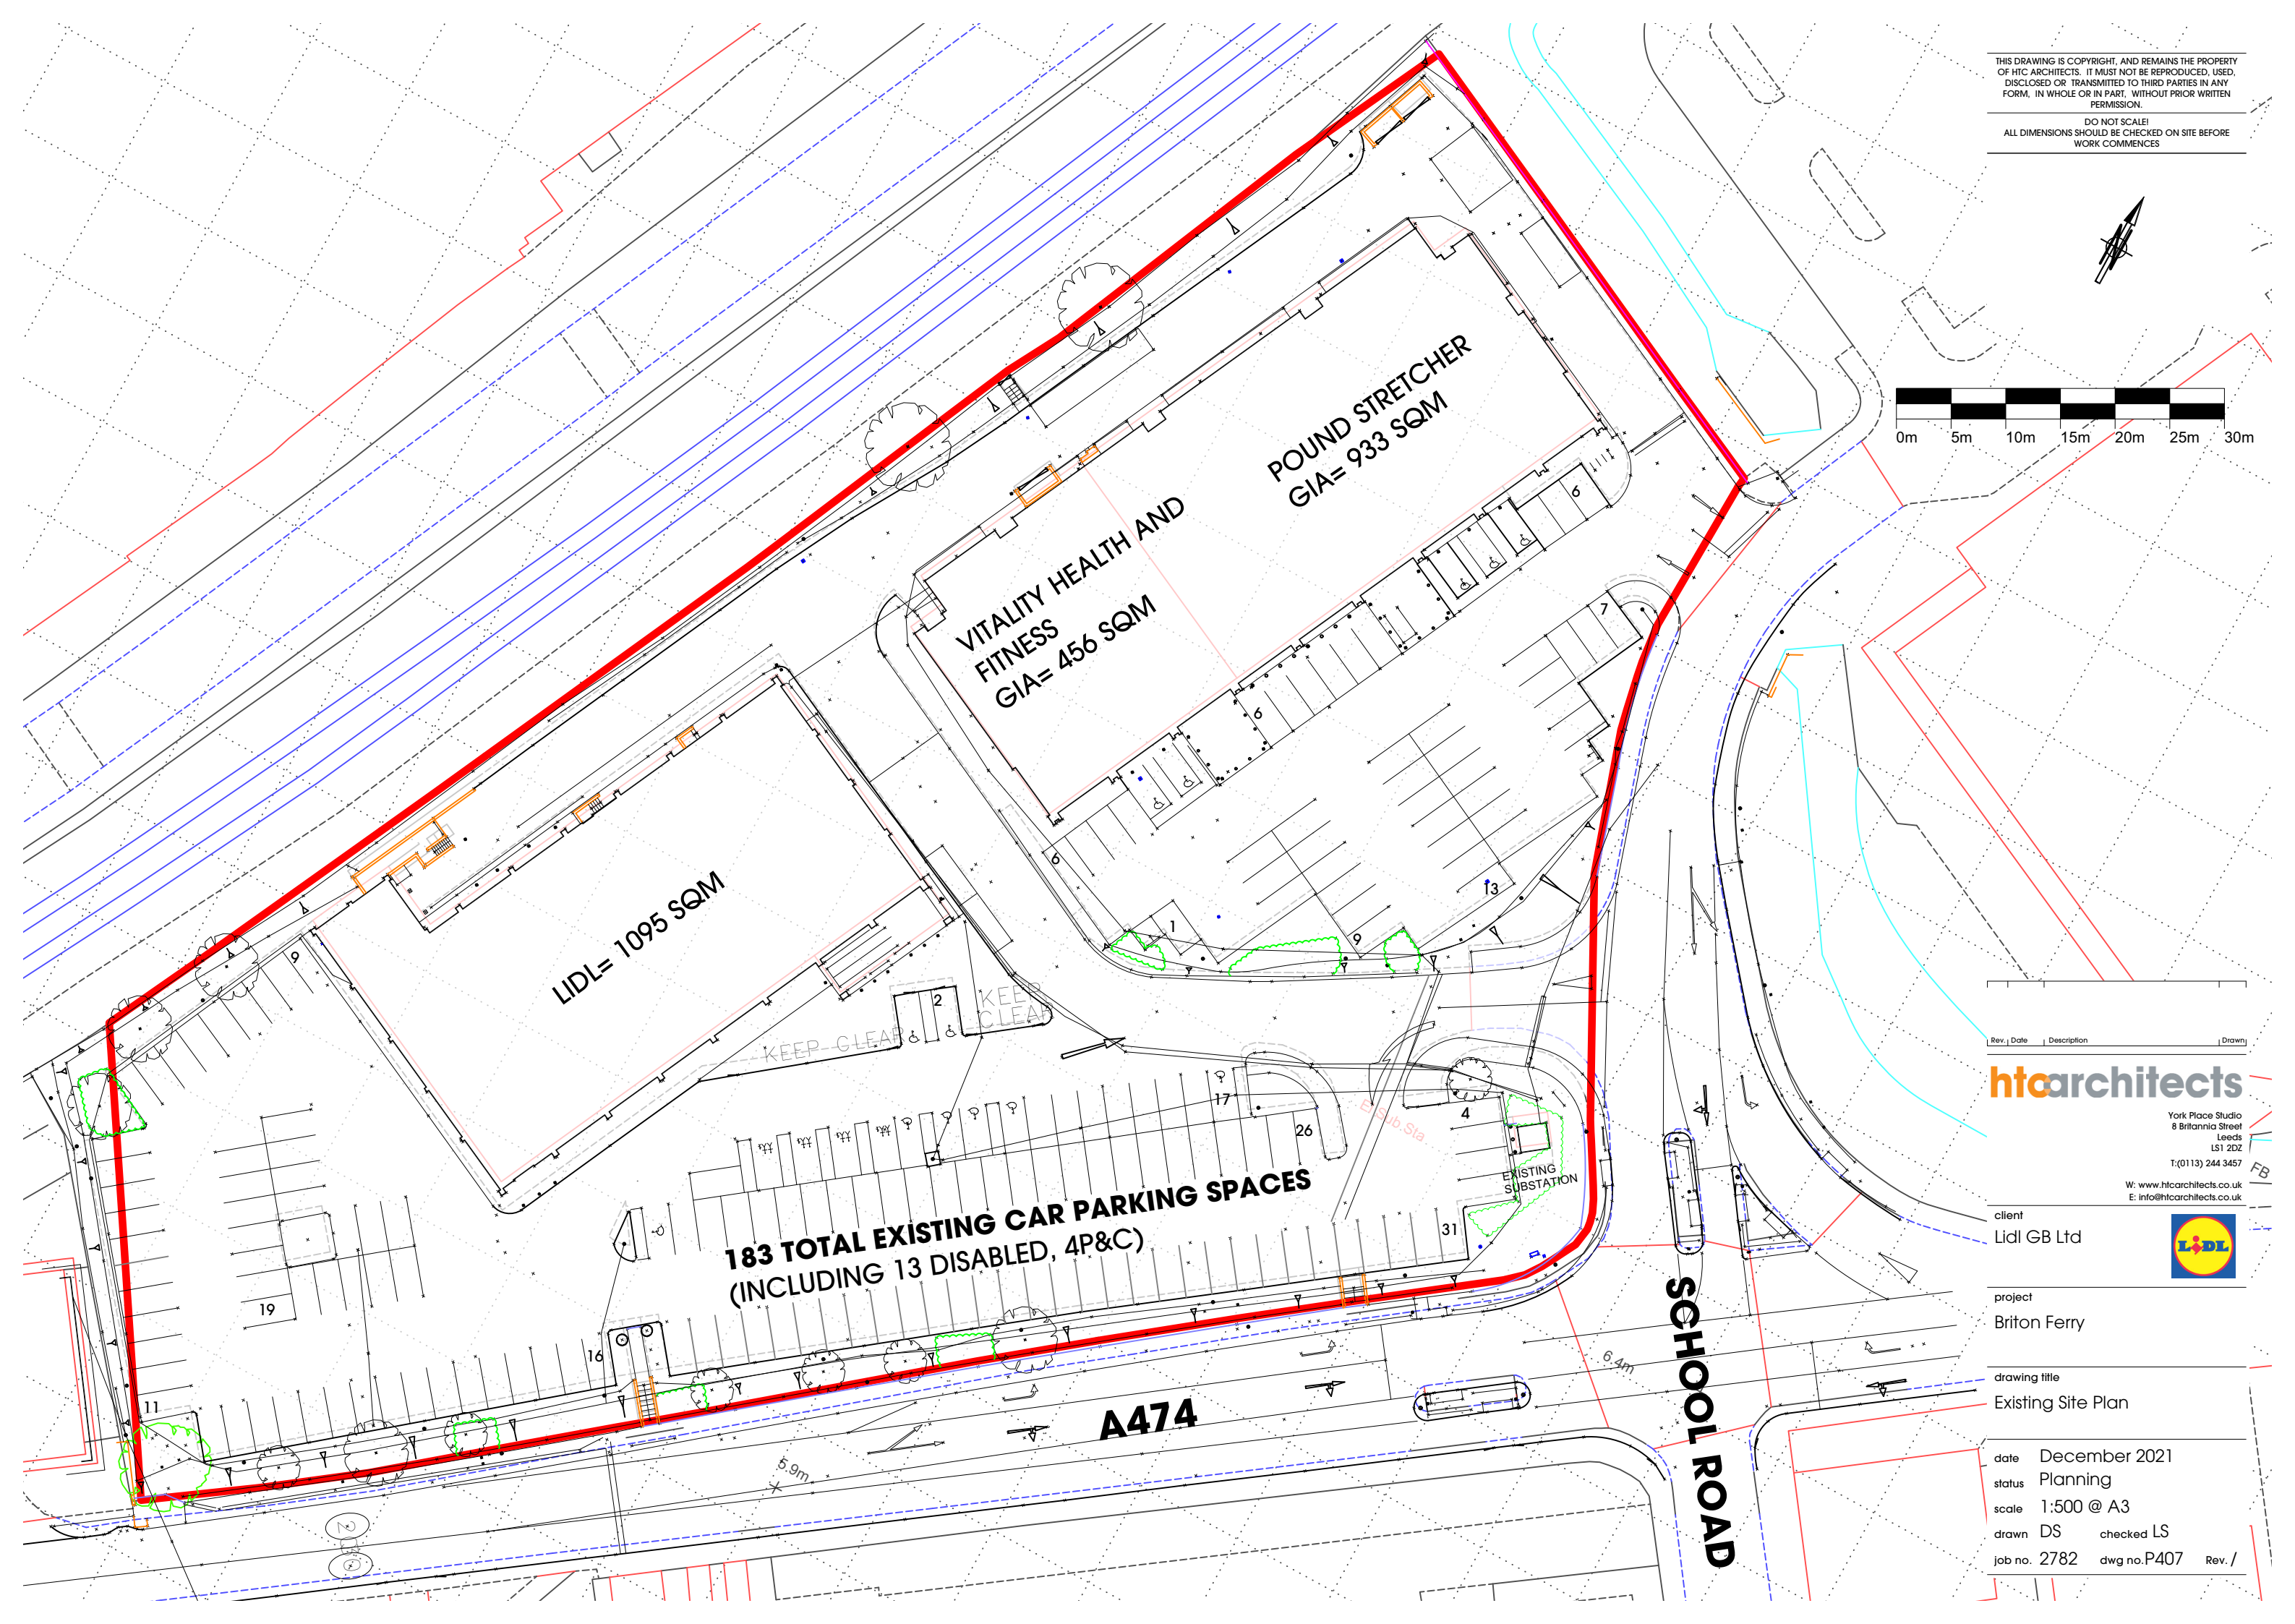

POUND STRETCHER
GIA= 933 SQM

VITALITY HEALTH AND
FITNESS
GIA= 456 SQM

LIDL= 1095 SQM

183 TOTAL EXISTING CAR PARKING SPACES
(INCLUDING 13 DISABLED, 4P&C)

A474

SCHOOL ROAD