


EXISTING FINISHES TO OFFICE
EXTERNAL WALLS


GREY PANELS WITH RED
COLOURED FRAMING

PROPOSED FINISHES TO OFFICE
EXTERNAL WALLS

GREY PANELS WITH ANTHRACITE
COLOURED FRAMING TO MATCH
MAIN BUILDING

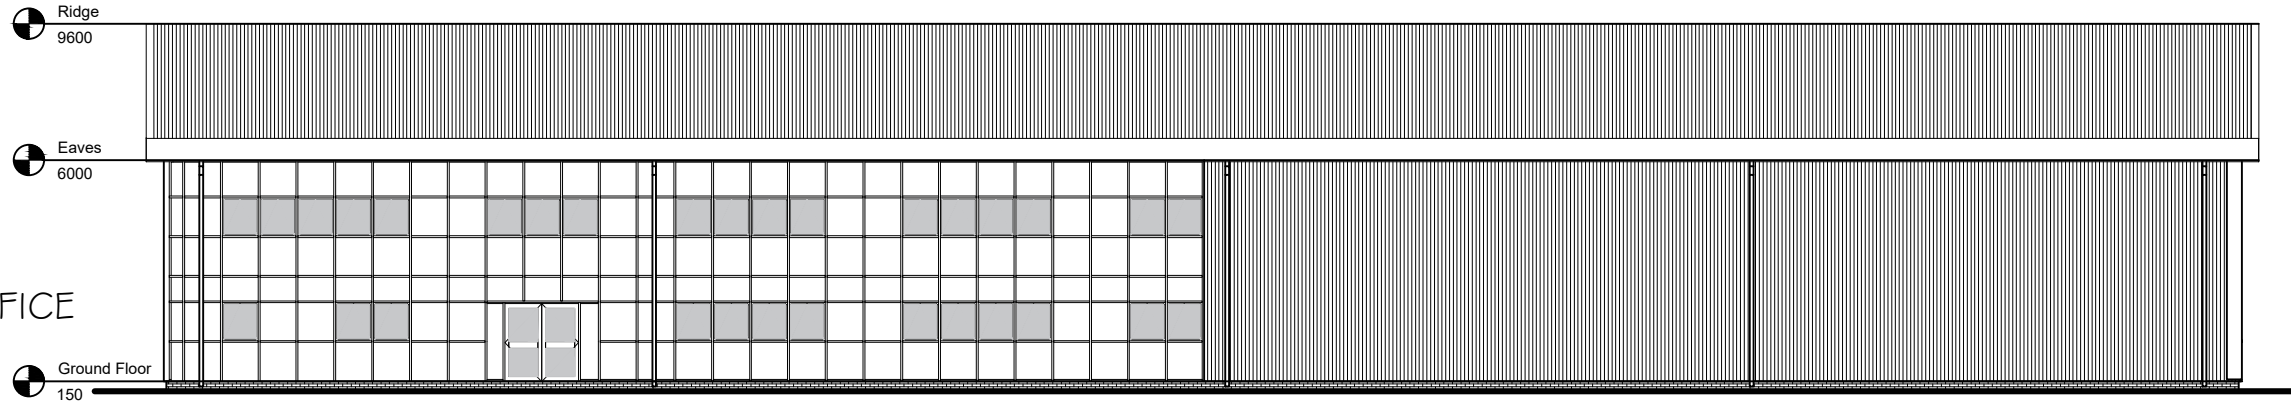

FRONT ELEVATION

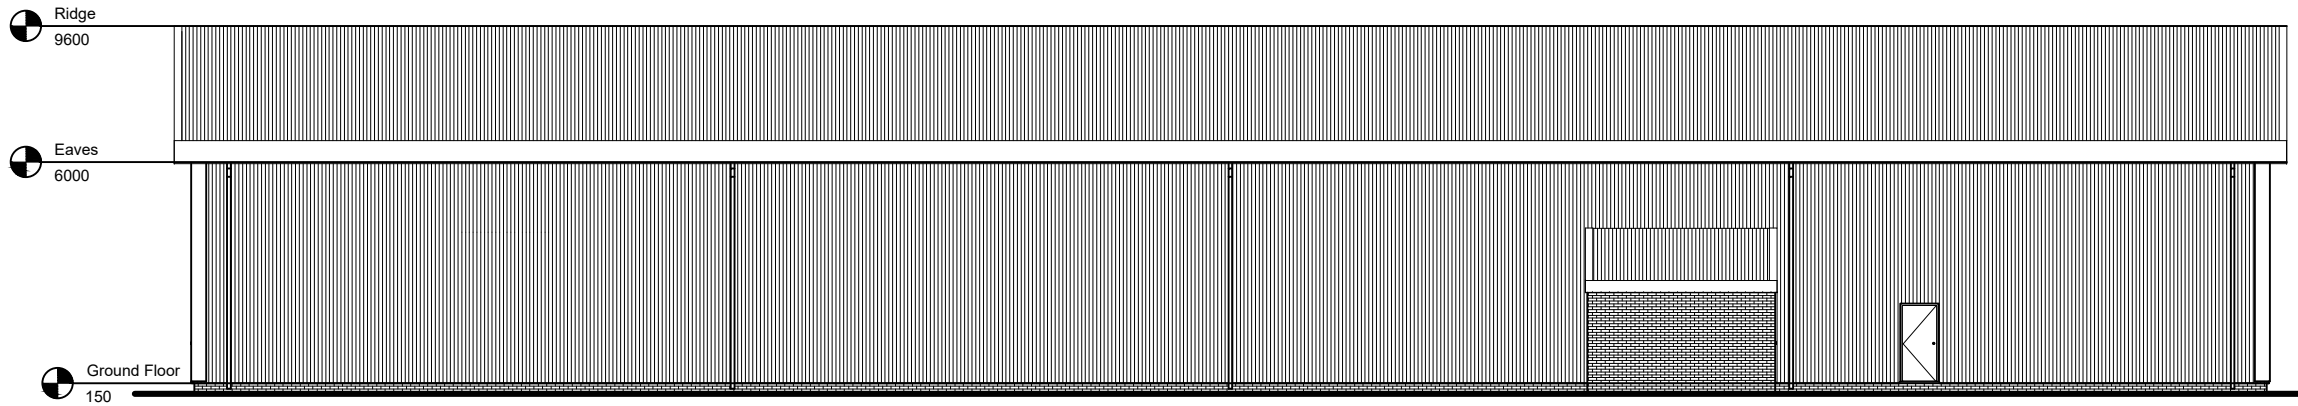

REAR ELEVATION

EXISTING FINISHES

YELLOW COLOUR COATED STEEL
SHEETING WITH BROWN
COLOURED FLASHINGS

ROLLER DOORS - RED

PROPOSED FINISHES

GREY COLOUR COATED STEEL
SHEETING WITH ANTHRACITE
COLOURED FLASHINGS

ROLLER DOORS - ANTHRACITE GREY

Revision A 02.03.22
notes added to include the external
finishes to office walls

PETER JONES
TALBOT DESIGN SERVICES
mobile: 07817538014
email: jonespeter177@gmail.com

project title
Sonalyt Reclad Project

drawing title
FRONT AND REAR ELEVATIONS

date February 2022 scale 1:200
drawing No SCP - 02 rev A