


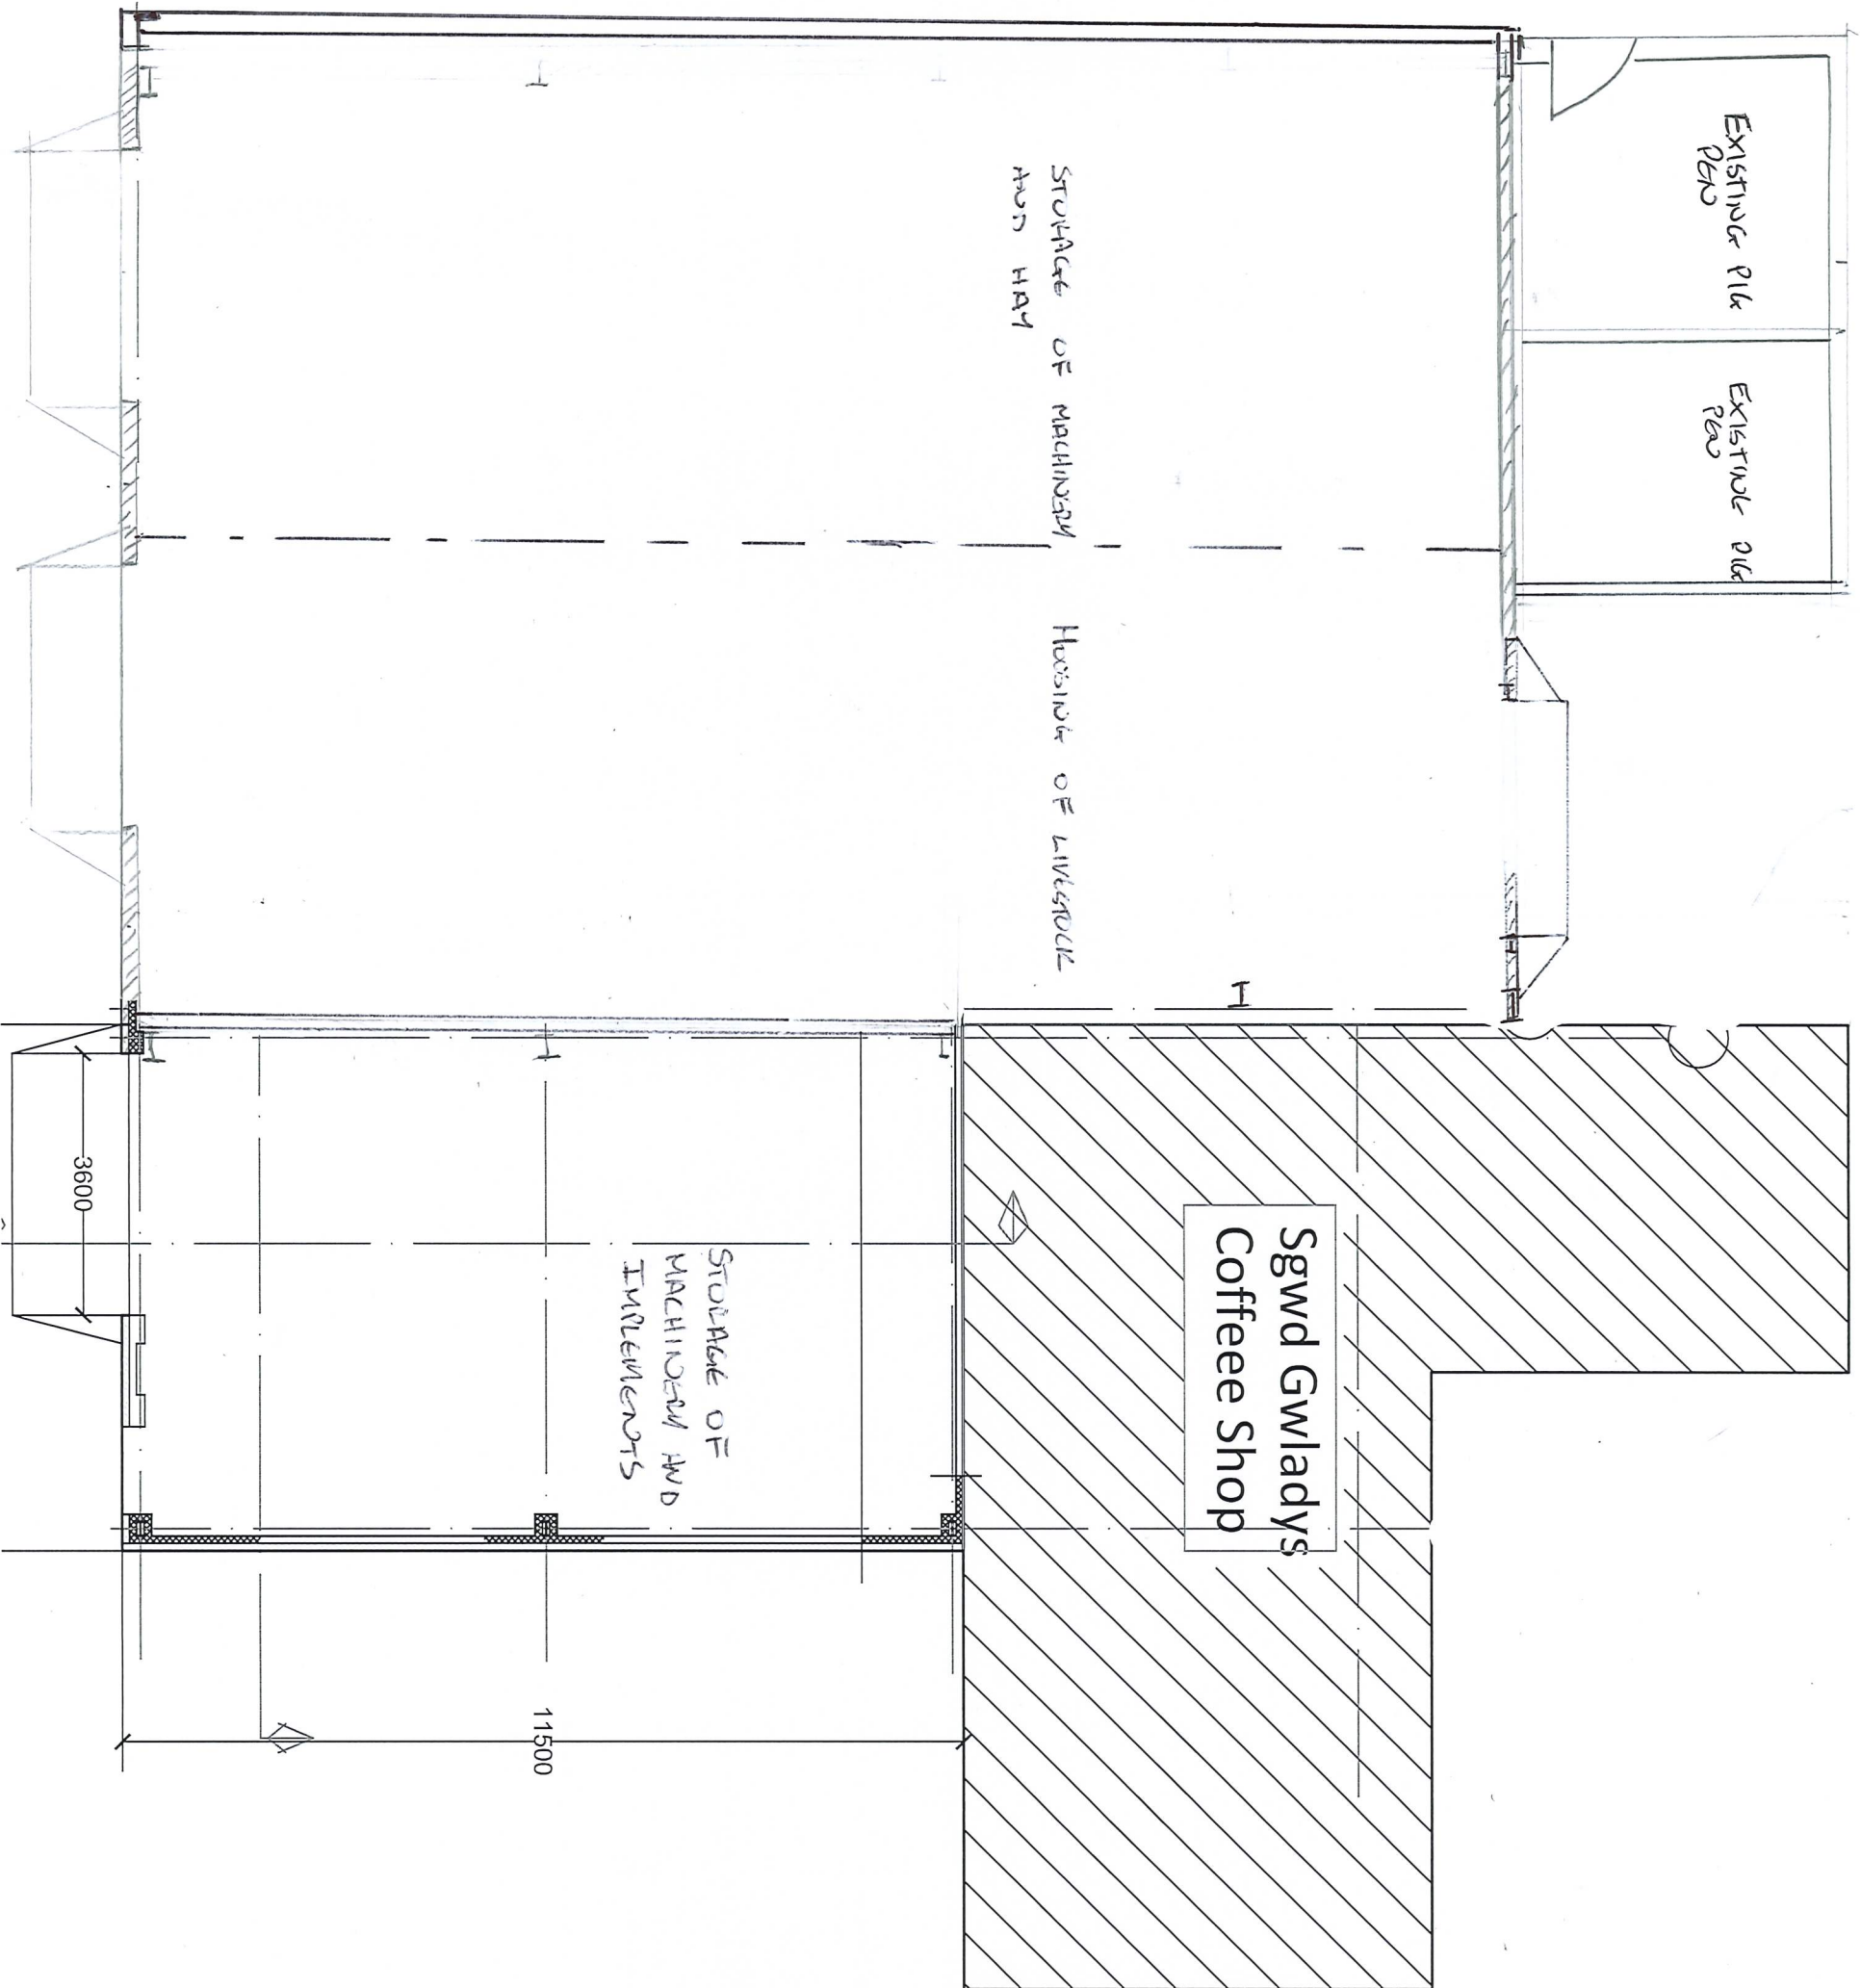

Client: P. Horgan	
Title: REPLACEMENT AGRICULTURAL BUILDING FLOOR PLANS (PROPOSED)	
Proposal: REPLACEMENT AGRICULTURAL BUILDING AND FEED GLANDWATH	
Notes: CONTINUE TO USE BUILDING FOR STORAGE OF LIVESTOCK AND STORAGE OF FEED, AND MACHINERY.	
Scale: 1:100	
Date: 20/08/2021	
Page No: 2 of 4	
PHS 1	