



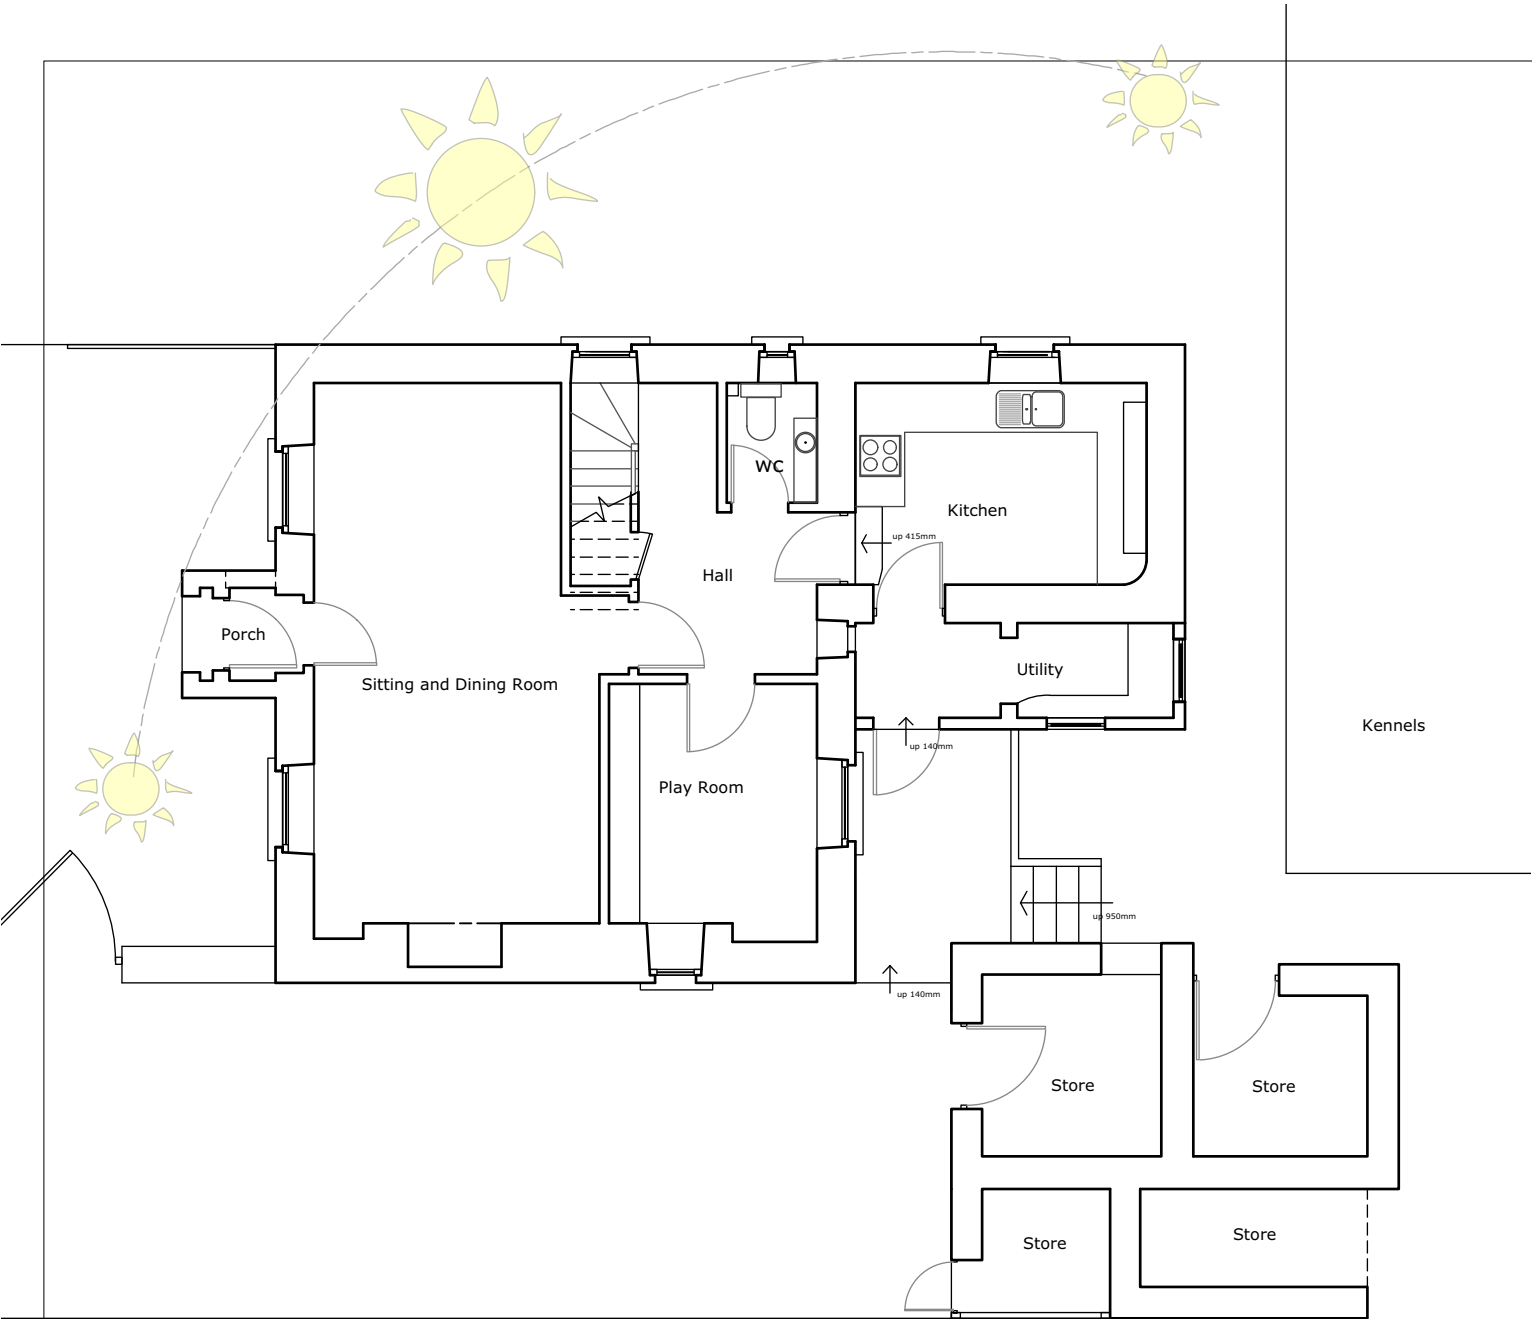

Existing Ground Floor Plan

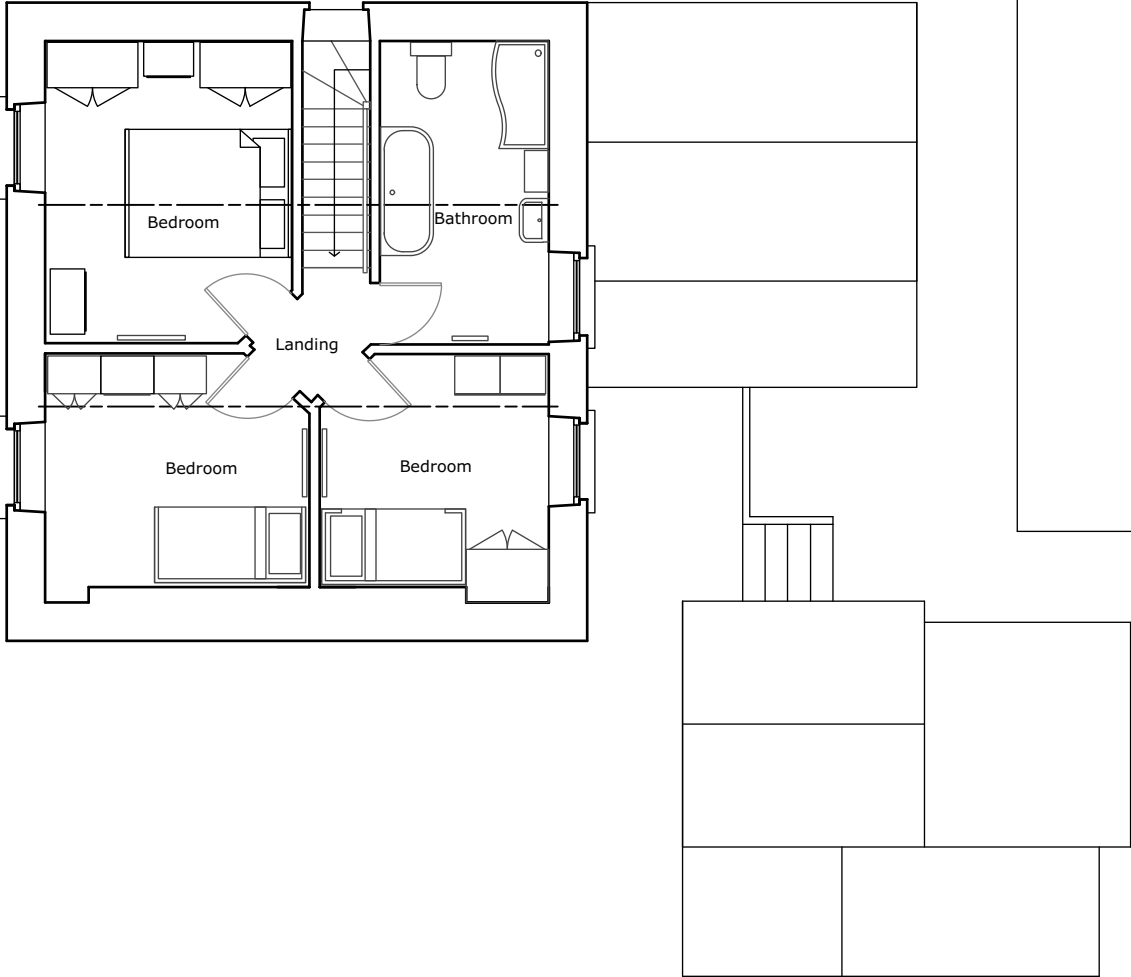

Existing First Floor Plan

Existing Ground and First Floor Plans - scale 1:100

