

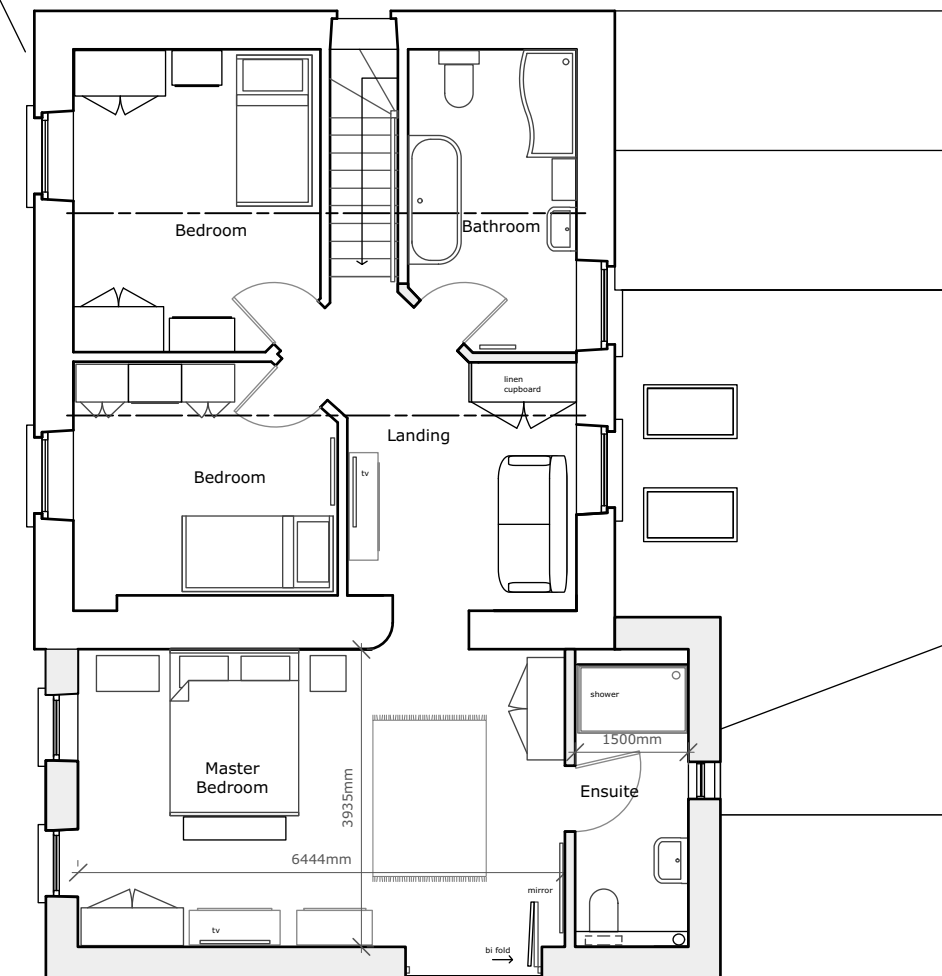
 
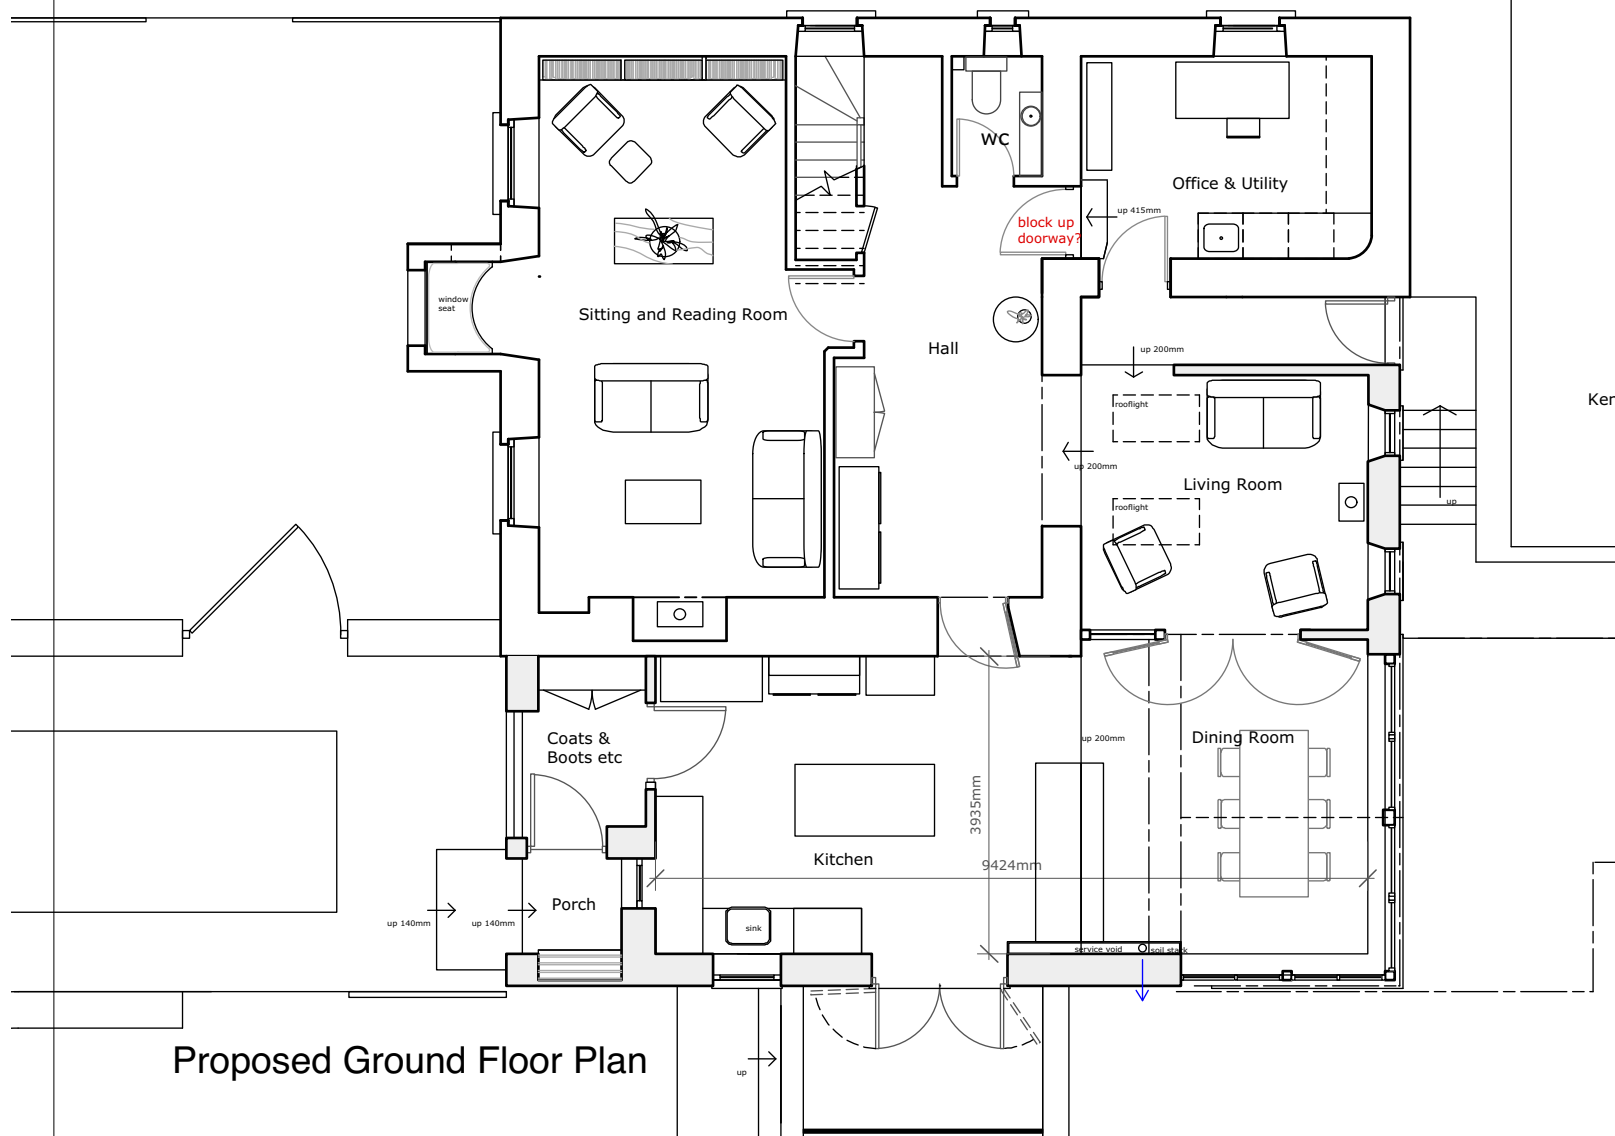


 

Proposed Ground & First Floor Plans - scale 1:100

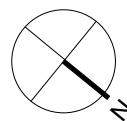

Notes

This drawing is copyright of Hoole & Walmsley and may not be reproduced in whole or in part without the written permission of the architect.

Do not scale from this drawing. All dimensions in millimetres unless otherwise shown.

All dimensions to be checked on site and any discrepancies reported to Hoole and Walmsley for clarification before pricing / work proceeds.

Any ambiguities or discrepancies within this drawing or between this drawing and any other information given elsewhere must be reported to Hoole and Walmsley for clarification before pricing / work proceeds.

All drawings to be read in conjunction with other Hoole and Walmsley drawings and specification and with relevant Engineer's and Consultant / Specialist / Manufacturers work packages as appropriate.

All works carried out in accordance with the latest British Standards and appropriate codes of practice as a minimum.
All works carried out must comply with the latest Building Regulations and are to be carried out in compliance with the conditions set out by LPA

Key

Revisions

Rev	Description
-----	-------------

Date _____

Rev	Description	Date
A	Biodiversity enhancements added	03.03.22

STAGE: Planning

PROJECT NAME: Nantfyfedw House, Nantfyfedw Farm,
Cwmmer

CLIENT: Rachel Connick & Lyn Howells

Drawing Title: Proposed Ground & First Floor Plans

Job no: 21056

Drawing No

P104

Drawn by
KH

Revision

A

Checked by

Scale

1:100@A3

Date _____

01.03.2022

hoole & walmsley
ARCHITECTS
HOOLE STUDIO LTD.

17 Baker St., Abergavenny,
Monmouthshire NP7 5BB
Tel: 01873 812509/ 07894987953
Email: karen@hoolestudio.com