


WEST ELEVATION



EAST ELEVATION

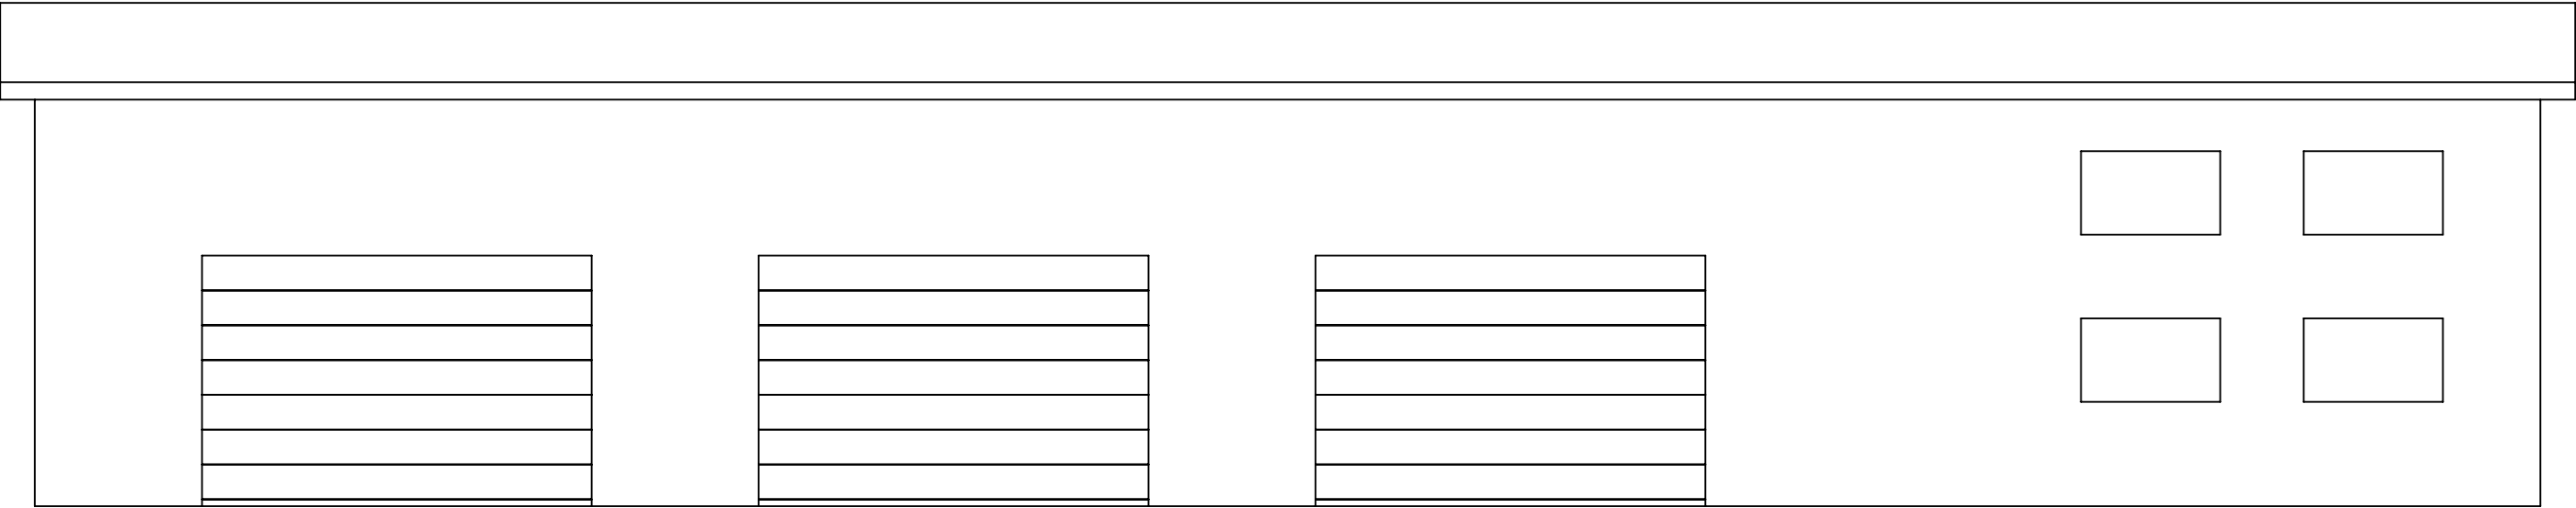


**LLWYN Y
FFYNNON
FARM**

ADDRESS: LLWYN Y FFYNNON FARM, SA13 3DB

EMAIL: HELLO@WILLOWSPRINGSCAMPSITE.CO.UK

TELEPHONE: 01639 865485

 

PROJECT: LLWYN Y FFYNNON FARM BARN

TITLE: BARN ELEVATIONS

DRAWING NO: WS 10 - 00.00 - D04

DRAWN: WTH

DATE: 02/03/2022


PAPER SIZE: A3

SCALE: 1:100



Pg 1/4

ISSUE: A

NORTH ELEVATION

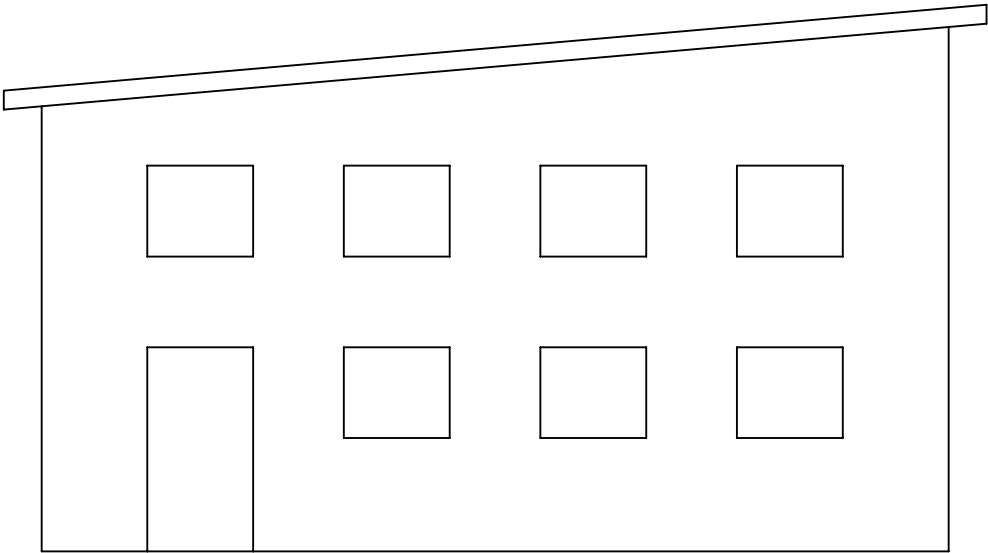

SOUTH ELEVATION

 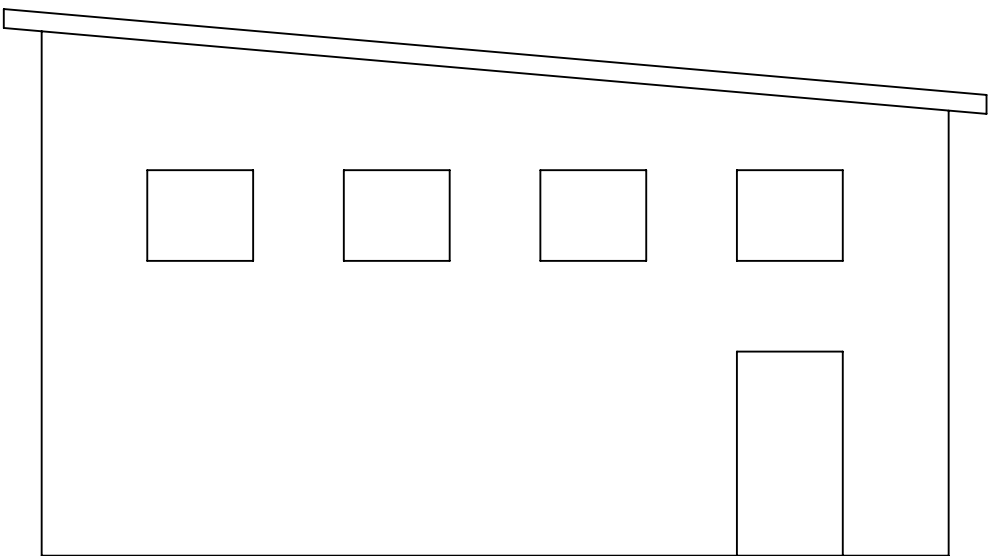

**LLWYN Y
FFYNNON
FARM**

ADDRESS: LLWYN Y FFYNNON FARM, SA13 3DB
EMAIL: HELLO@WILLOWSPRINGSCAMPSITE.CO.UK
TELEPHONE: 01639 865485

PROJECT: LLWYN Y FFYNNON FARM BARN

TITLE: BARN ELEVATIONS

DRAWING NO: WS 10 - 00.00 - D04

DRAWN: WTH

DATE: 02/03/2022



PAPER SIZE: A3

SCALE: 1:100

Pg 2/4

ISSUE: A

FLOOR PLAN

 
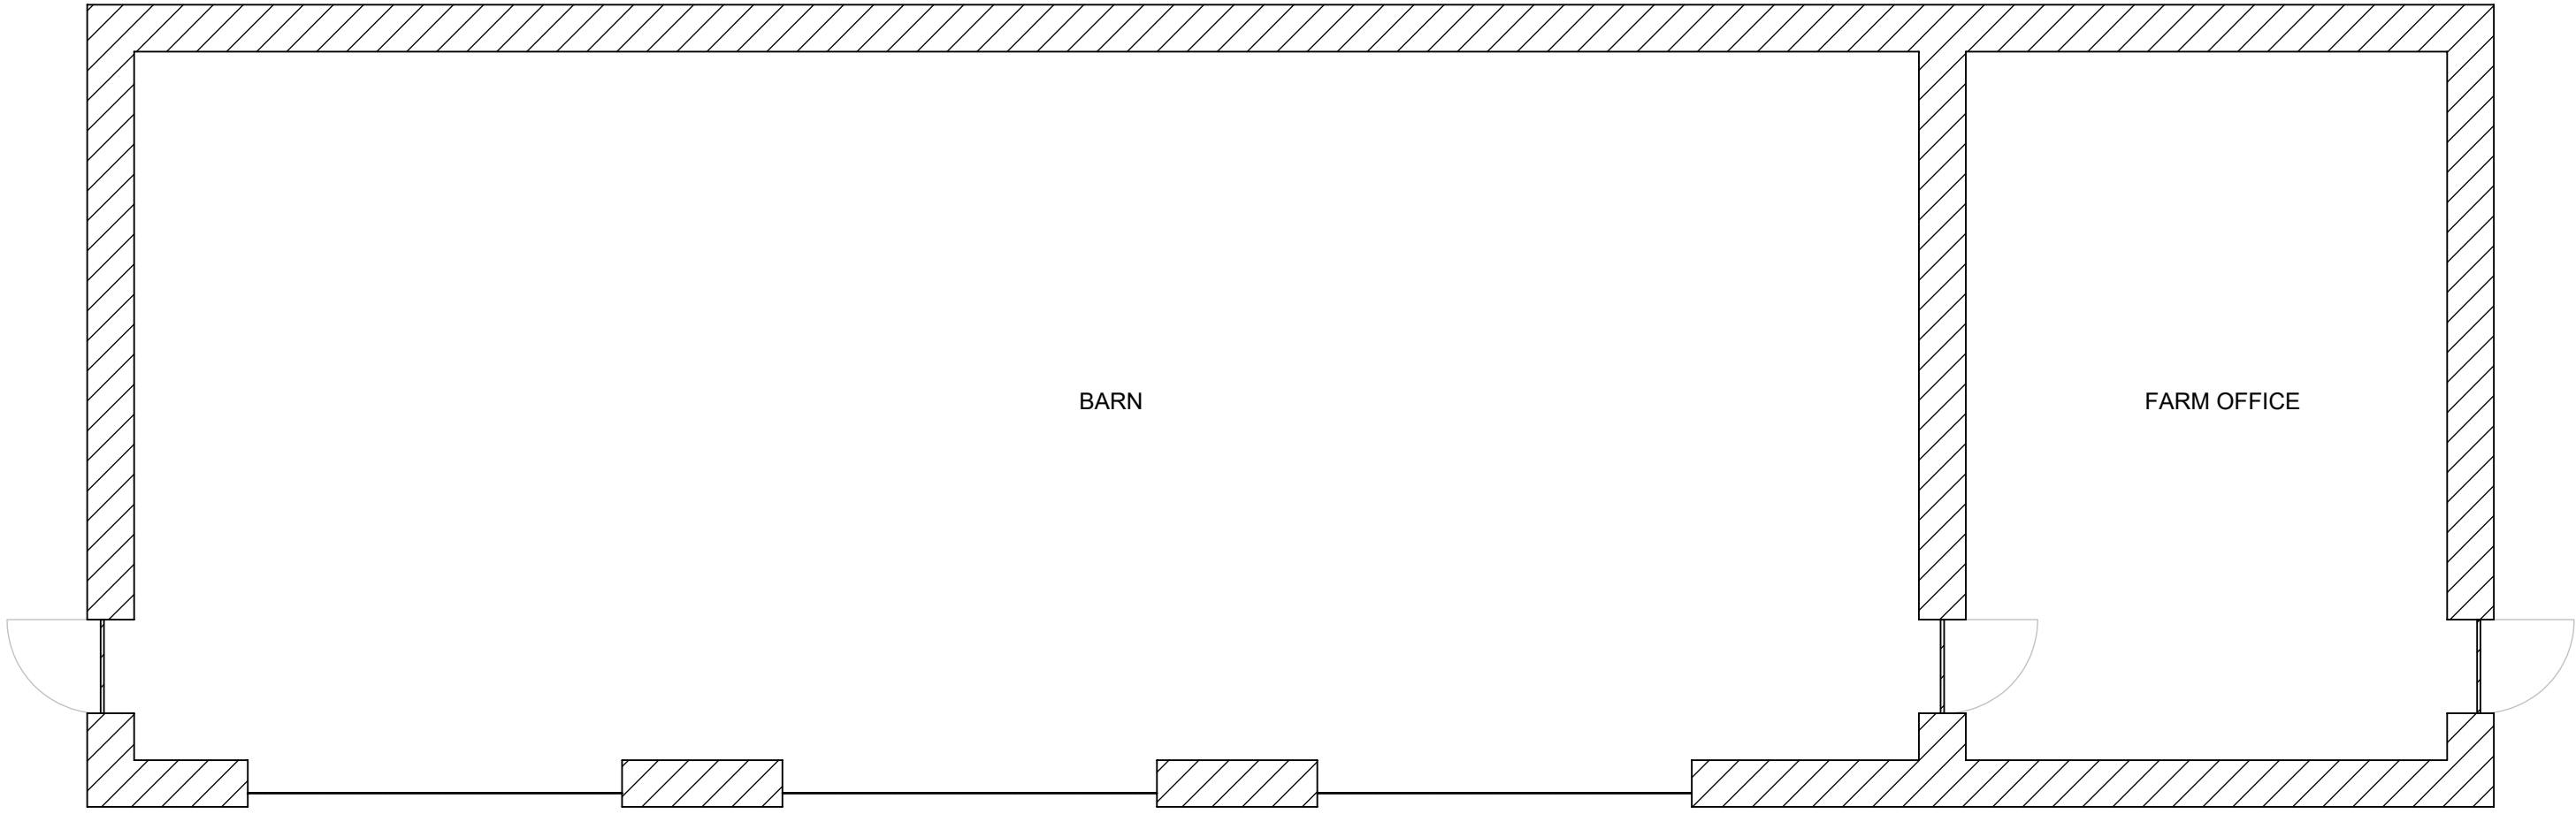


**LLWYN Y
FFYNNON
FARM**

ADDRESS: LLWYN Y FFYNNON FARM, SA13 3DB
EMAIL: HELLO@WILLOWSPRINGSCAMPSITE.CO.UK
TELEPHONE: 01639 865485

PROJECT: LLWYN Y FFYNNON FARM BARN			TITLE: BARN ELEVATIONS			
DRAWING NO: WS 10 - 00.00 - D04			DRAWN: WTH	DATE: 02/03/2022	PAPER SIZE: A3	SCALE: 1:100
					Pg 3/4	ISSUE: A

ROOF PLAN

  

 LLWYN Y FFYNNON FARM	ADDRESS: LLWYN Y FFYNNON FARM, SA13 3DB								
	EMAIL: HELLO@WILLOWSPRINGSCAMPSITE.CO.UK								
	TELEPHONE: 01639 865485								
PROJECT: LLWYN Y FFYNNON FARM BARN				TITLE: BARN ELEVATIONS					
DRAWING NO: WS 10 - 00.00 - D04				DRAWN: WTH	DATE: 02/03/2022	PAPER SIZE: A3	SCALE: 1:100	Pg 4/4	ISSUE: A