



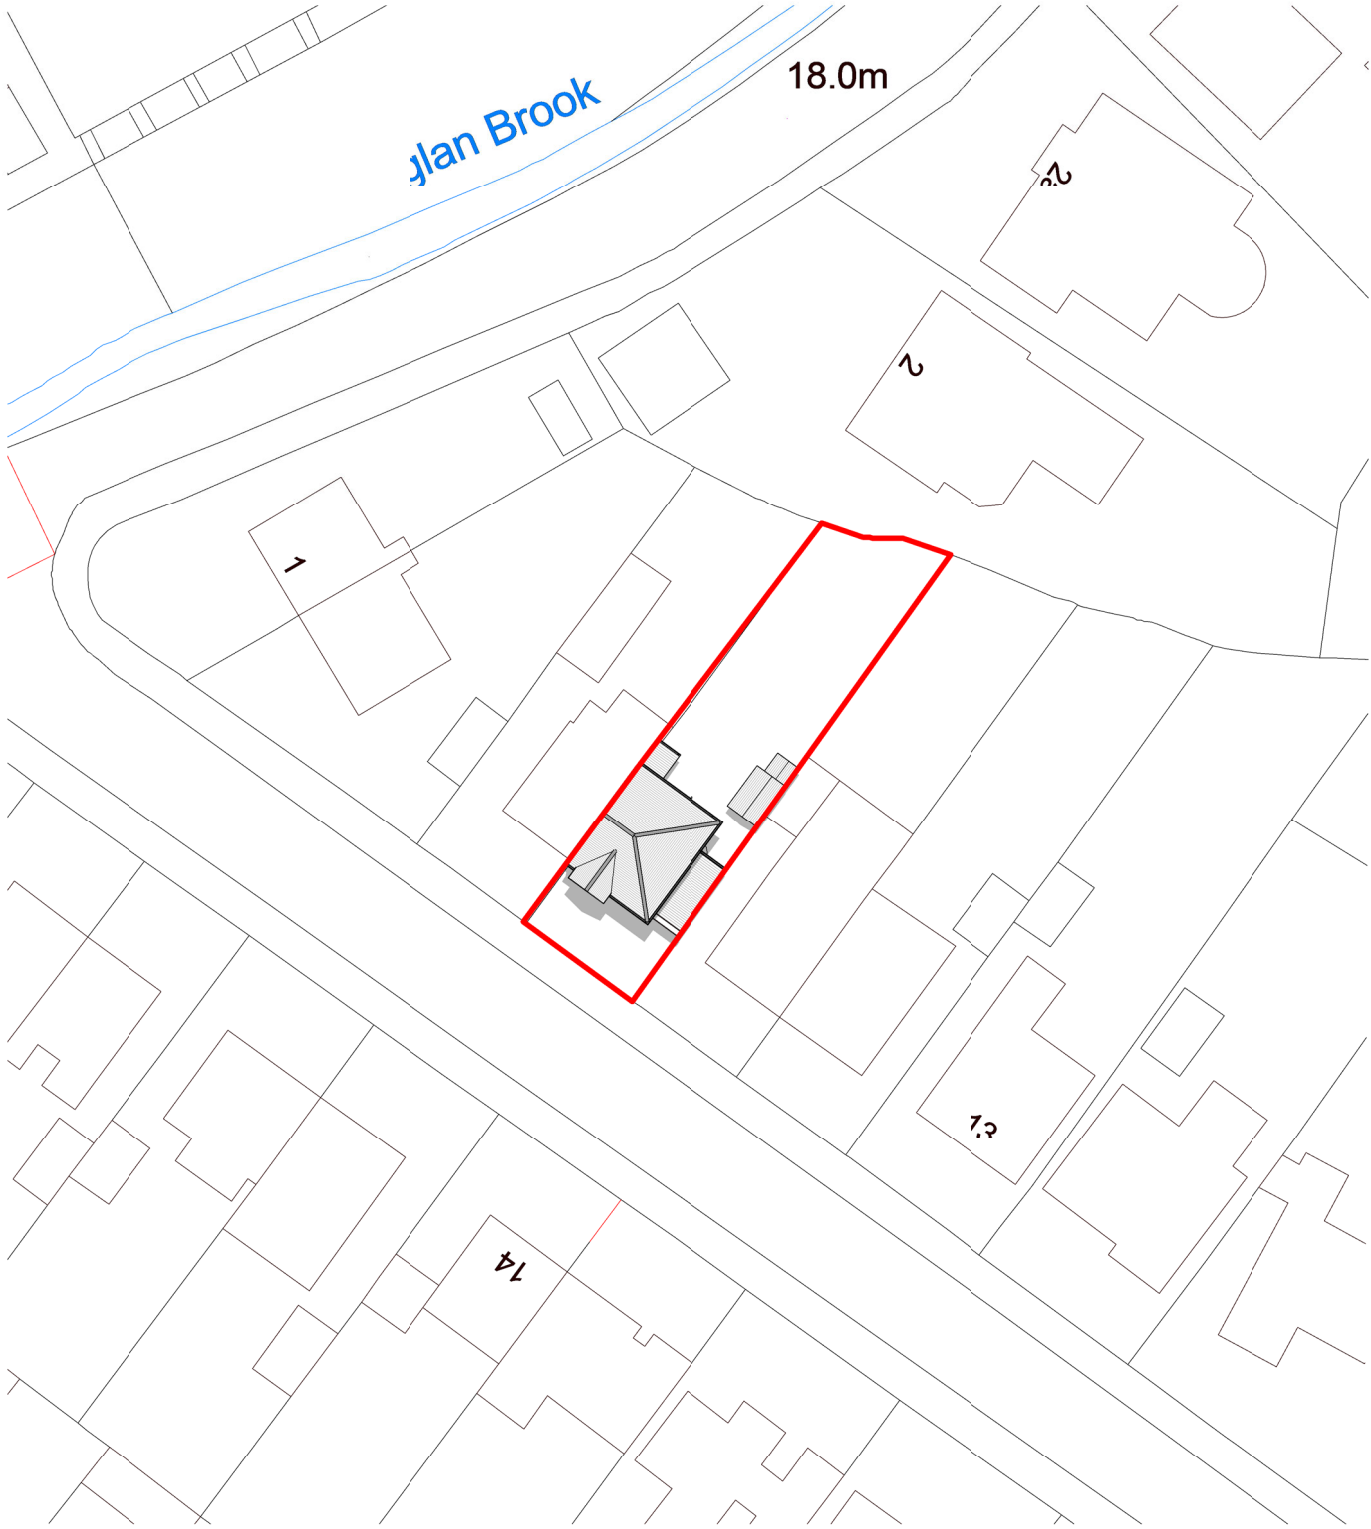


View No: **A** Site Plan - Existing
Scale: 1 : 500

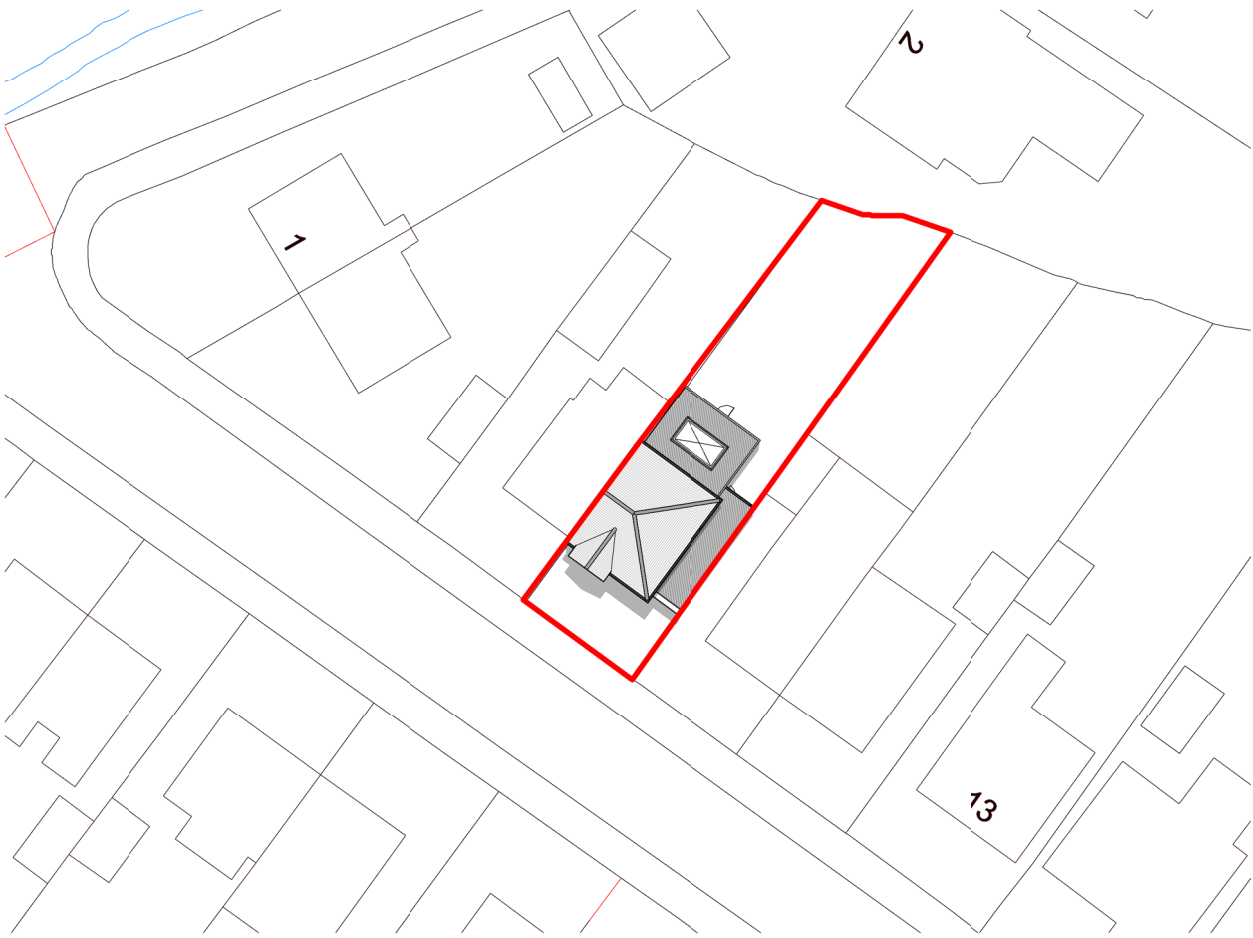

View No: **B** Site Plan - Proposed - Extract
Scale: 1 : 500

PLANNING OS & GA Key	
Line Types	Site boundary Adjacently owned site boundary New walls Existing walls
Symbols	N North Arrow. Note: True North is indicated on any relevant sheets (Location may vary per sheet) A Section Symbol Note: 'A' indicates Section Letter. 1 Elevation Symbol Note: '1' indicates Elevation Number.
Notes	X Nominal 'design Intent' dimensions Note: All dimensions are design intent only and should be confirmed onsite for accuracy prior to construction

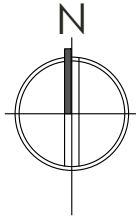

PLANNING & DESIGN

1-2

3

4

5-7

PROJECT INFORMATION

PROJECT NO: 635 PROJECT DATE: May 2021

PROJECT TYPE: Residential

CURRENT REVISION STATUS

REVISION: **D** REV. DATE: 12.08.2021

DESCRIPTION: Updated inline with received Planning Letter P2021/0820

1:500

Dimensions below in m (meters):

0

10

20

30

40

Scale Bars should not be used for construction purposes or ascertaining accurate dimensions.