


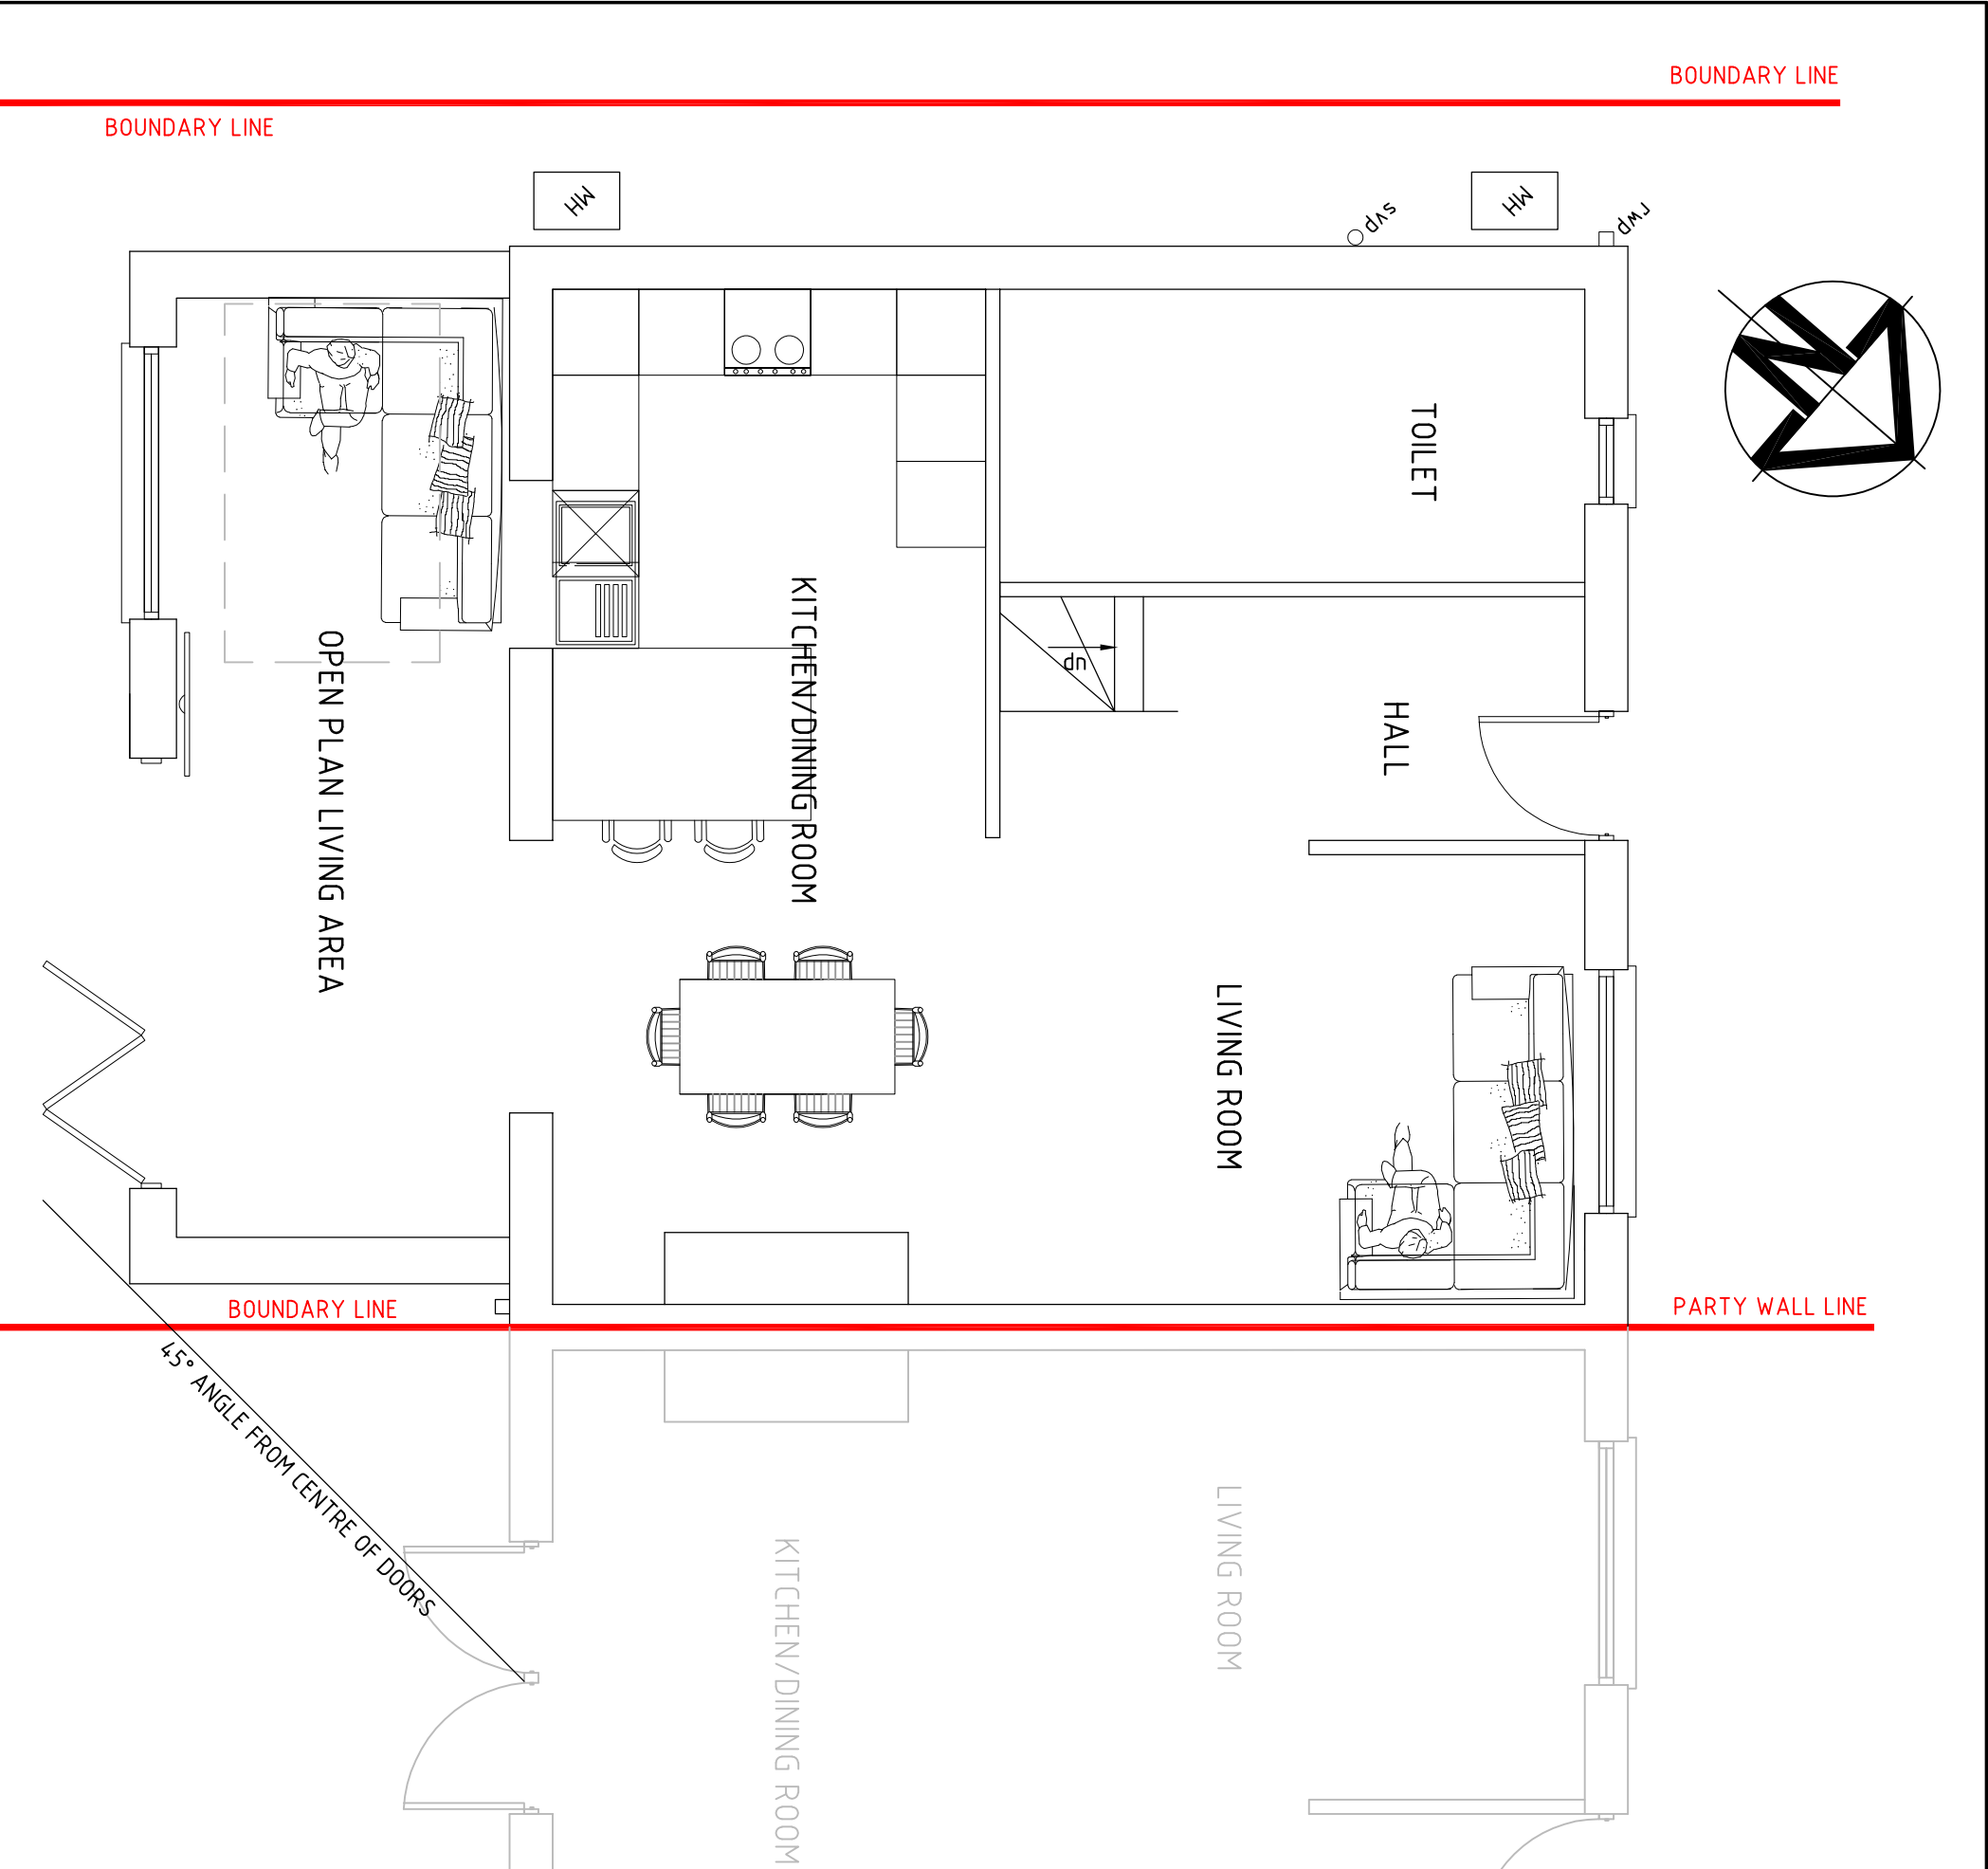

The floor plan illustrates a symmetrical first floor layout. On the left side, there is a large bedroom, a landing with a 'down' staircase, another bedroom, a dressing room, and an en suite bathroom. The right side mirrors this with a bedroom, a landing with a 'down' staircase, a bedroom, and a bedroom. A central hallway connects the rooms. A red line indicates the 'BOUNDARY LINE' and 'PARTY WALL LINE'. A diagonal line is drawn at a '45° ANGLE FROM CENTRE OF FIRST FLOOR WINDOW'.

PARTY WALL LINE

**SCHEDULE OF PROPOSED MATERIALS**

- WINDOWS - GREY UPVC MATERIAL (2 No WINDOW TO BE RE-USED)
- GREY UPVC RAIN WATER GOODS
- SMOOTH RENDERED FACADE TO MATCH EXISTING
- ROOF COVERING - SLATE ROOF TILES TO MATCH EXISTING EDPM RUBBER 10 FLAT ROOF
- GREY ALUMINIUM BI FOLDING DOORS
- GREY / ALUMINIUM BI FOLDING DOORS

- 
- Architectural elevation drawing of a building facade. The drawing is divided into three horizontal sections by two red lines. The top section, labeled "BOUNDARY LINE" in red text above it, shows a wall with a large window on the left, a smaller window in the center, and a small triangular window on the right. The middle section, labeled "PARTY WALL LINE" in red text below it, shows a wall with three large windows on the left and two smaller windows on the right. The bottom section shows a wall with two large windows. The right side of the drawing shows a sloped roofline and a small section of a building with a grid pattern. The drawing is a technical line drawing with no shading or color.

PROPOSED REAR ONE/TWO  
STOREY EXTENSION AT  
1/2 GREENFIELD AVENUE

PROPOSED SITE PLAN

SCALE 1:200

BOUNDARY WALL

BOUNDARY WALL

BOUNDARY WALL

BOUNDARY WALL

DRIVEWAY

11m

REAR ENCLOSED GARDEN

PROPOSED REAR ONE/TWO  
STOREY EXTENSION AT  
7 GREENFIELD AVENUE

PROPOSED REAR ONE/TWO  
STOREY EXTENSION AT  
7 GREENFIELD AVENUE

|                |           |
|----------------|-----------|
| Drawing Number | REVISIONS |
| GA__P102       | E         |

|                |           |
|----------------|-----------|
| Drawing Number | REVISIONS |
| GA__P102       | E         |