


PROPOSED FLOOR PLANS & ELEVATIONS


TIRLAN FARM, CILFREW, NEATH, SA10 8WG

Timber Openings.
All materials should reflect the character of the building and the use of traditional materials will be used.

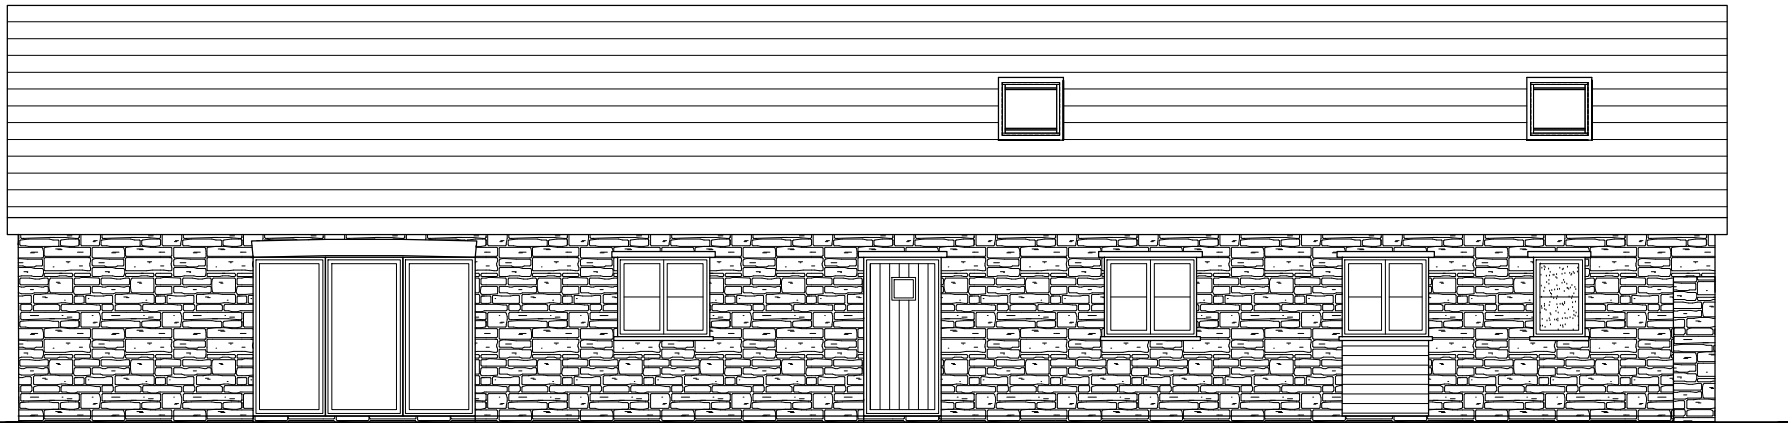

Front Elevation 1:100

Integral Bat Box

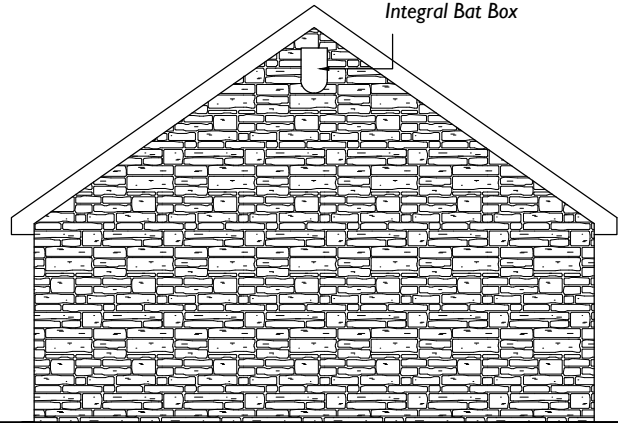


Side Elevation 1:100

Flue



Rear Elevation 1:100

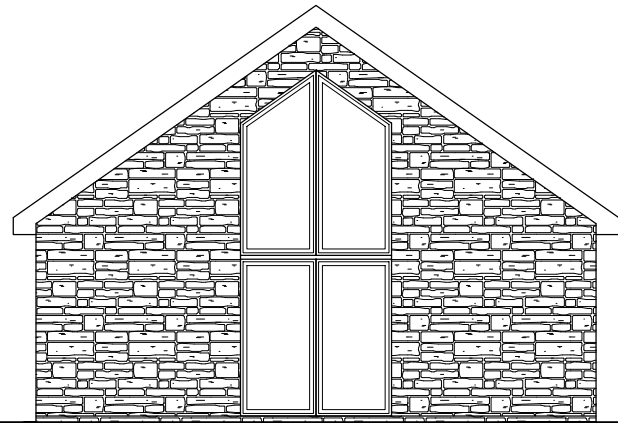

Side Elevation 1:100

Notes

This drawing is copyrighted and must not be reproduced or disclosed to third parties without the prior written permission of Prime Architecture Limited.

Do not scale from this drawing. Responsibility will not be accepted by Prime Architecture Limited for errors made by others scaling from the drawing. Use written dimensions only. Contractor to verify all dimensions before commencing work on site.

Prime Architecture Limited are to be notified immediately in writing of any discrepancies. All survey information incorporated within the drawings cannot be guaranteed as accurate unless confirmed by a fixed dimension.

All dimensions are in millimeters unless otherwise noted.

This drawing is to be read in conjunction with all relevant project drawings and specification prepared by Prime Architecture Limited and other relevant consultants, specialists, etc.

CDM notes are provided to assist the contractor in managing residual hazards identified during the design stage. Any such notes do not relieve the contractor of their duties and they must provide a safe system of work based on method statements, risk assessments, etc.

Revision:	Description:	Date:
A	Alterations to rear bi-fold door position	15.09.2021
B	Alterations to drawings	06.01.2022
C	Alterations to front elevation	08.02.2022

External Finishes

Walls - Existing Stone to be Retained and Proposed Stone to match existing.

Roof - Roofing Tiles

Windows - Timber

RWG - UPVC

Drawing Status:

PLANNING

PRIME
ARCHITECTURE


Prime Architecture Limited, 3 Llandeilo Road,
Cross Hands, Llanelli, SA14 6NA

01269 842 575

info@prime-arch.co.uk

www.prime-arch.co.uk

© Prime Architecture Limited

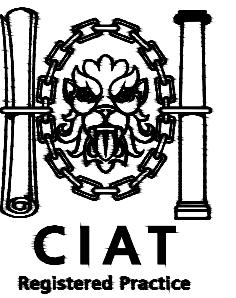

Client:

Mrs Stephens

Project Title:

Conversion of Barn into Holiday
Let at Tirlan Farm, Cilfrew,
Neath


Drawing Title:

Proposed Floor Plans &
Elevations


Scale:	Date:
1:50 @ A1	May 2021

Job No:	Drawing No:	Rev:
820	02	C

Timber Openings.
All materials should reflect the character of the building and the use of traditional materials will be used.

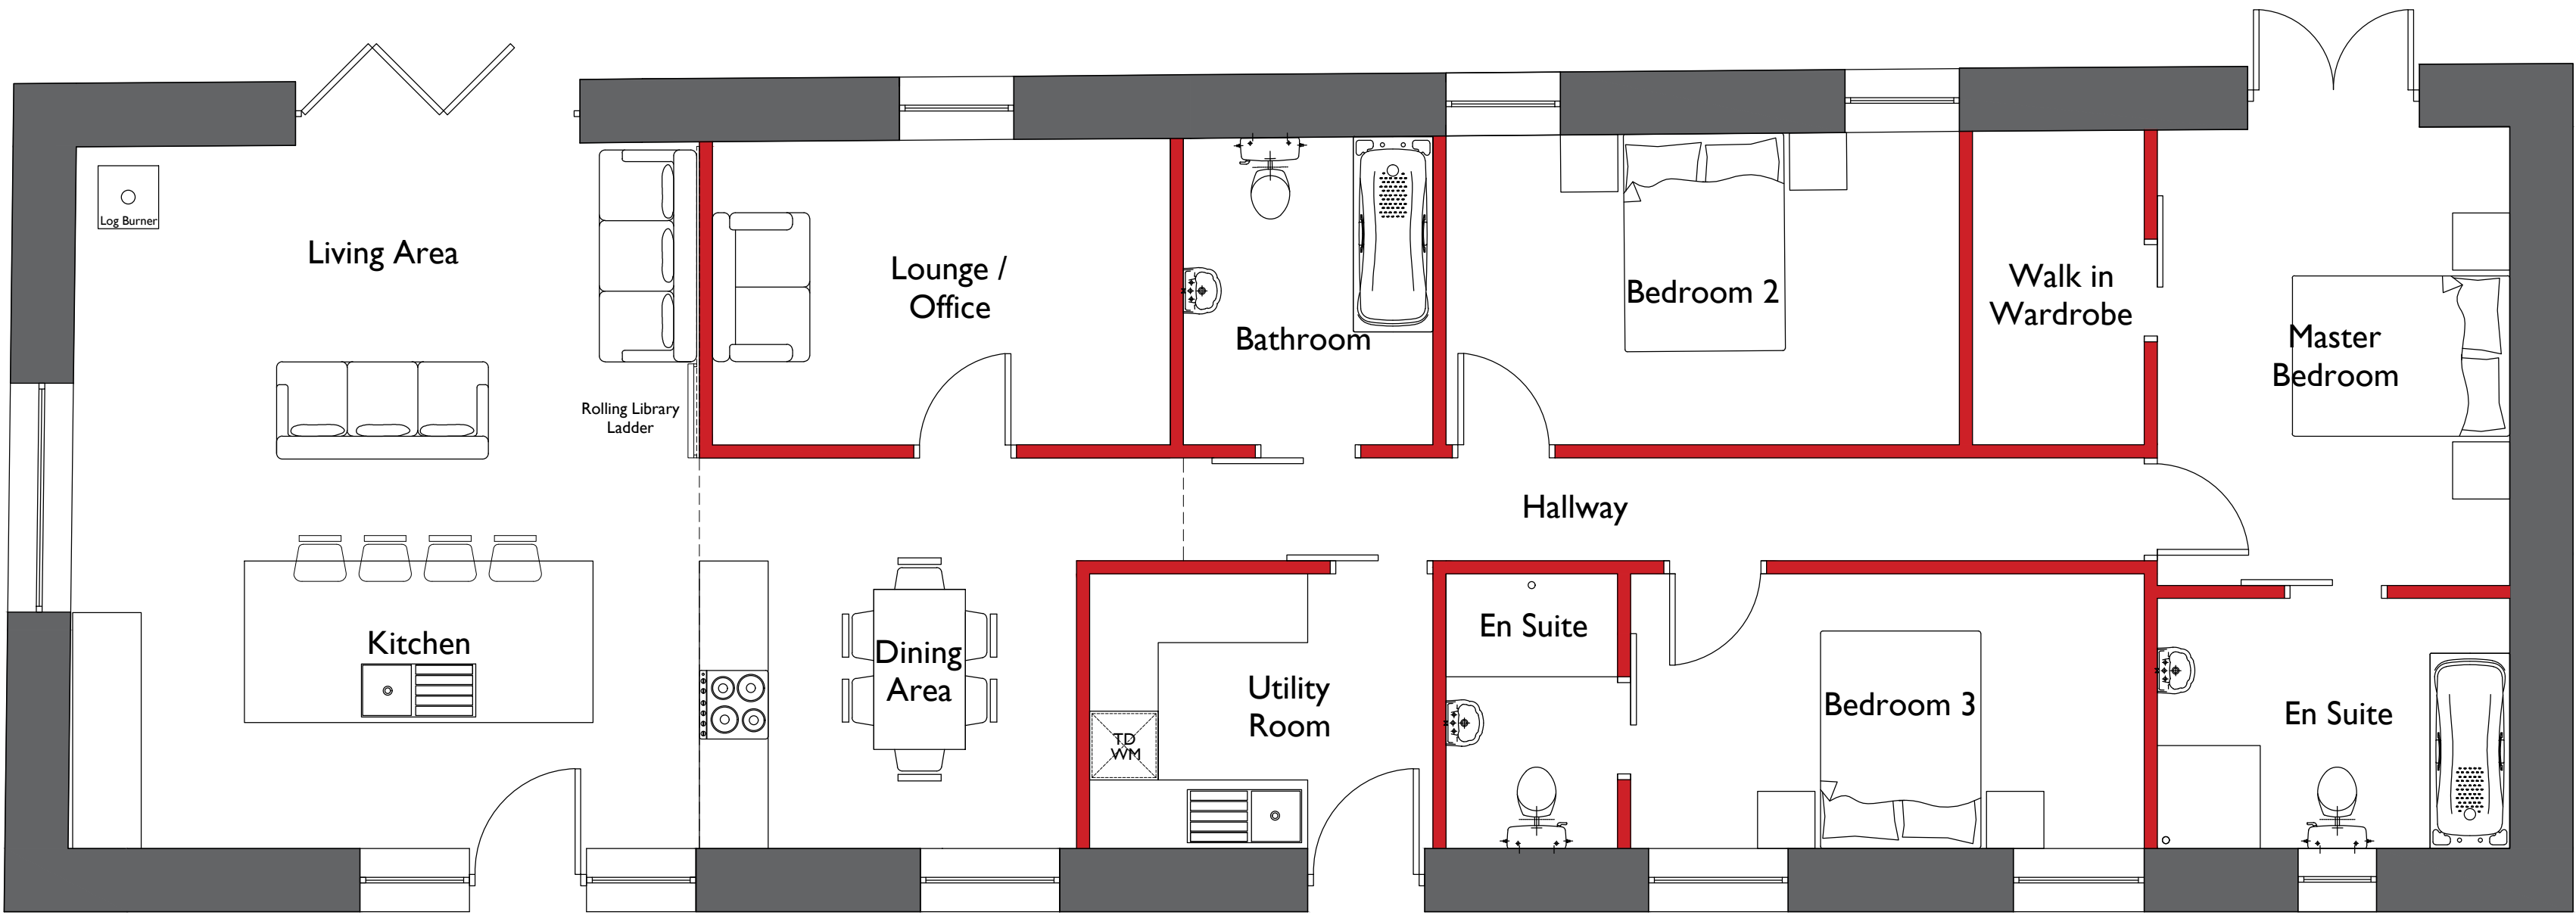

Ground Floor Plan 1:50

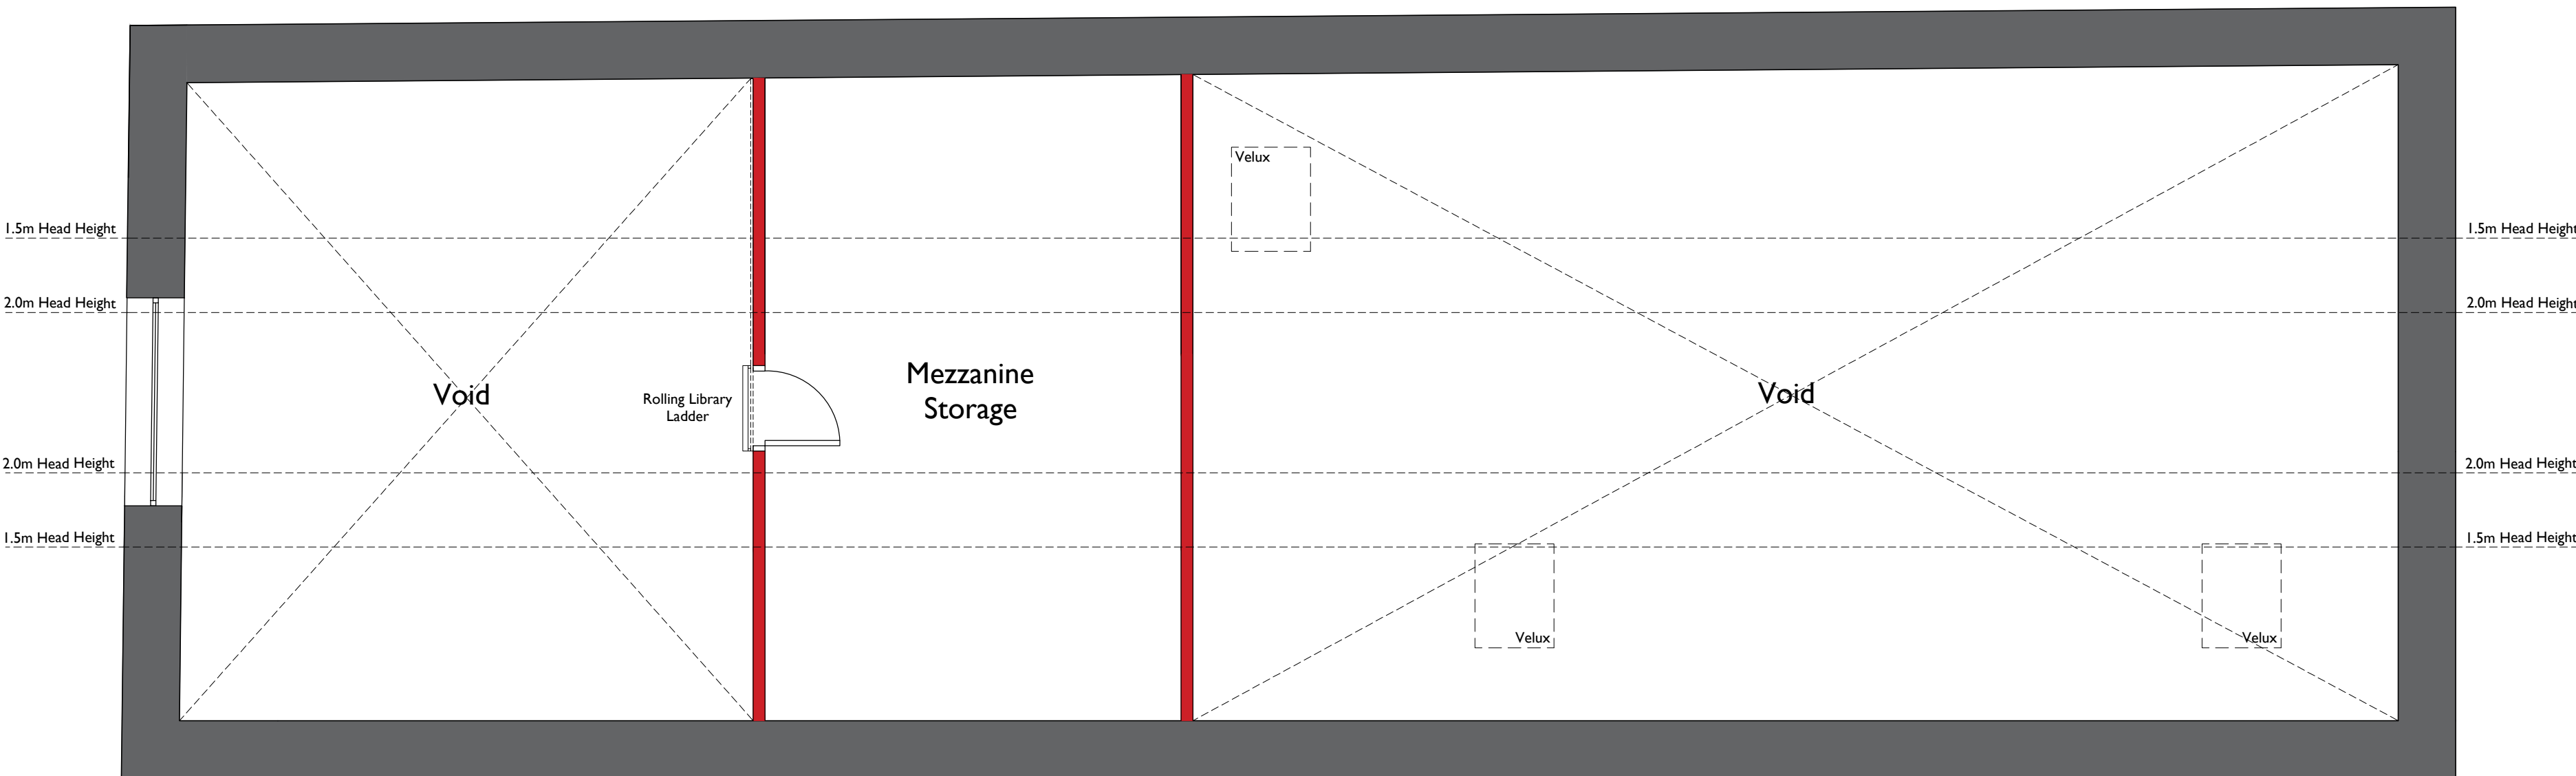

First Floor Plan 1:50