


PROPOSED SITE PLAN AND HIGHWAYS

TIRLAN FARM, CILFREW, NEATH, SA10 8WG

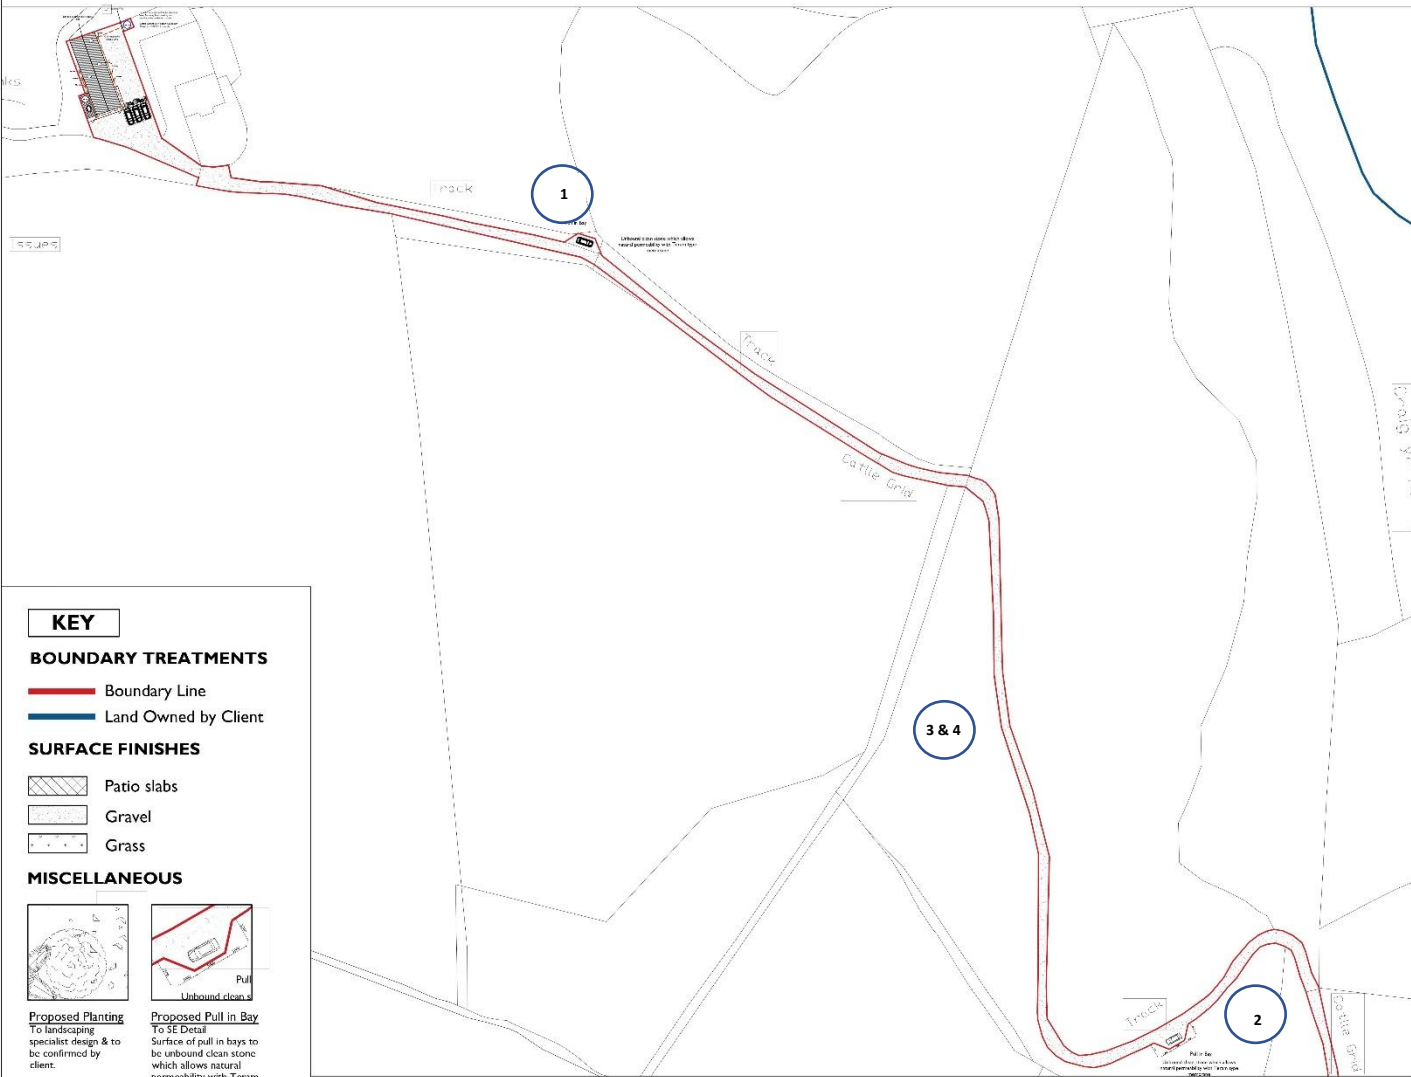

Notes

This drawing is copyright of Prime Architecture Limited and is the property of the client. It is not to be used for any other purpose without the prior written permission of Prime Architecture Limited.

Do not alter this drawing. Any alterations will be the responsibility of the client. Any alterations to this drawing will be the responsibility of the client. Any alterations to this drawing will be the responsibility of the client.

Prime Architecture Limited is not responsible for the accuracy of the information provided in this drawing. The client is responsible for the accuracy of the information provided in this drawing.

All dimensions are in millimetres unless otherwise stated.

This drawing is for the client's use only. It is not to be used for any other purpose without the prior written permission of Prime Architecture Limited.

© Prime Architecture Limited 2021

Revision	Description	Date
A	Alterations to Site Plan	07.01.2022
B	Alterations to Site Plan	08.02.2022
C	Alterations to Site Plan	16.02.2022

Drawing Station:

PLANNING

PRIME
ARCHITECTURE

Prime Architecture Limited, 3 Llandello Road,
Cross Hands, Llanelli, SA14 6NA
01269 842 575
info@prime-arch.co.uk
www.prime-arch.co.uk

Client:

Mrs Stephens

Project Title:

Conversion of Barn into Holiday
Let at Tirlan Farm, Cilfrew,
Neath

Drawing Title:

Proposed Site Plan & Highways

Scale:

1:1250 @ A2

Date:

May 2021

Job No:

820


Drawing No:

05

Rev:

C

TIRLAN FARM, CILFREW, NEATH, SA10 8WG

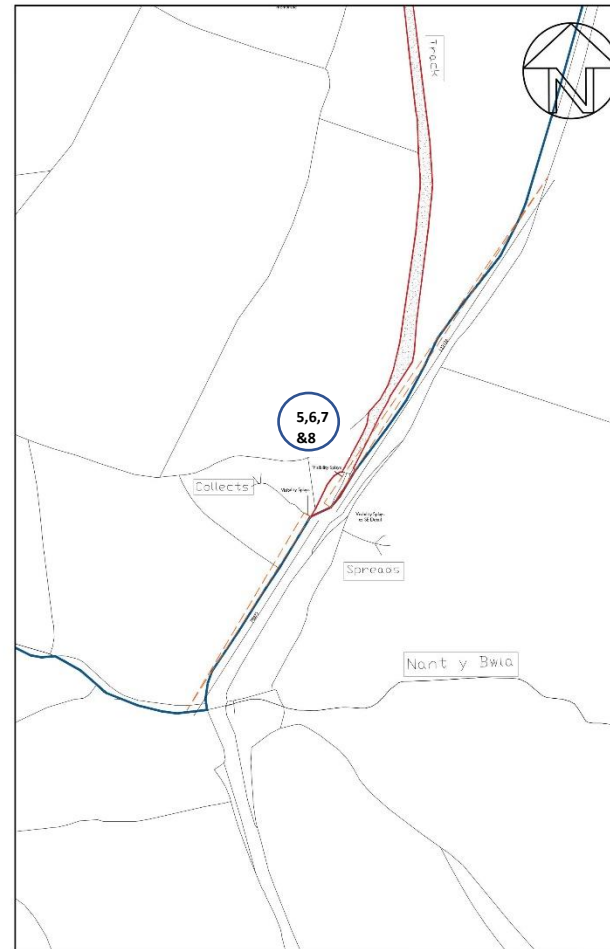

Site Location Plan 1:1250

Ordnance Survey, (c) Crown Copyright 2017. All rights reserved. Licence number 100022432

Notes

This drawing is copyrighted and must not be reproduced or disclosed to third parties without the prior written permission of the copyright owner, Autodesk, Inc.

Do not scale this drawing. Rescaling may lead to errors in AutoCAD. To scale the drawing, use the scale option on the drawing. The drawing is dimensioned only. Dimension to the center of the hole.

This drawing is intended to be used as a reference only. It is not intended to be used for manufacturing. All dimensions are approximate and should be used as a guide only. The drawing is not intended to be used for manufacturing. All dimensions are approximate and should be used as a guide only.

All dimensions are in millimeters unless otherwise noted.

The drawing is to be used as a reference only. It is not intended to be used for manufacturing. All dimensions are approximate and should be used as a guide only. The drawing is not intended to be used for manufacturing. All dimensions are approximate and should be used as a guide only.

© 2004 Autodesk, Inc. All rights reserved. Autodesk reserves the right to alter the appearance of this document without notice. Autodesk reserves the right to alter the appearance of this document without notice.

Revision:	Description:	Date:
A	Alterations to Site Plan	07.01.2012
B	Alterations to Site Plan	16.02.2012

- Application Site
-  Land Owned by Applicant
- Visibility Splays

Drawing Status:

PLANNING

PRIME
ARCHITECTURE

Prime Architecture Limited, 3 Llandello Road,
Cross Hands, Llanelli, SA14 6NA

01269 842 575
info@prime-arch.co.uk
www.prime-arch.co.uk



Client:

Mrs Stephens

Project Title:

Conversion of Barn into Holiday
Let at Tirlan Farm, Cilfrew, Neath

Drawing Title:

Proposed Site Plan & Highways

Scale: 1:200 & 1:250 @ A3	Date: June 2021	
Job No: 820	Drawing No: 06	Rev: B

Location of first pull in bay, image 1:



Location of second pull in bay, image 2:



Cars passing on access track, images 3 and 4:



Images of access point to site, images 5, 6, 7 and 8:



