



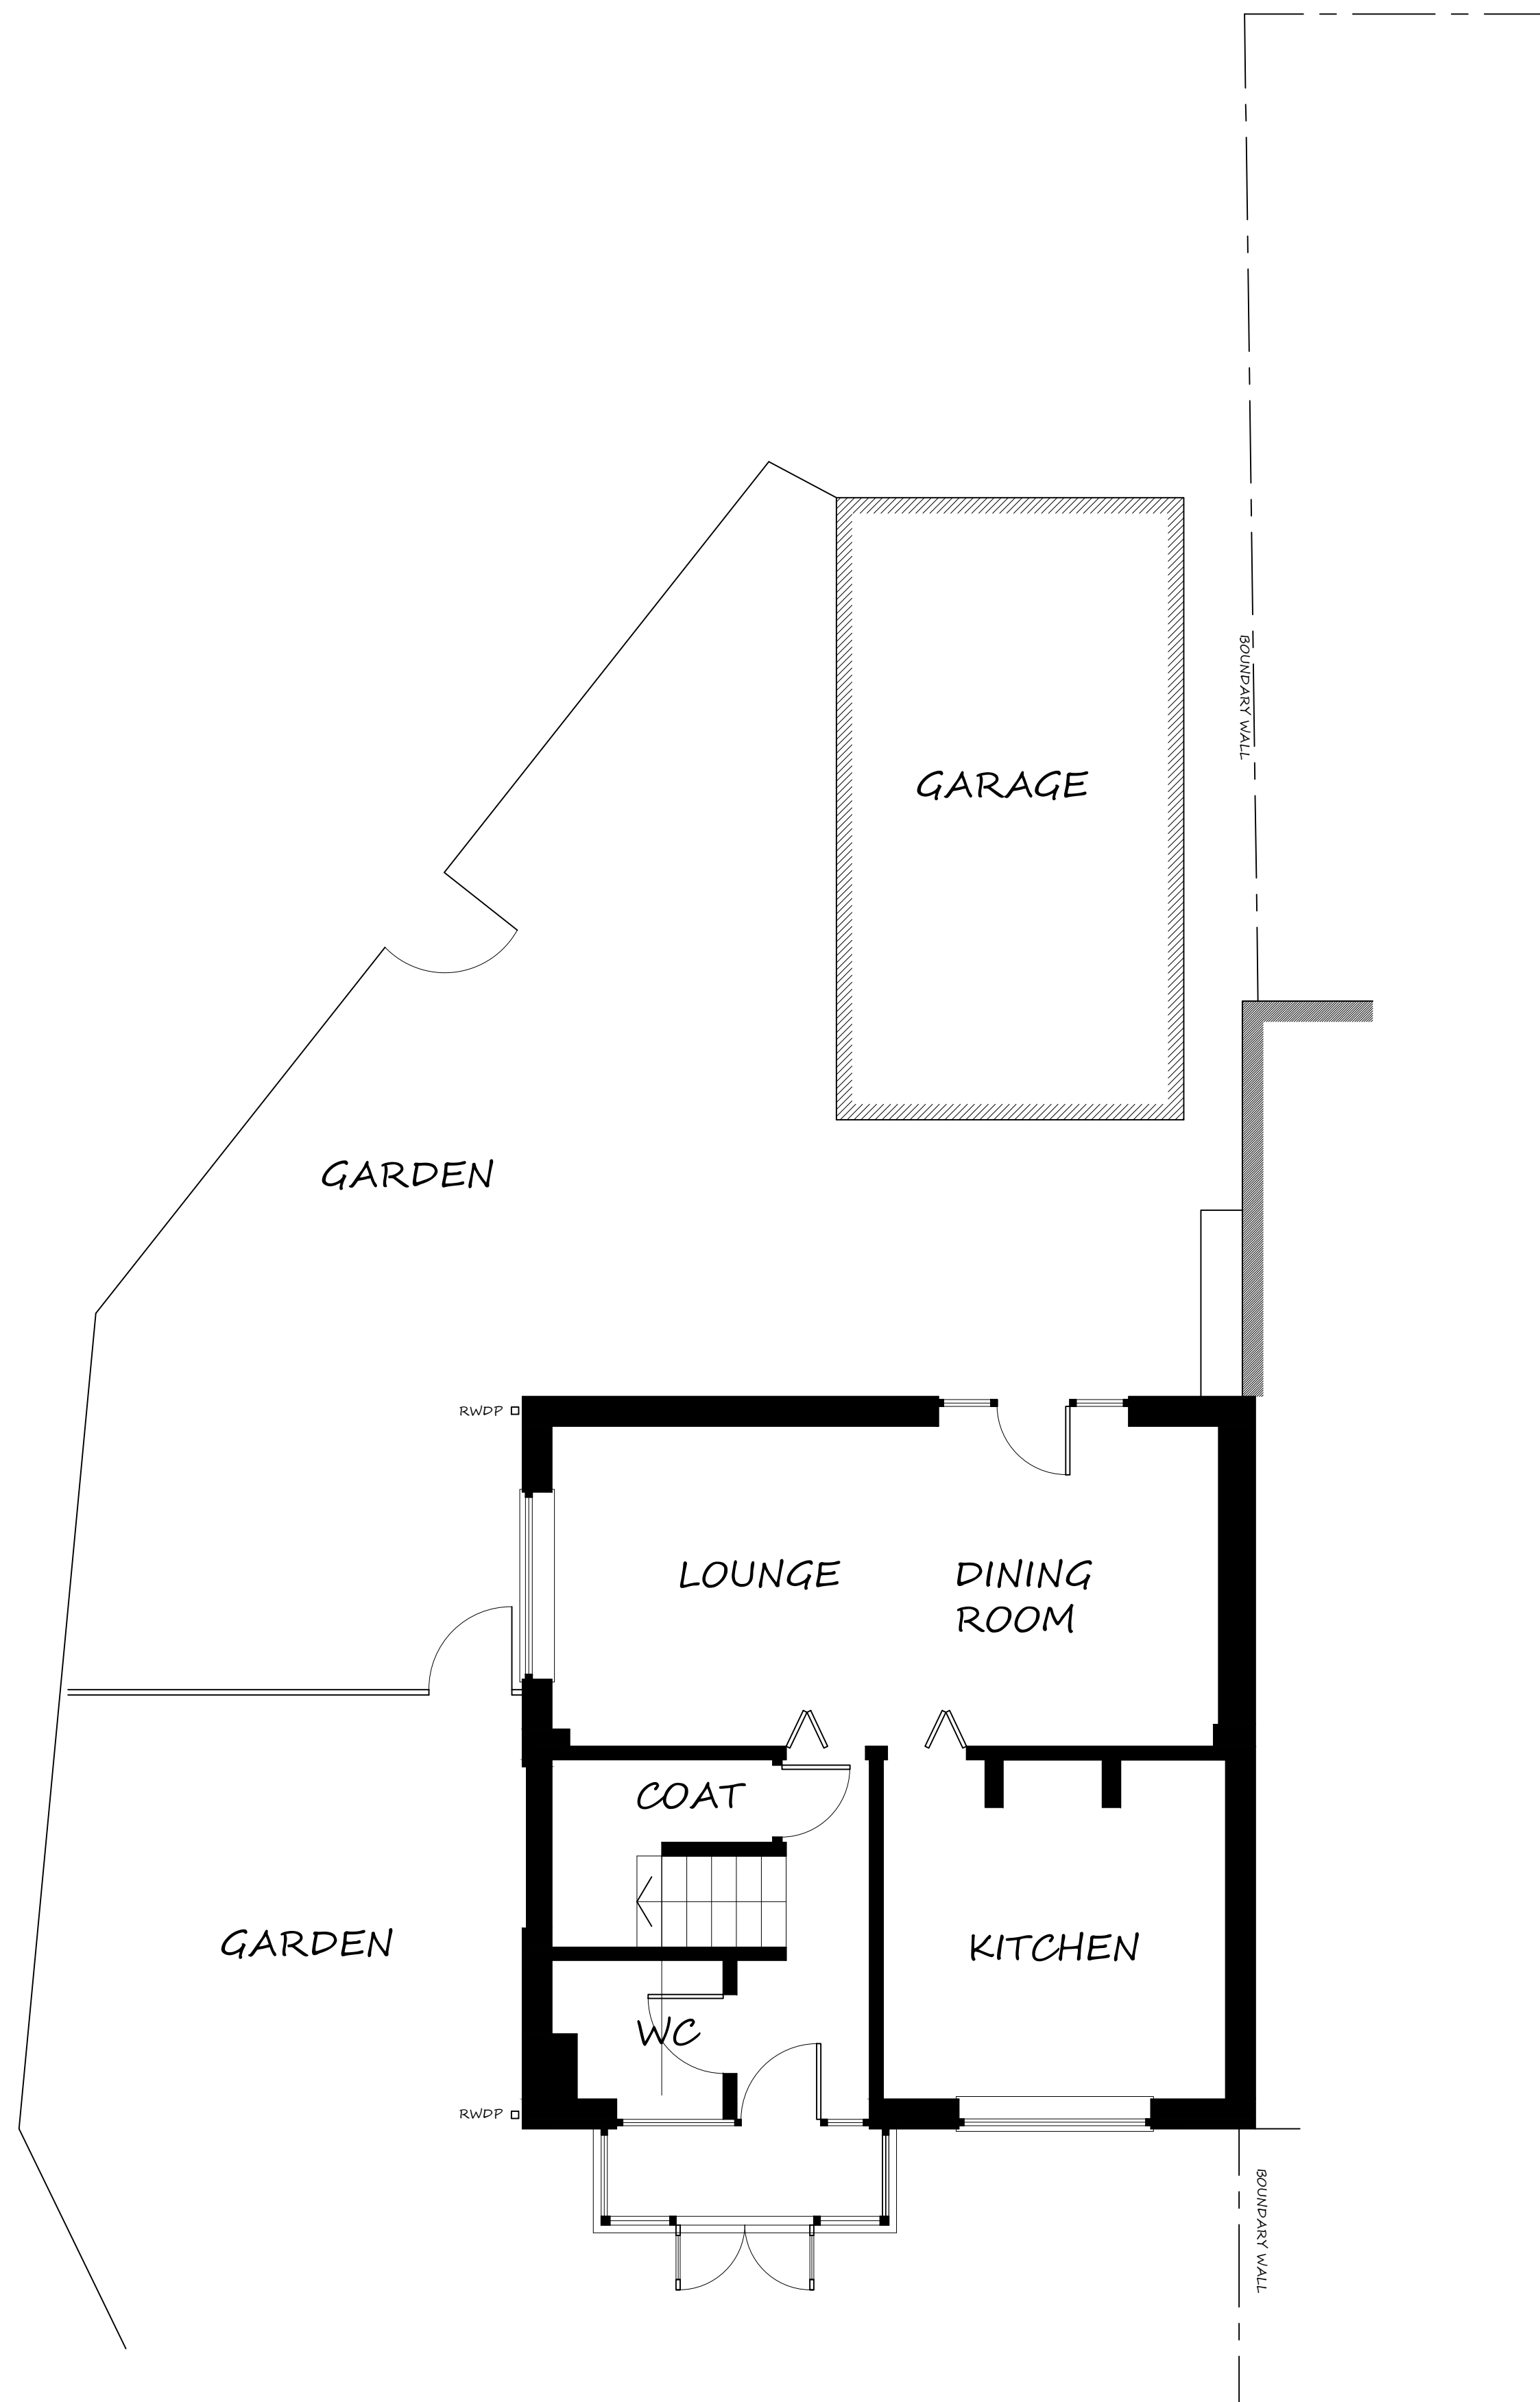


GROUND FLOOR PLAN
AS EXISTING

SCALE 1:50 @ A1

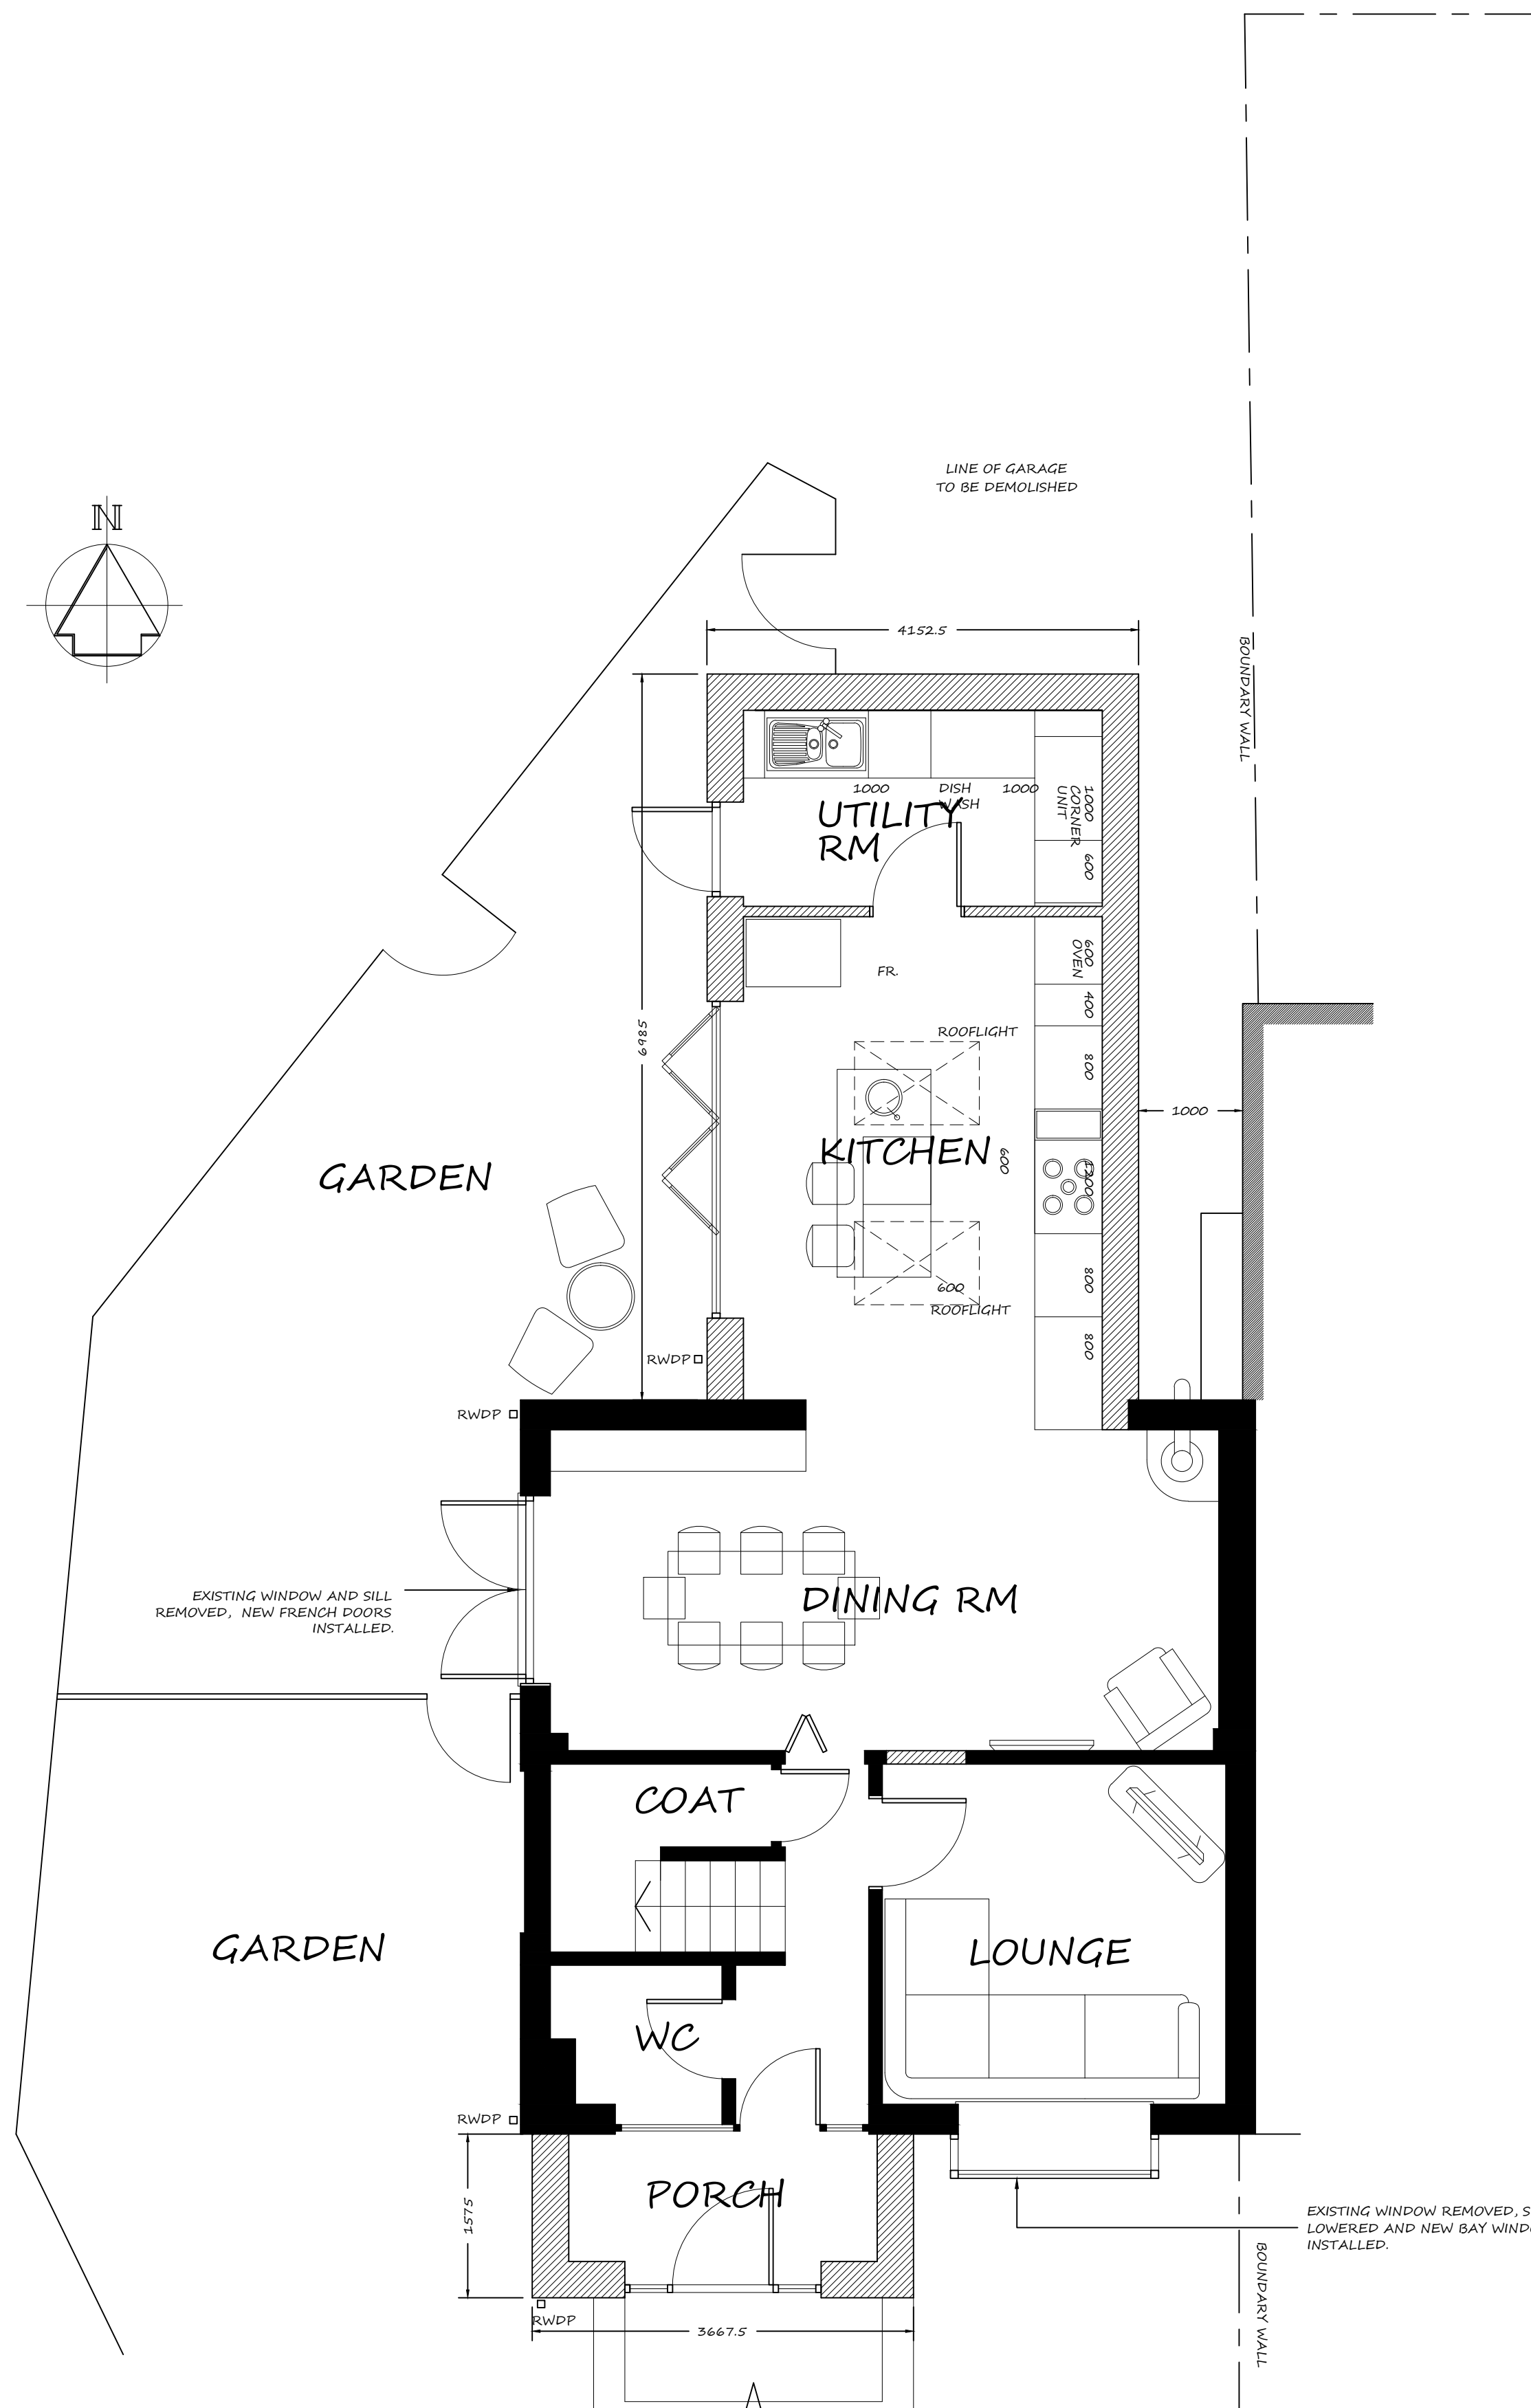

GROUND FLOOR PLAN
AS PROPOSED

SCALE 1:50 @ A1

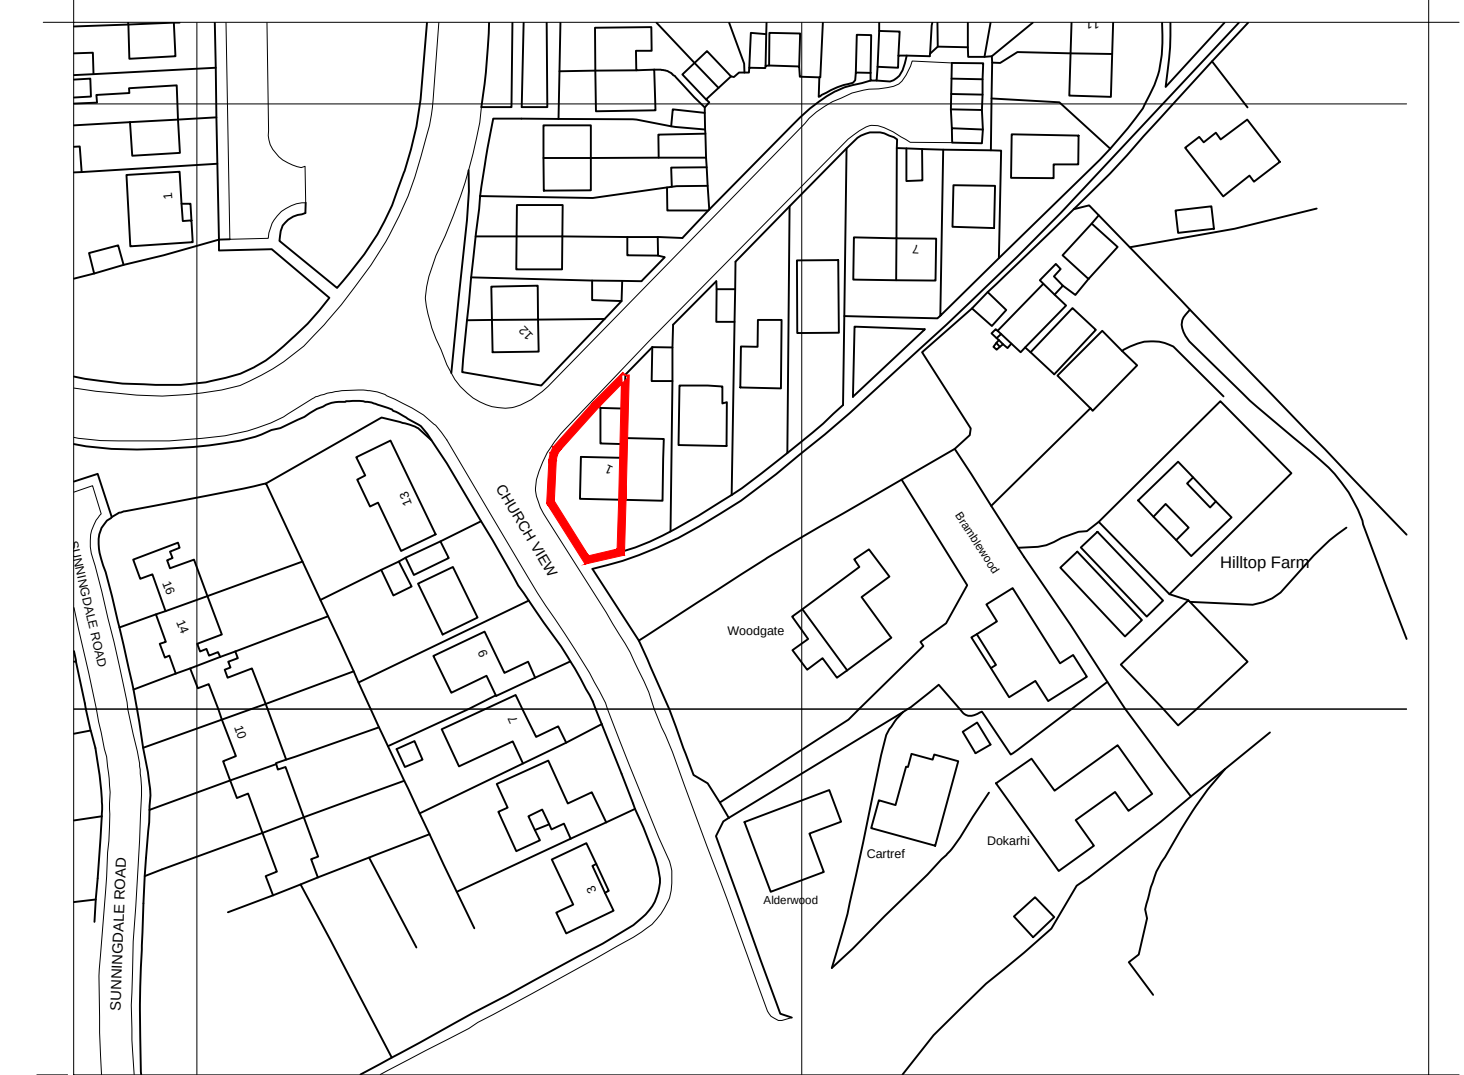

SITE LOCATION PLAN

SCALE 1:1250 @ A1



BLOCK PLAN

SCALE 1:500 @ A1

DRAWING SHOWING PROPOSED
AMENDMENT TO APPROVED
PLANNING APPLICATION.

REPLACEMENT OF ENTRANCE
PORCH, DEMOLITION OF GARAGE,
NEW KITCHEN EXTENSION.
1 MAES TY CANOL, BAGLAN
PORT TALBOT, SA12 8UW.
SITE LOCATION, BLOCK PLAN
PLANS.