






**SOUTH ELEVATION (FRONT)
AS EXISTING**
SCALE 1:100 @ A1

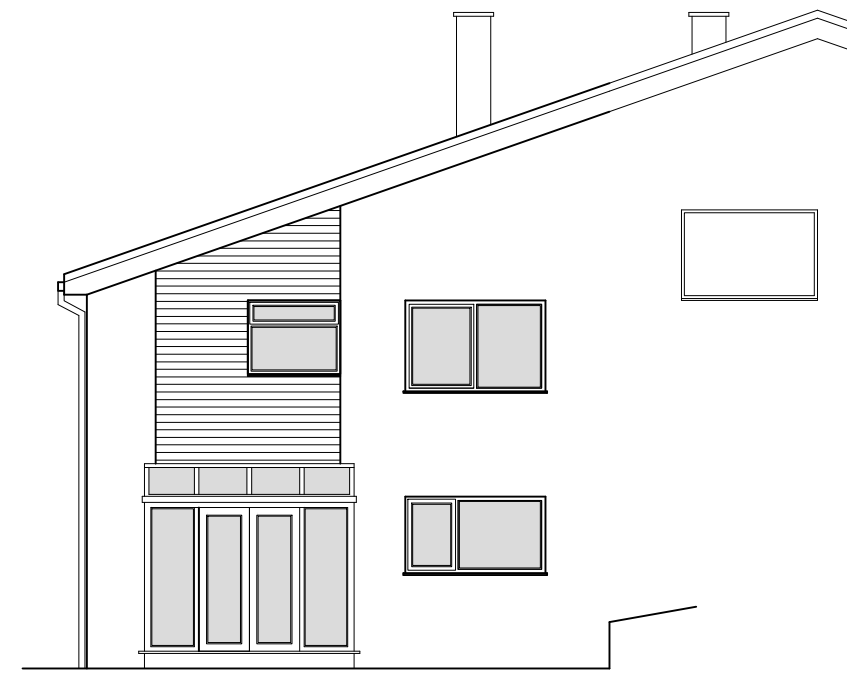


**WEST ELEVATION (SIDE)
AS EXISTING**
SCALE 1:100 @ A1

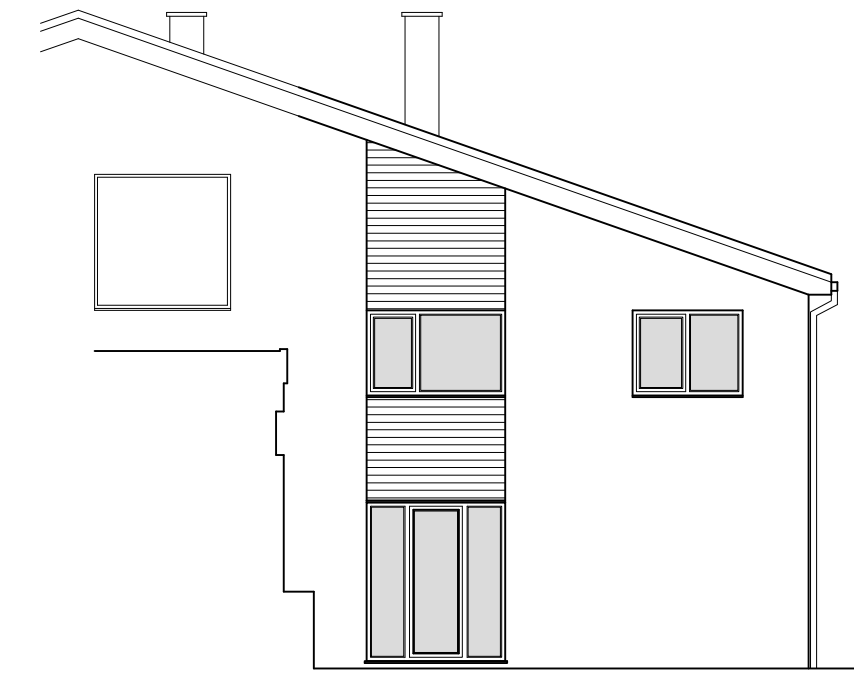


**NORTH ELEVATION (REAR)
AS EXISTING**
SCALE 1:100 @ A1

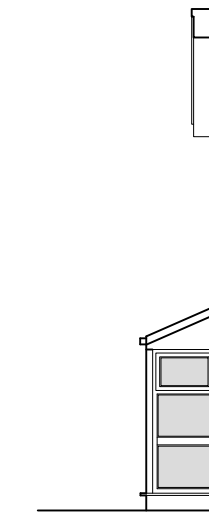


**EAST ELEVATION (SIDE)
AS EXISTING**
SCALE 1:100 @ A1

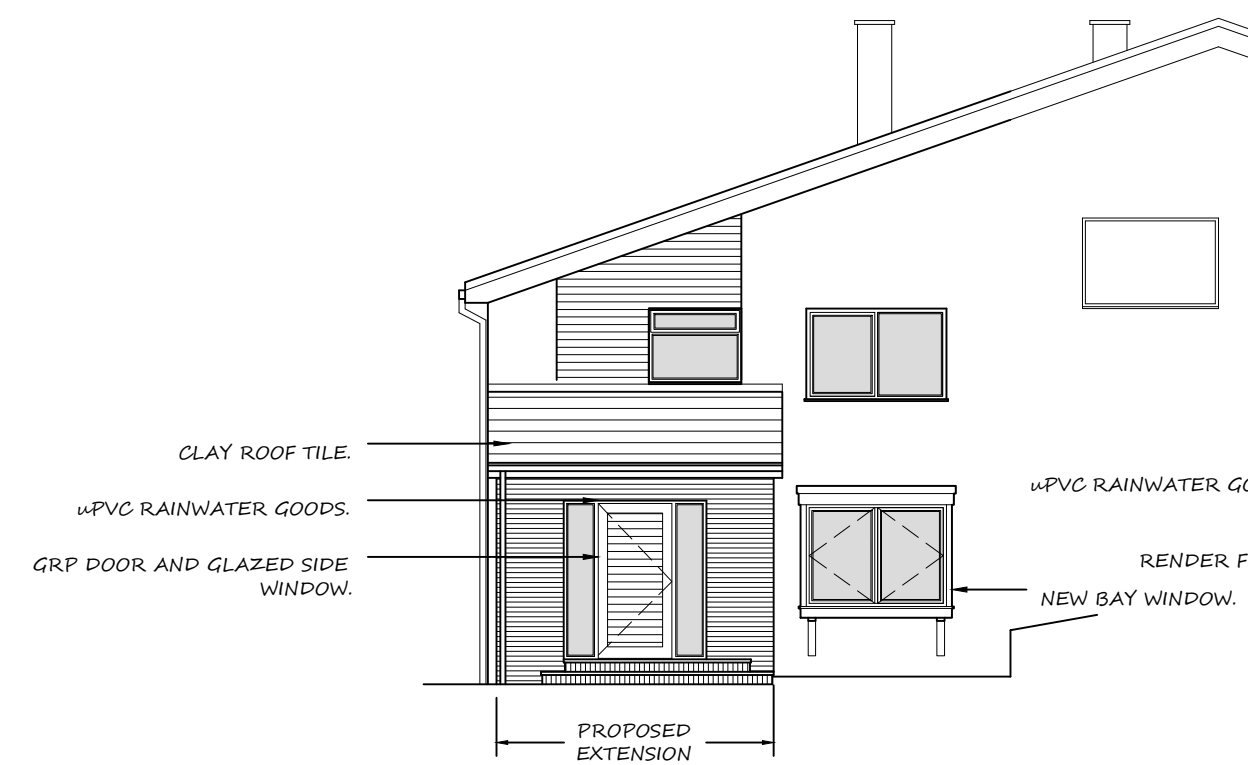


**SOUTH ELEVATION (FRONT)
AS PROPOSED**
SCALE 1:100 @ A1

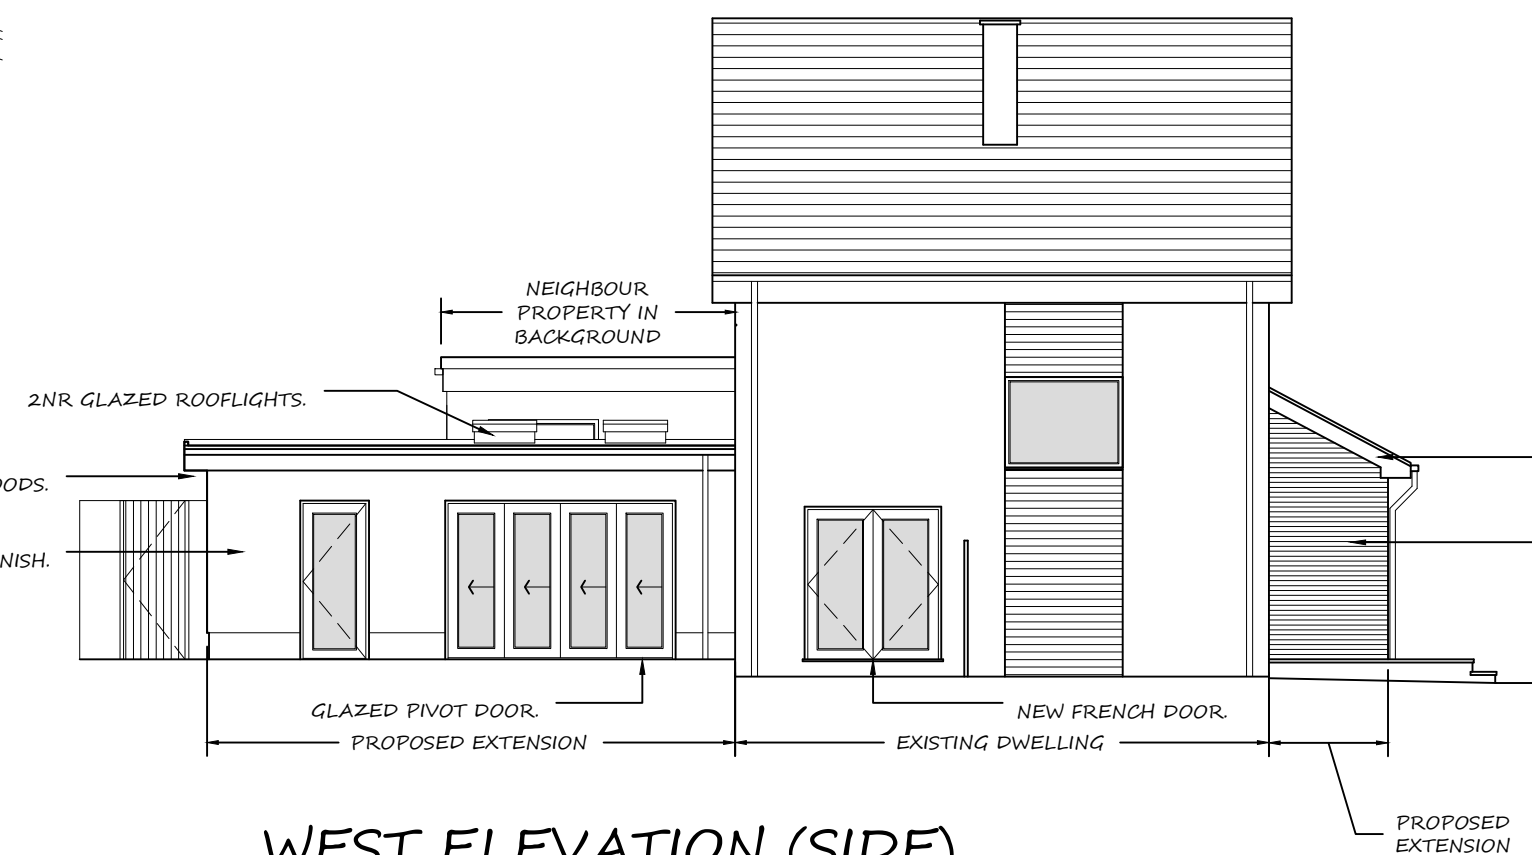


**WEST ELEVATION (SIDE)
AS PROPOSED**
SCALE 1:100 @ A1

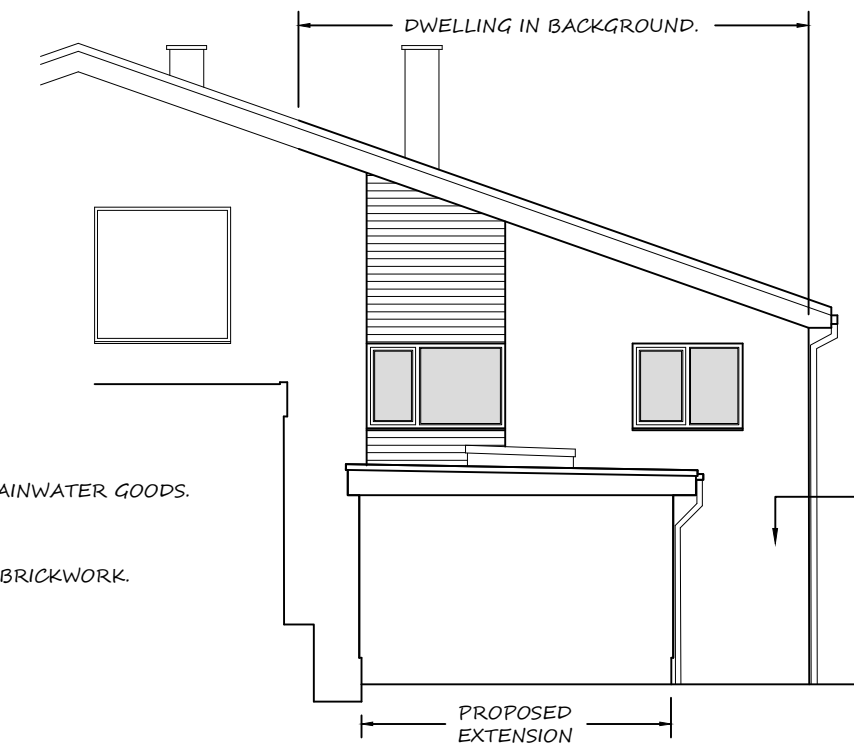


**NORTH ELEVATION (REAR)
AS PROPOSED**
SCALE 1:100 @ A1

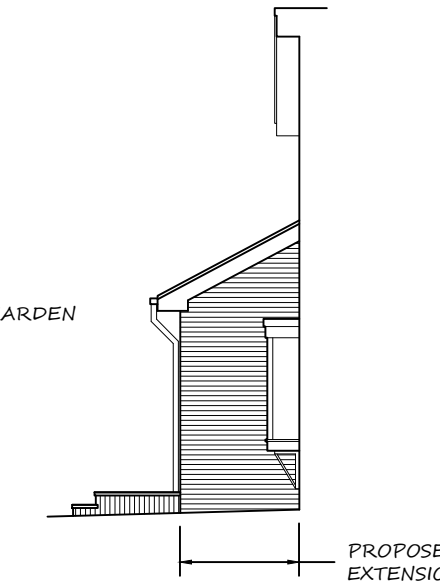


**EAST ELEVATION (SIDE)
AS PROPOSED**
SCALE 1:100 @ A1

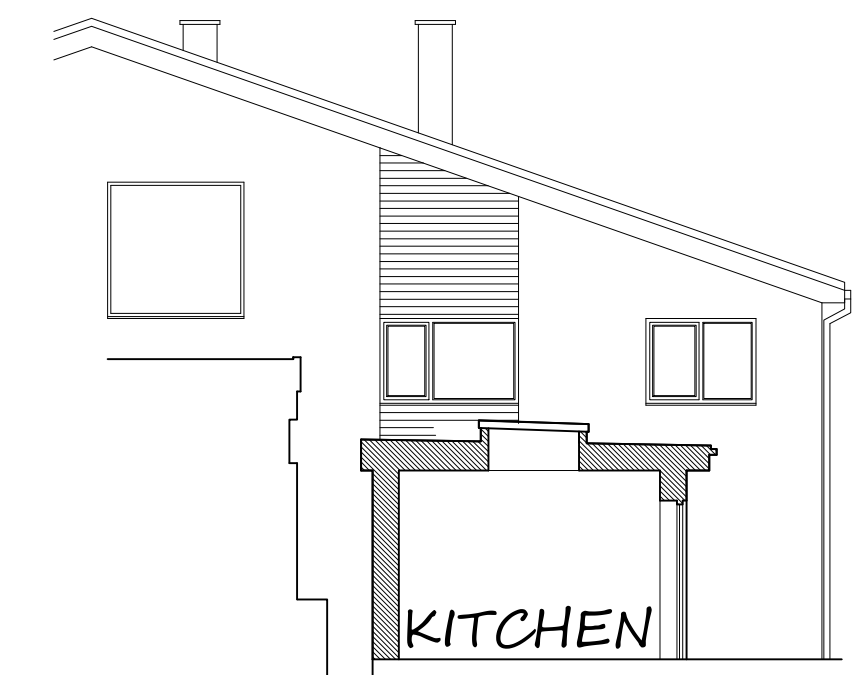

**SECTION
AS PROPOSED**
SCALE 1:100 @ A1

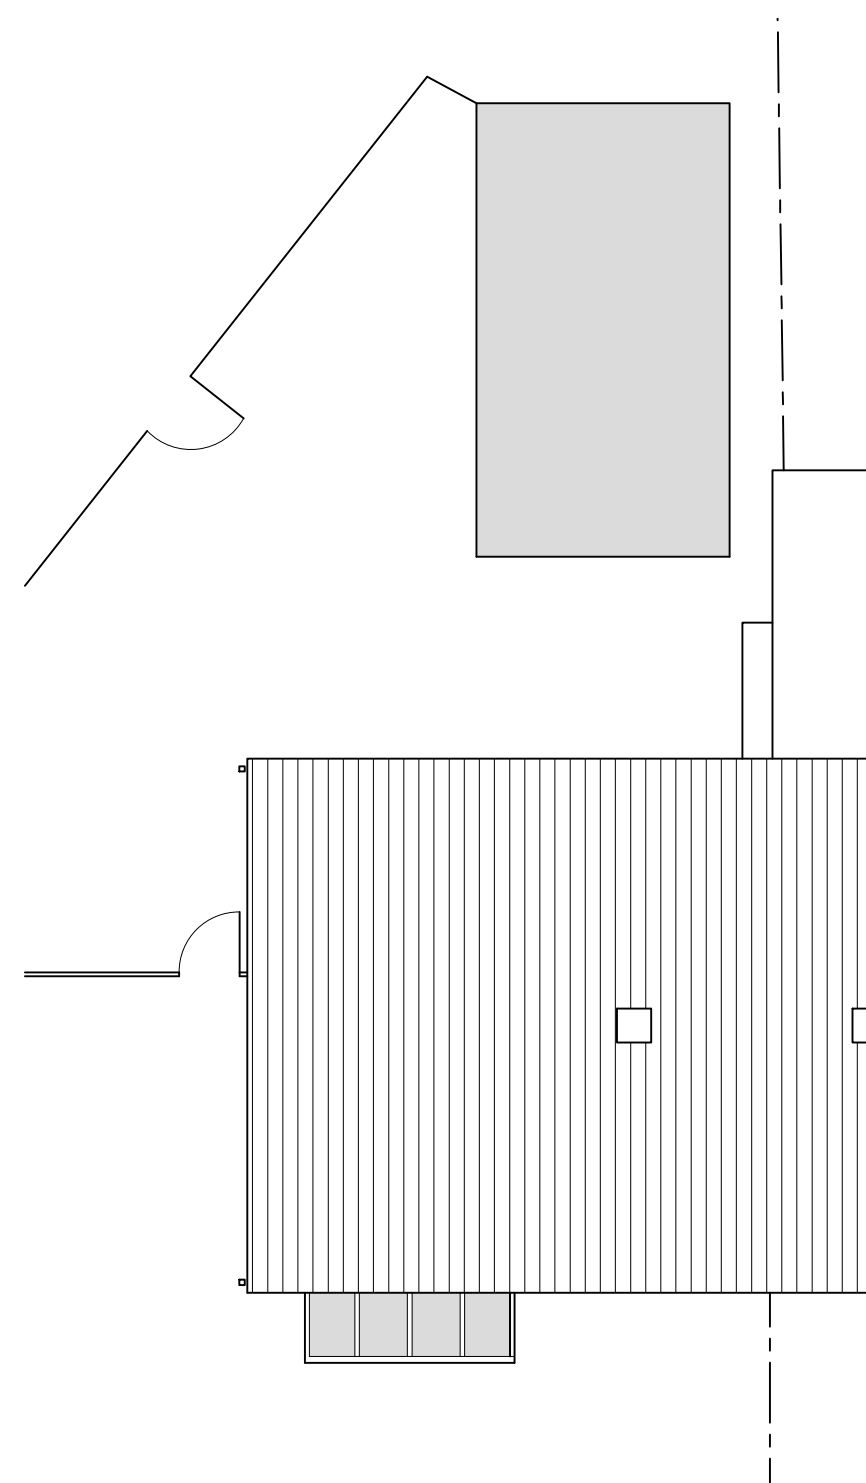

**ROOF PLAN
AS EXISTING**
SCALE 1:100 @ A1

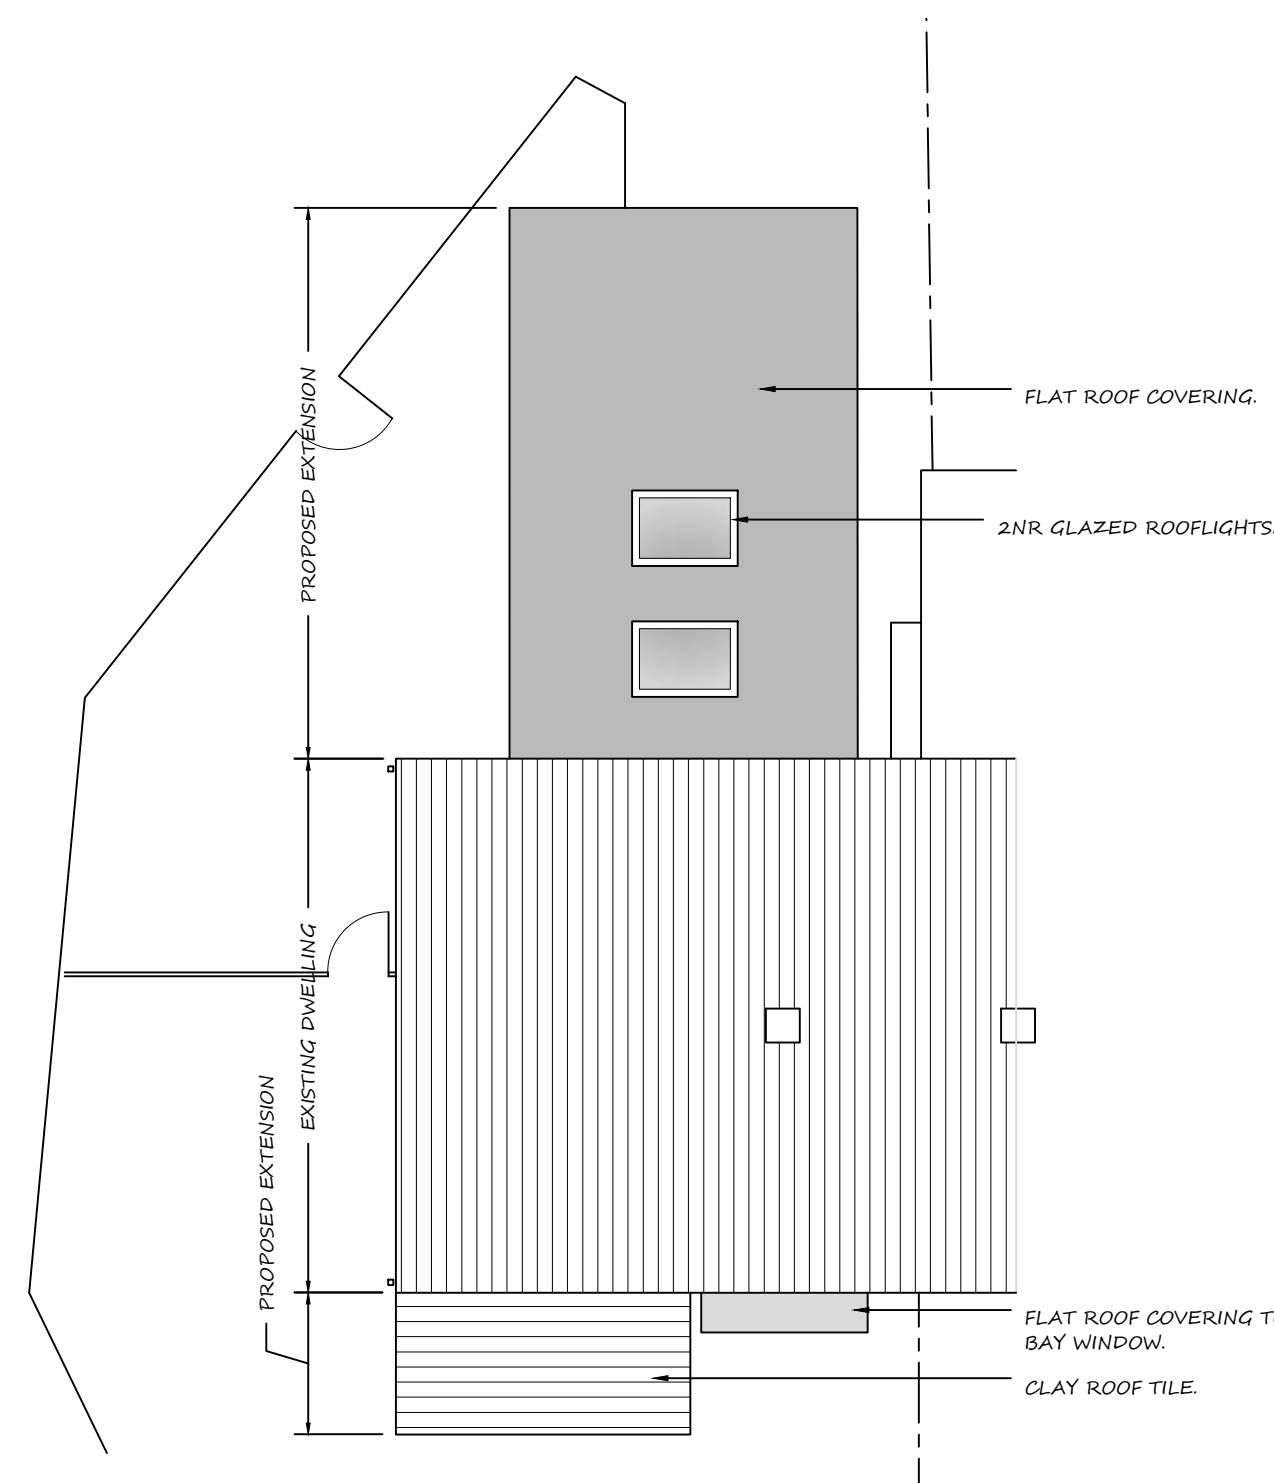

**ROOF PLAN
AS PROPOSED**
SCALE 1:100 @ A1

DRAWING SHOWING PROPOSED
AMENDMENT TO APPROVED
PLANNING APPLICATION.

REPLACEMENT OF ENTRANCE
PORCH, DEMOLITION OF GARAGE,
NEW KITCHEN EXTENSION.
1 MAES TY CANOL, BAGLAN
PORT TALBOT, SA12 8UW.
SECTION, ELEVATIONS &
ROOF PLAN