



NOTES:
THIS DRAWING IS COPYRIGHT.
DO NOT SCALE FROM THIS DRAWING.
WORK TO FIGURED DIMENSIONS ONLY.
CHECK ALL DIMENSIONS ON SITE.
ANY DISCREPANCIES TO BE NOTIFIED TO THE ARCHITECT.


NOTES:
DRAWINGS HAVE BEEN PRODUCED FOR PLANNING AND BUILDING REGULATIONS PURPOSES ONLY. THE CONSTRUCTION (DESIGN AND MANAGEMENT) REGULATIONS 2015 (CDM) IS THE RESPONSIBILITY OF THE CLIENT/ CONTRACTOR UNLESS OTHERWISE AGREED IN WRITING.

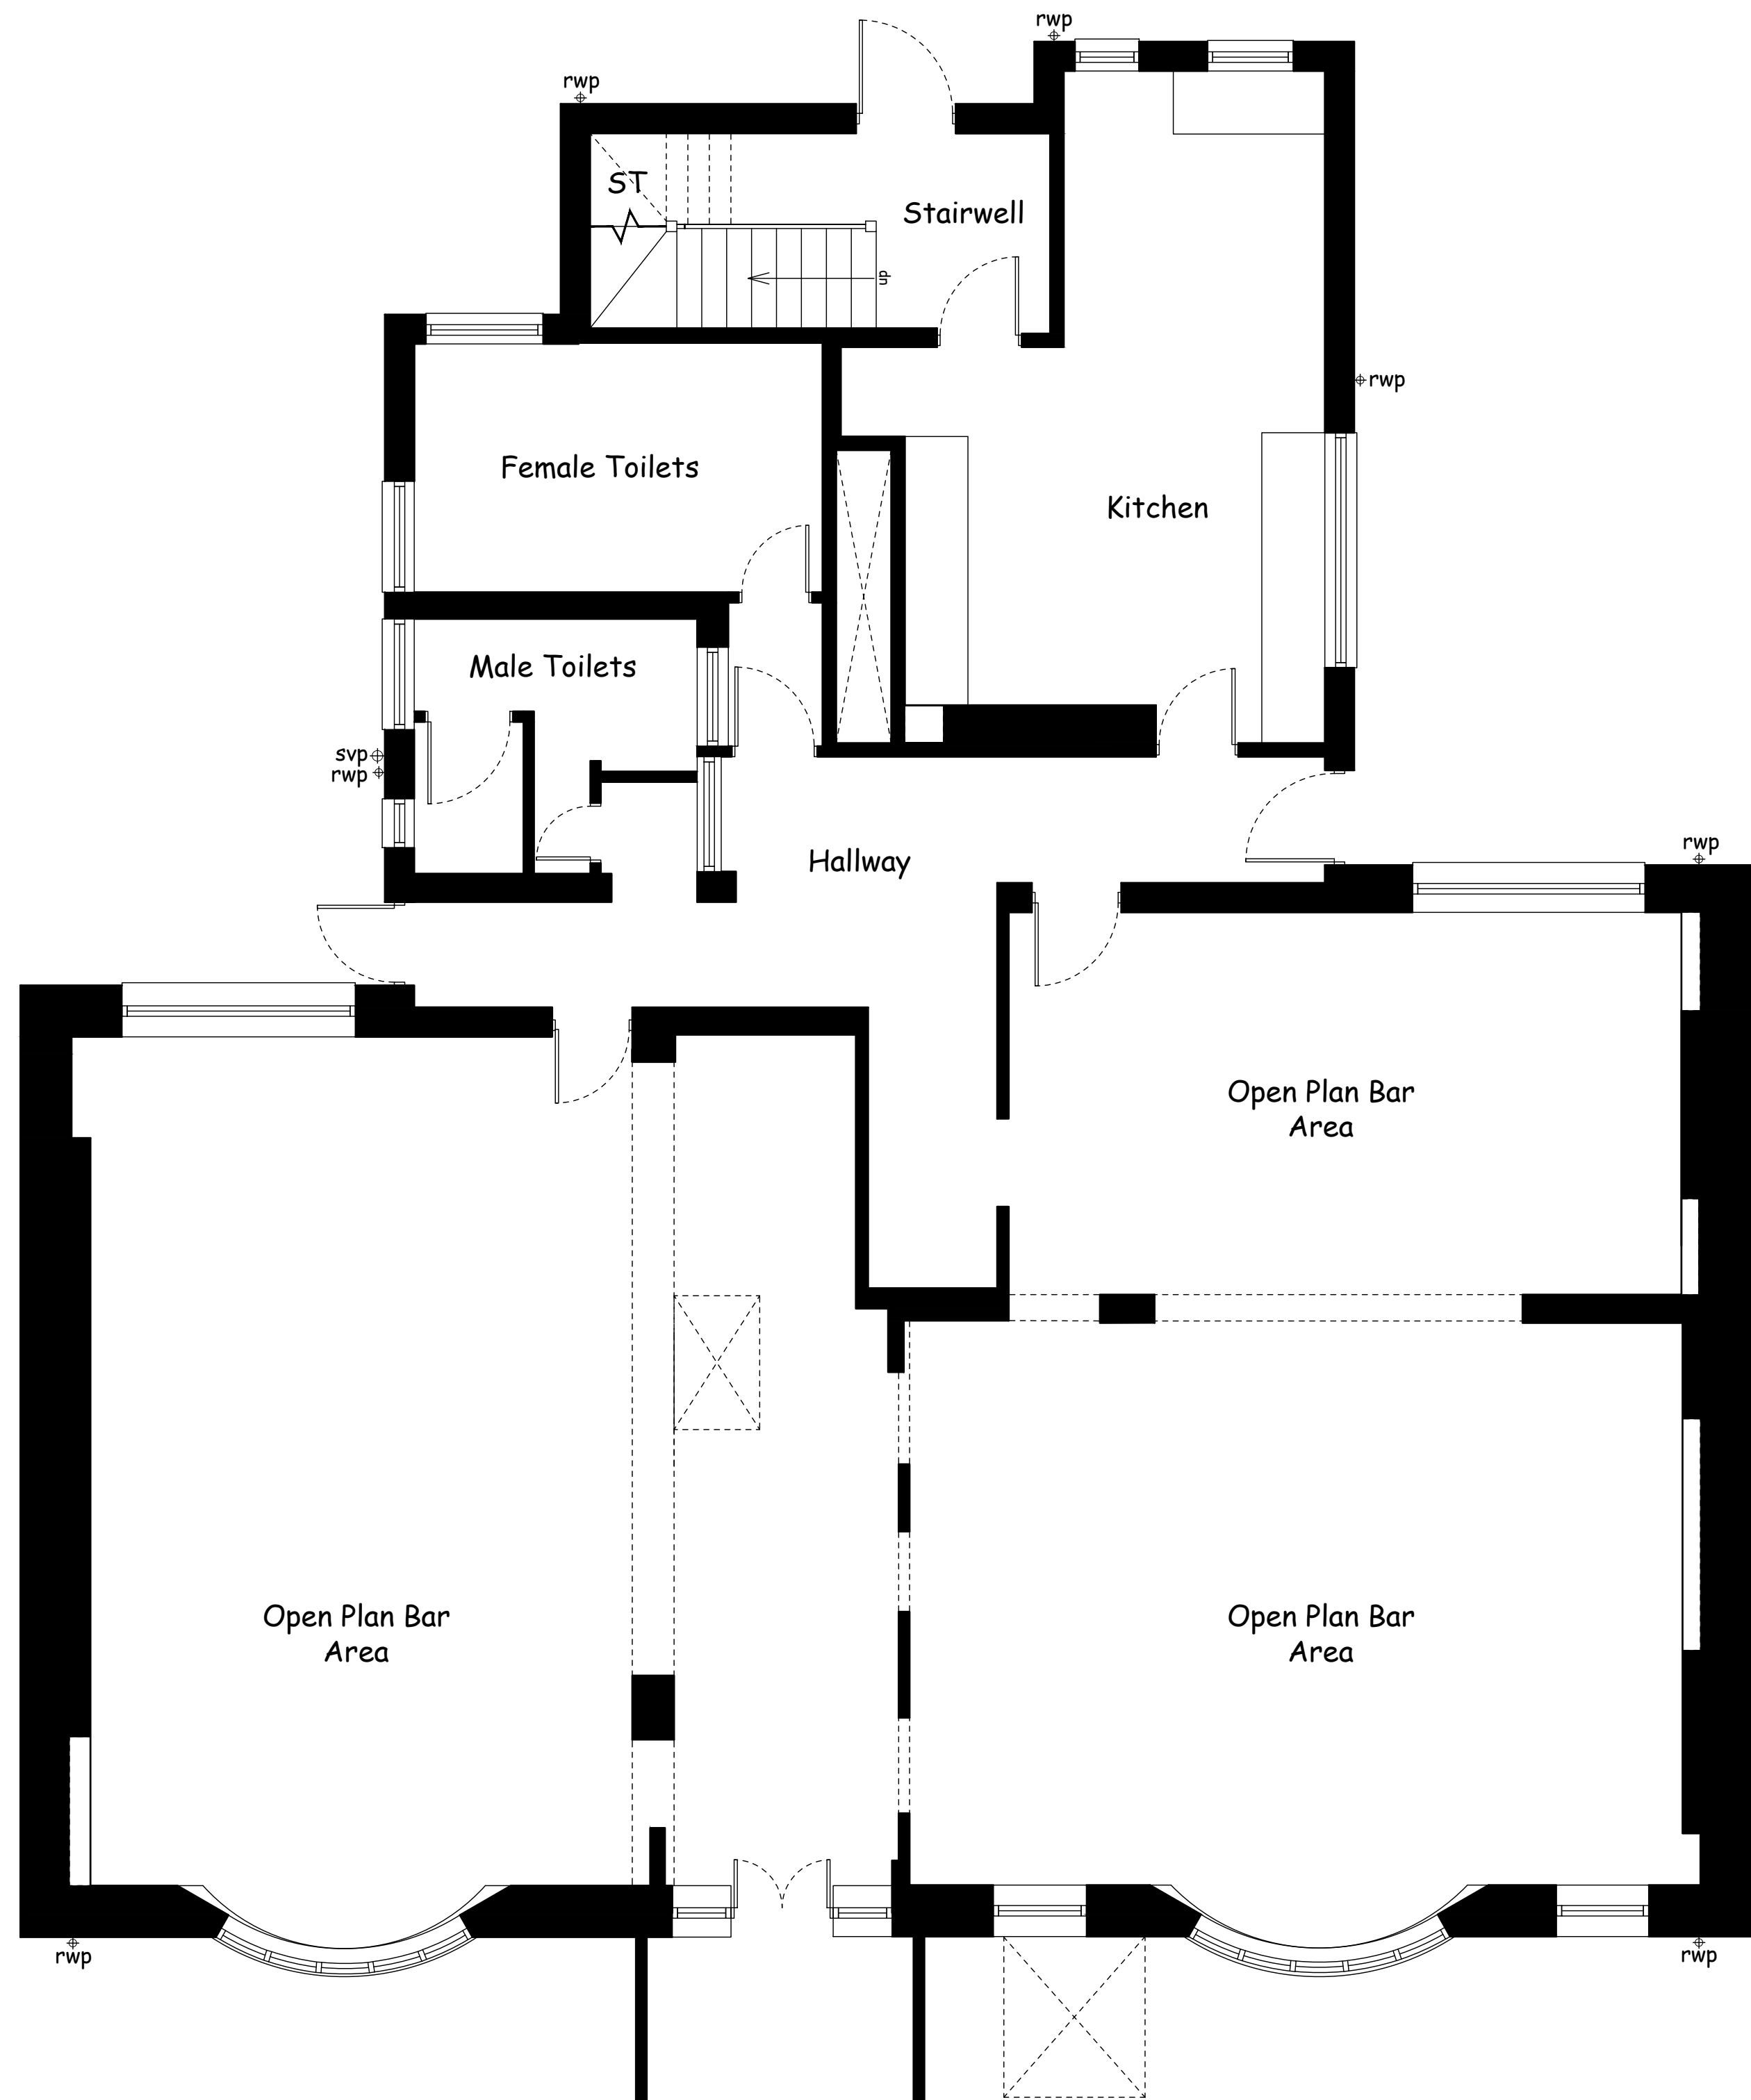

EXISTING GROUND FLOOR

 

EXISTING FIRST FLOOR

 

REVISIONS

RICHARD ANDREWS ARCHITECTS
sustainable:modern:creative

THE STABLES, THE ESTATES OFFICE, 25-26 GOLD TOPS, NEWPORT, NP20 4PG
PHONE: 01633 744144
EMAIL: s@r.a-architects.co.uk
RICHARD ANDREWS ARCHITECTS LTD.
REGISTERED IN ENGLAND & WALES NO.02741171.
REGISTERED OFFICE: COMMERCE HOUSE, GREEN WAY, GARSFOT, OF 14 202
www.r.a-architects.co.uk

Job **FORMER MINERS ARMS PUBLIC HOUSE, OLD ROAD NEATH SA10 6AR**

Drawing **EXISTING FLOOR PLANS**

Number **R706-01 A1**

Scale Date Drawn Checked
1:50 04/03/22 MB RA