

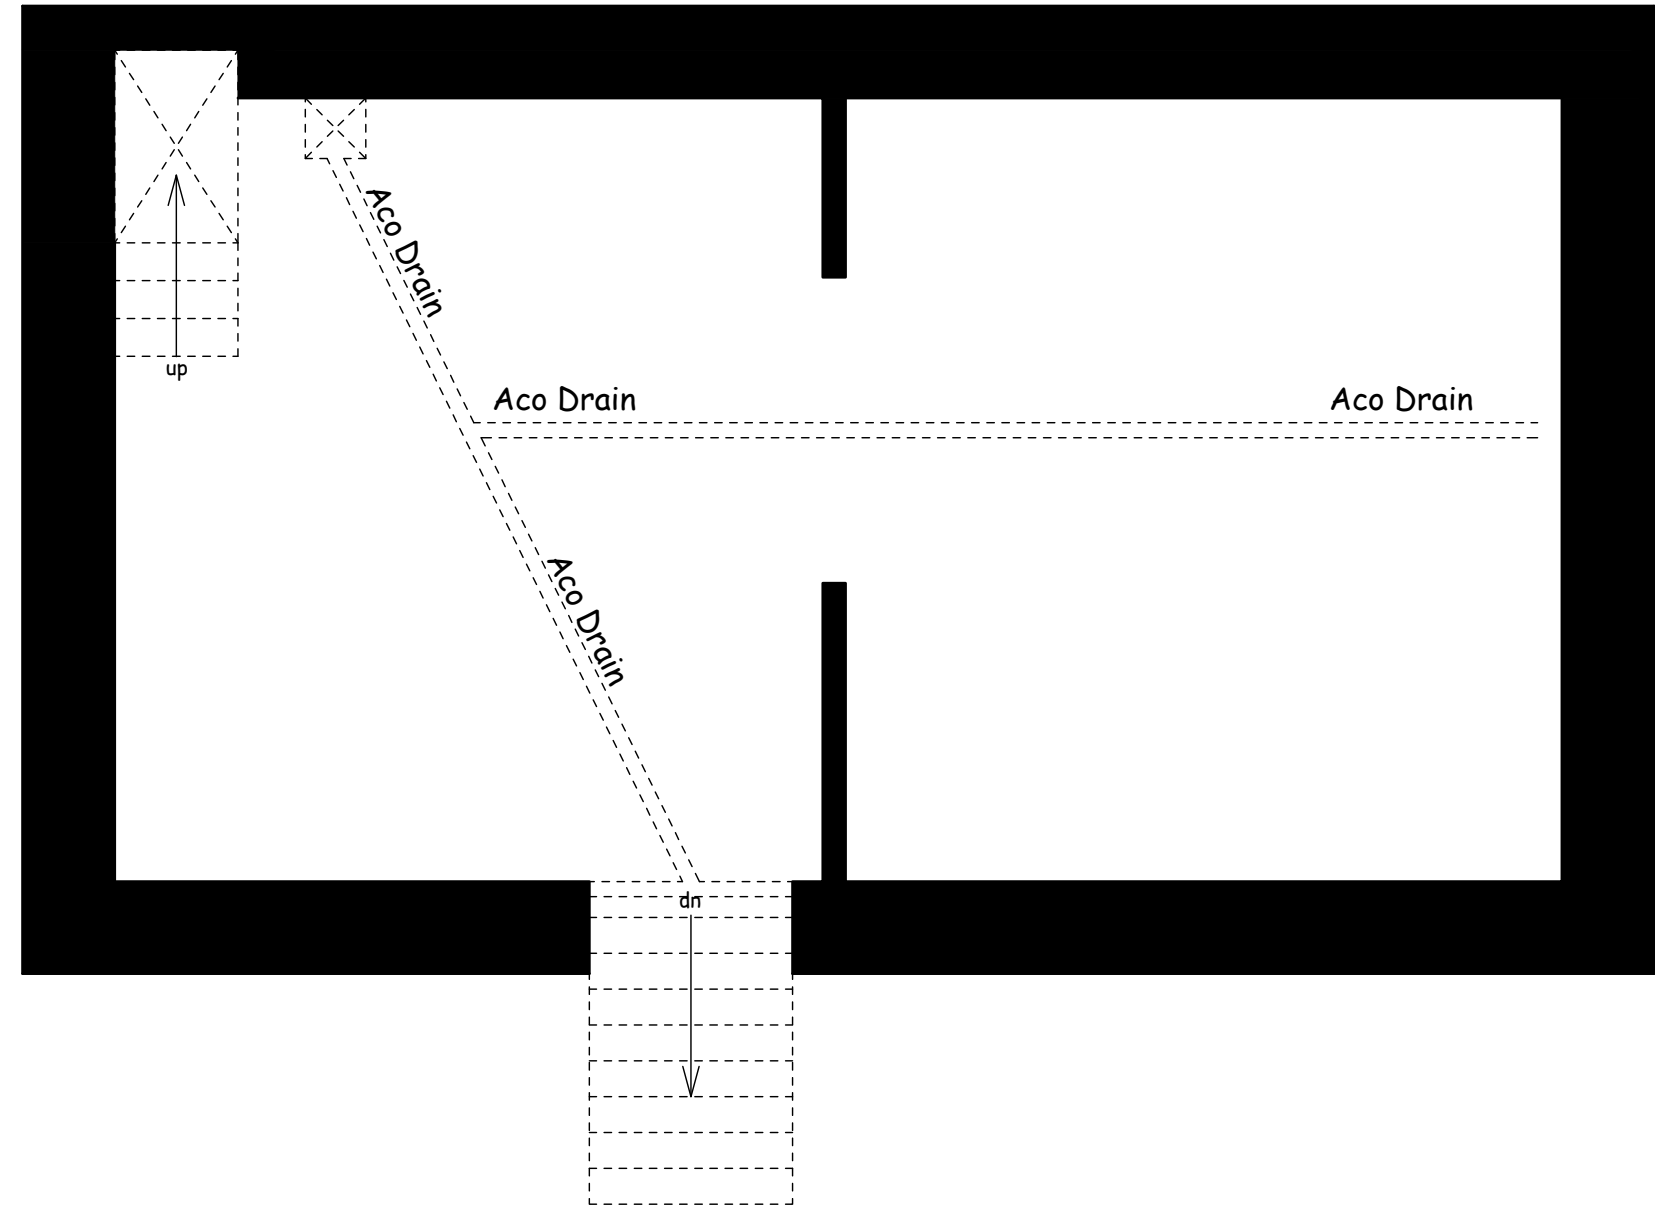



07/03/2022 11:34:35 L:\NA Architects\RAA Projects\R706 Miners Arms North\CAD\R706-Existing.dwg - ISO A1 (594.00 x 841.00 MM)

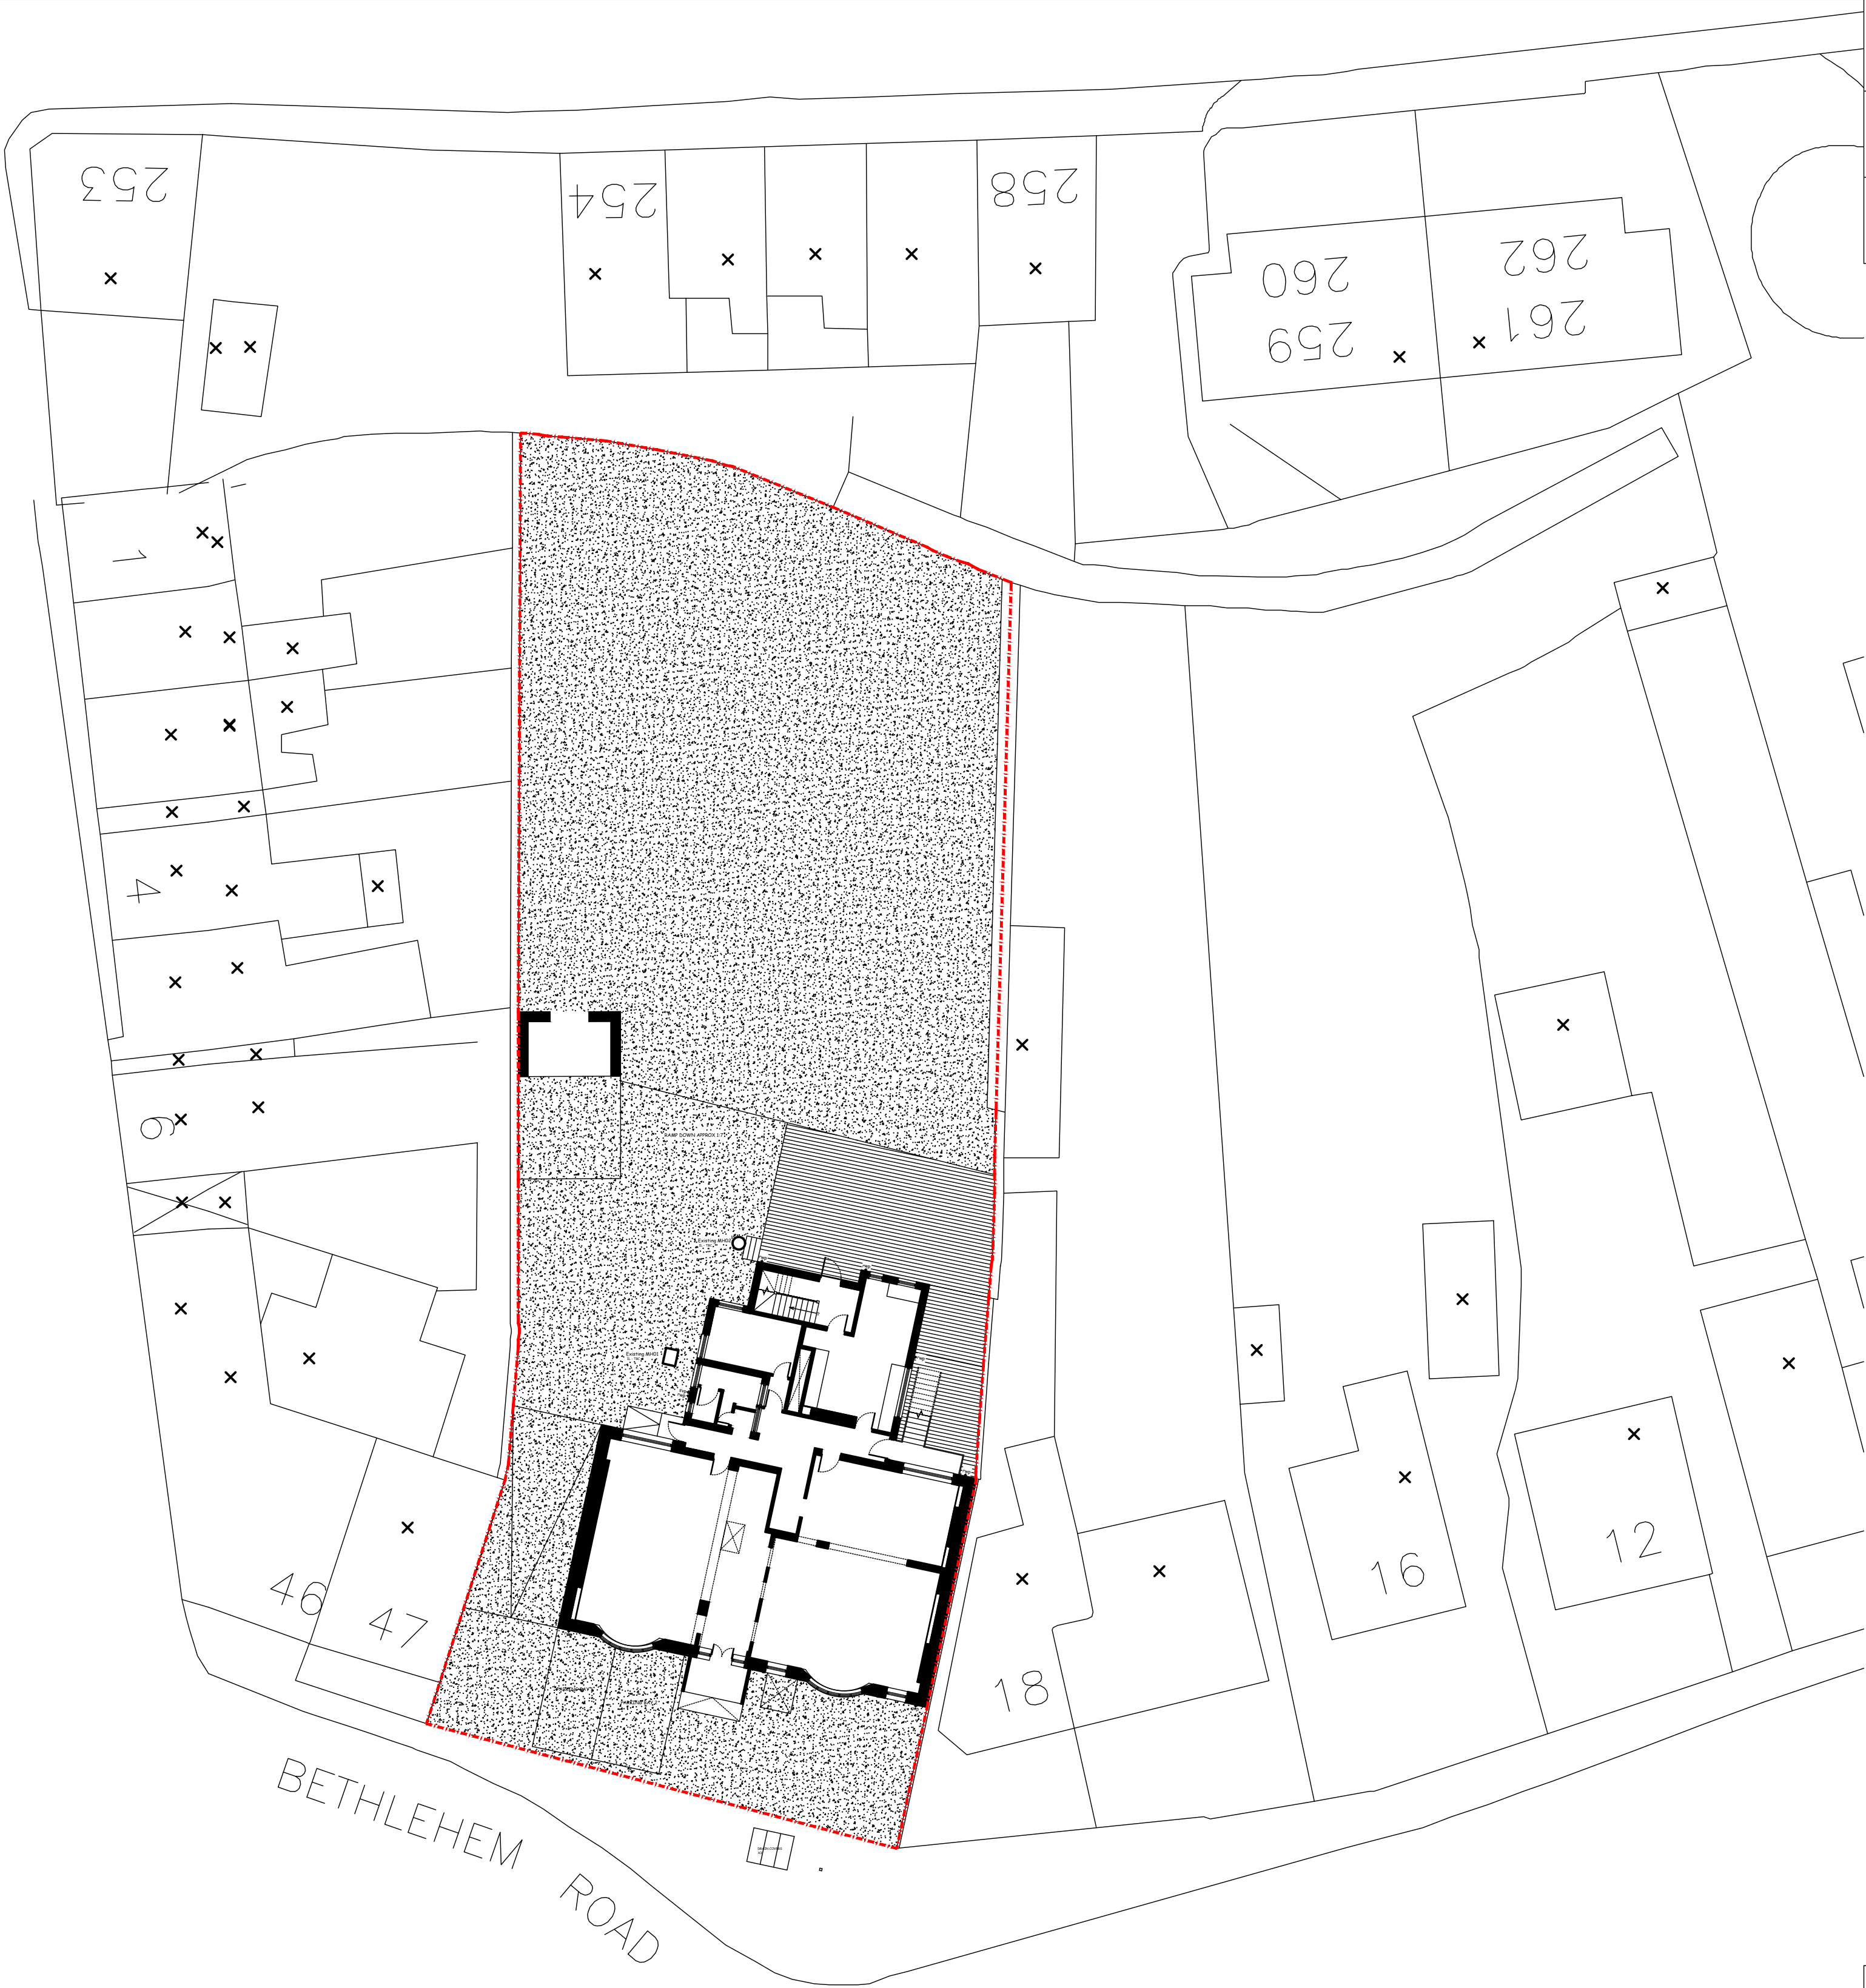

EXISTING BASEMENT PLAN

 

EXISTING SITE PLAN

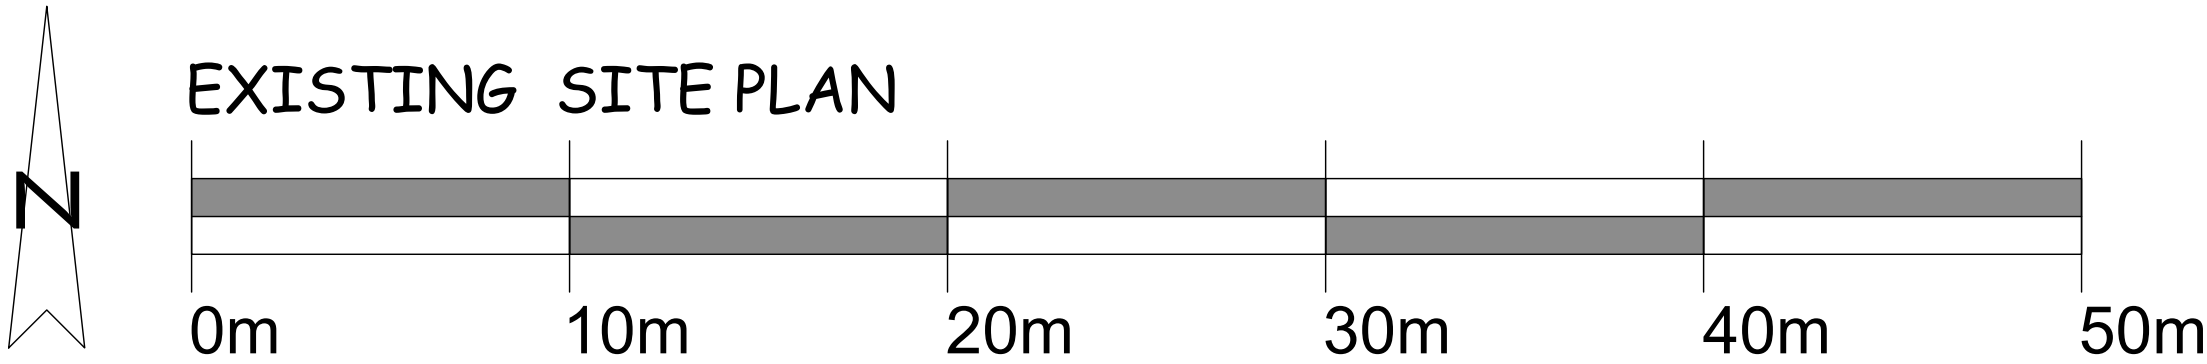

Drawing No **R706-04 A1**

NOTES:
THIS DRAWING IS COPYRIGHT.
DO NOT SCALE FROM THIS DRAWING.
WORK TO FIGURED DIMENSIONS ONLY.
CHECK ALL DIMENSIONS ON SITE.
ANY DISCREPANCIES TO BE NOTIFIED TO THE ARCHITECT.

NOTES:
DRAWINGS HAVE BEEN PRODUCED FOR PLANNING AND BUILDING REGULATIONS PURPOSES ONLY. THE CONSTRUCTION (DESIGN AND MANAGEMENT) REGULATIONS 2015 (CDM) IS THE RESPONSIBILITY OF THE CLIENT/ CONTRACTOR UNLESS OTHERWISE AGREED IN WRITING.

KEY:
- - - - -
DENOTES SITE BOUNDARY

-	-	-
REVISIONS		

RICHARD ANDREWS
ARCHITECTS
sustainable:modern:creative

THE STABLES, THE ESTATES OFFICE, 25-26
GOLD TOPS, NEWPORT, NP20 4PG
PHONE: 01633 744144
EMAIL: raa@raa-architects.co.uk
RICHARD ANDREWS ARCHITECTS LTD.
REGISTERED IN ENGLAND & WALES NO.02741971.
REGISTERED OFFICE: COMMERCE HOUSE, GREEN WAY, GARSBOY, NP14 3JZ
www.raa-architects.co.uk

Job **FORMER MINERS ARMS
PUBLIC HOUSE,
OLD ROAD
NEATH
SA10 6AR**

Drawing **EXISTING BASEMENT
AND SITE PLAN**

Number **R706-04 A1**

Scale	Date	Drawn	Checked
1:50	04/03/22	MB	RA