




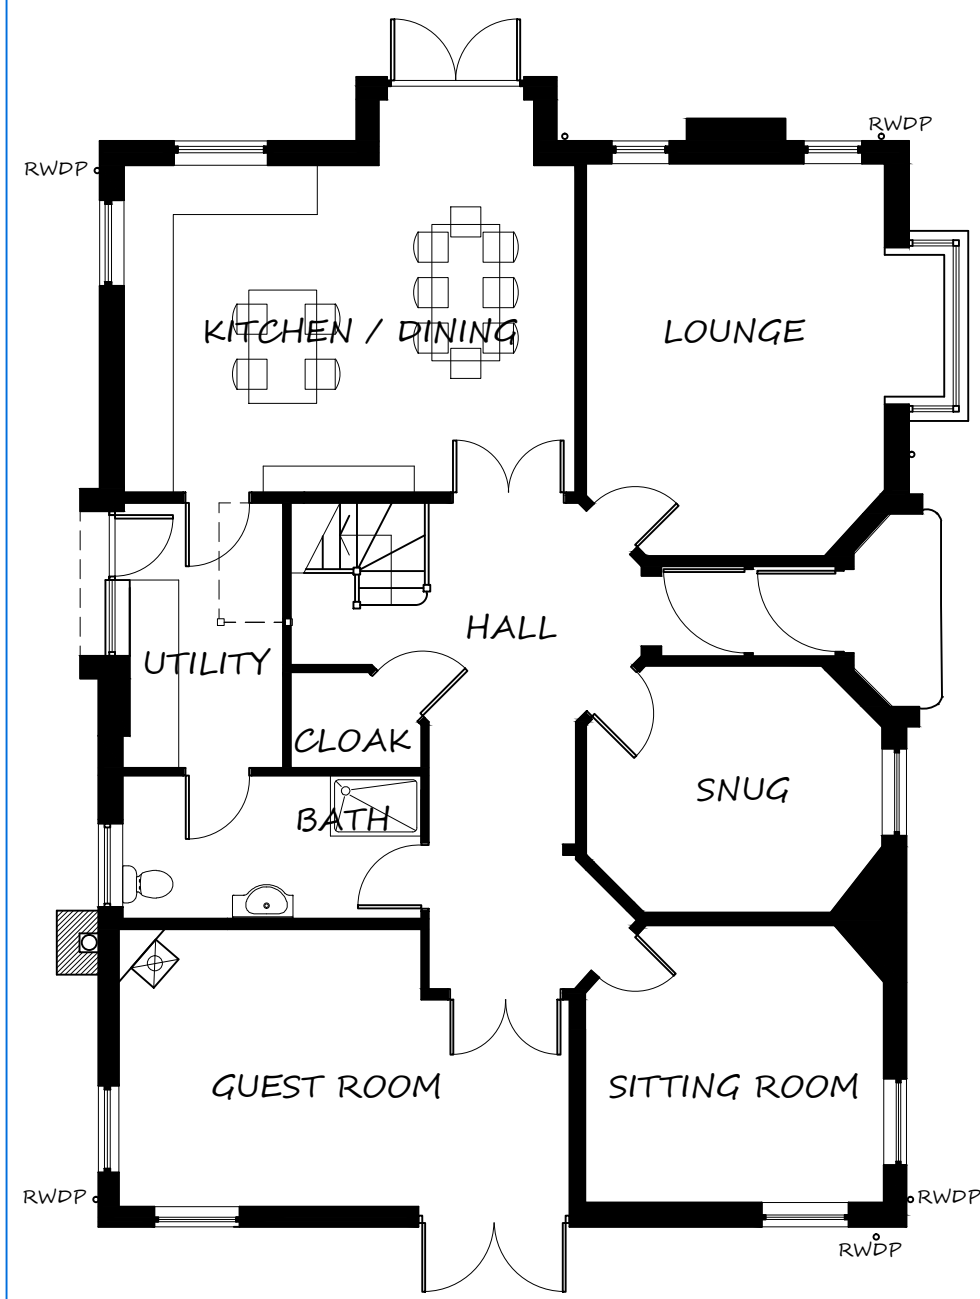


GROUND FLOOR PLAN
AS PROPOSED

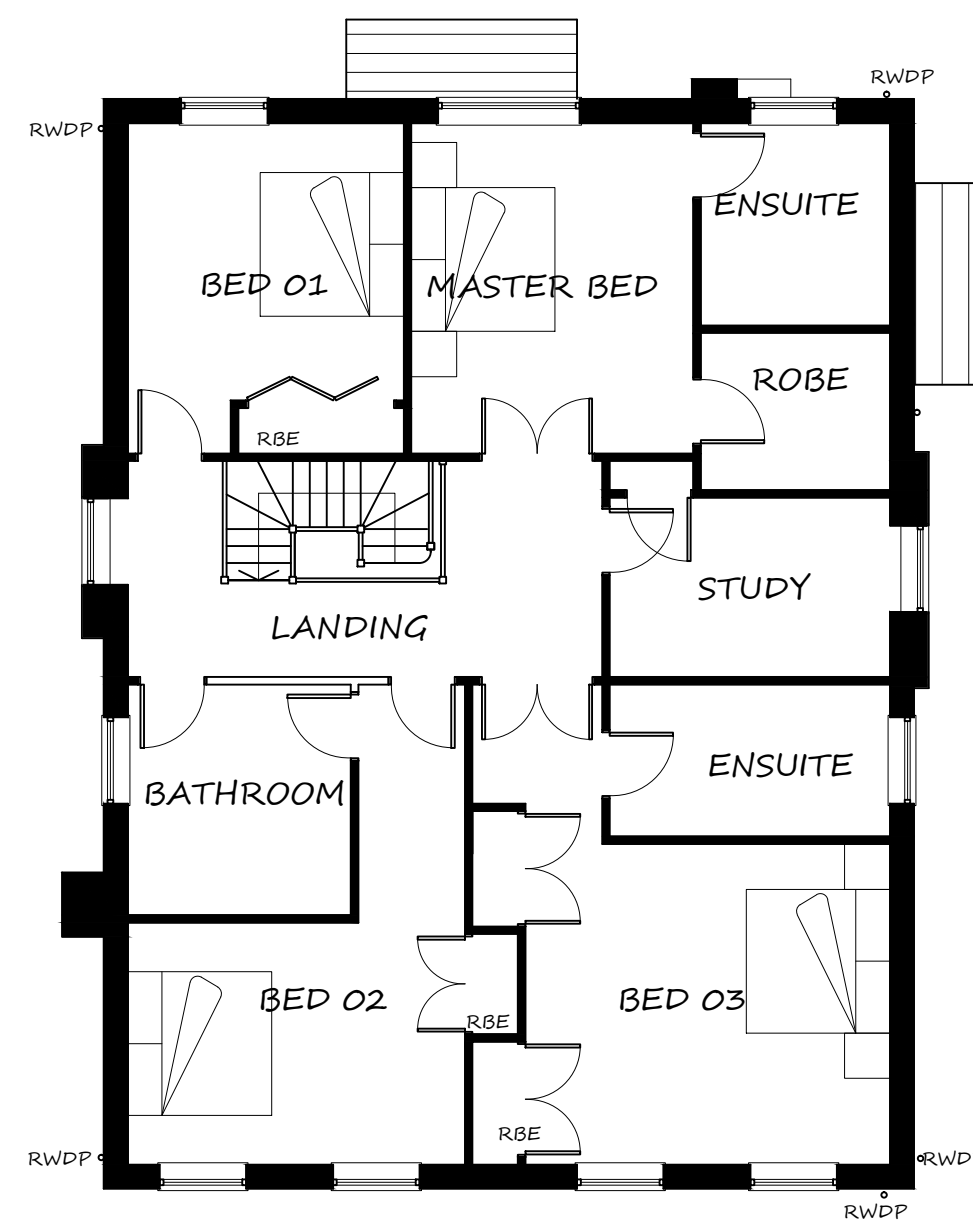

FIRST FLOOR PLAN
AS PROPOSED

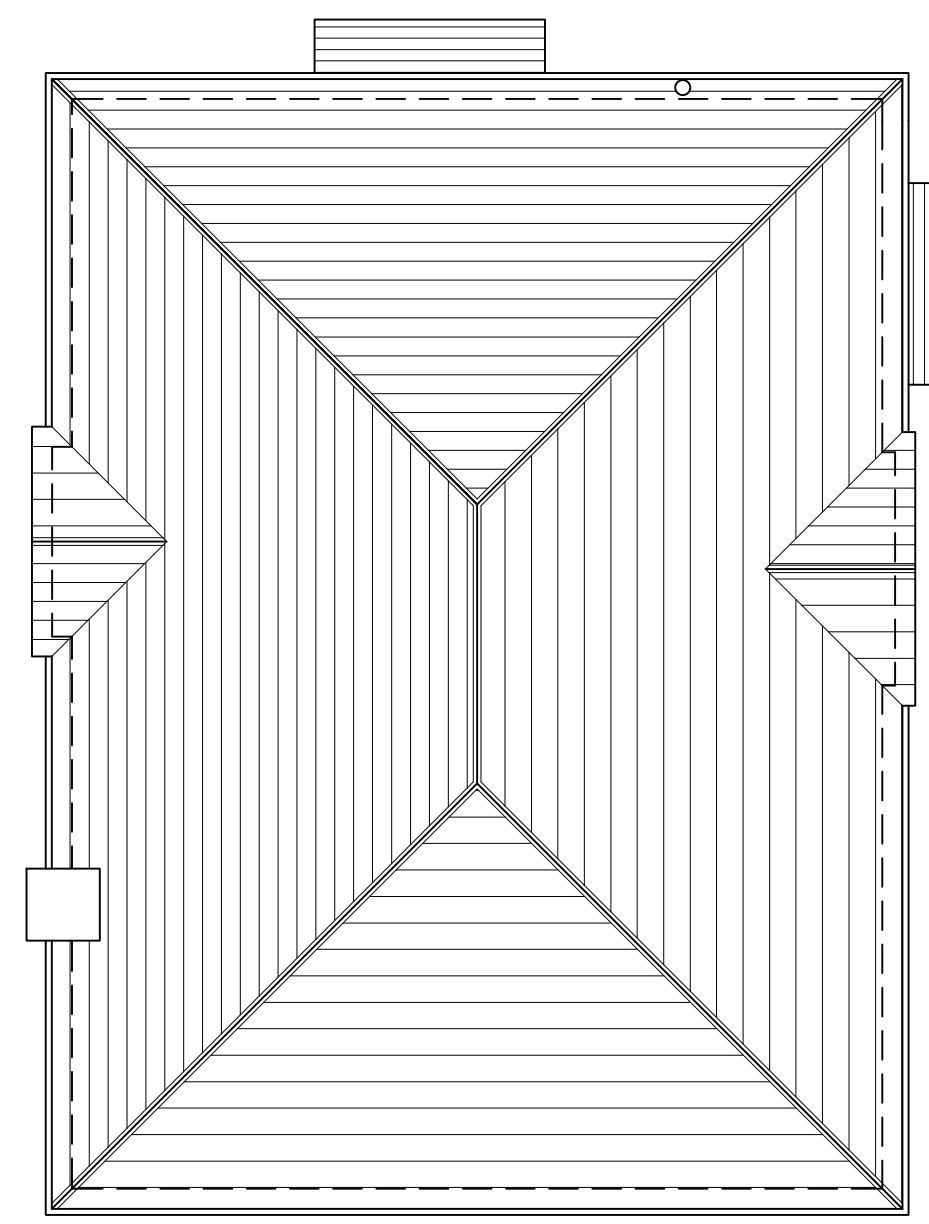

ROOF PLAN
AS PROPOSED
SCALE 1:100 @ A1

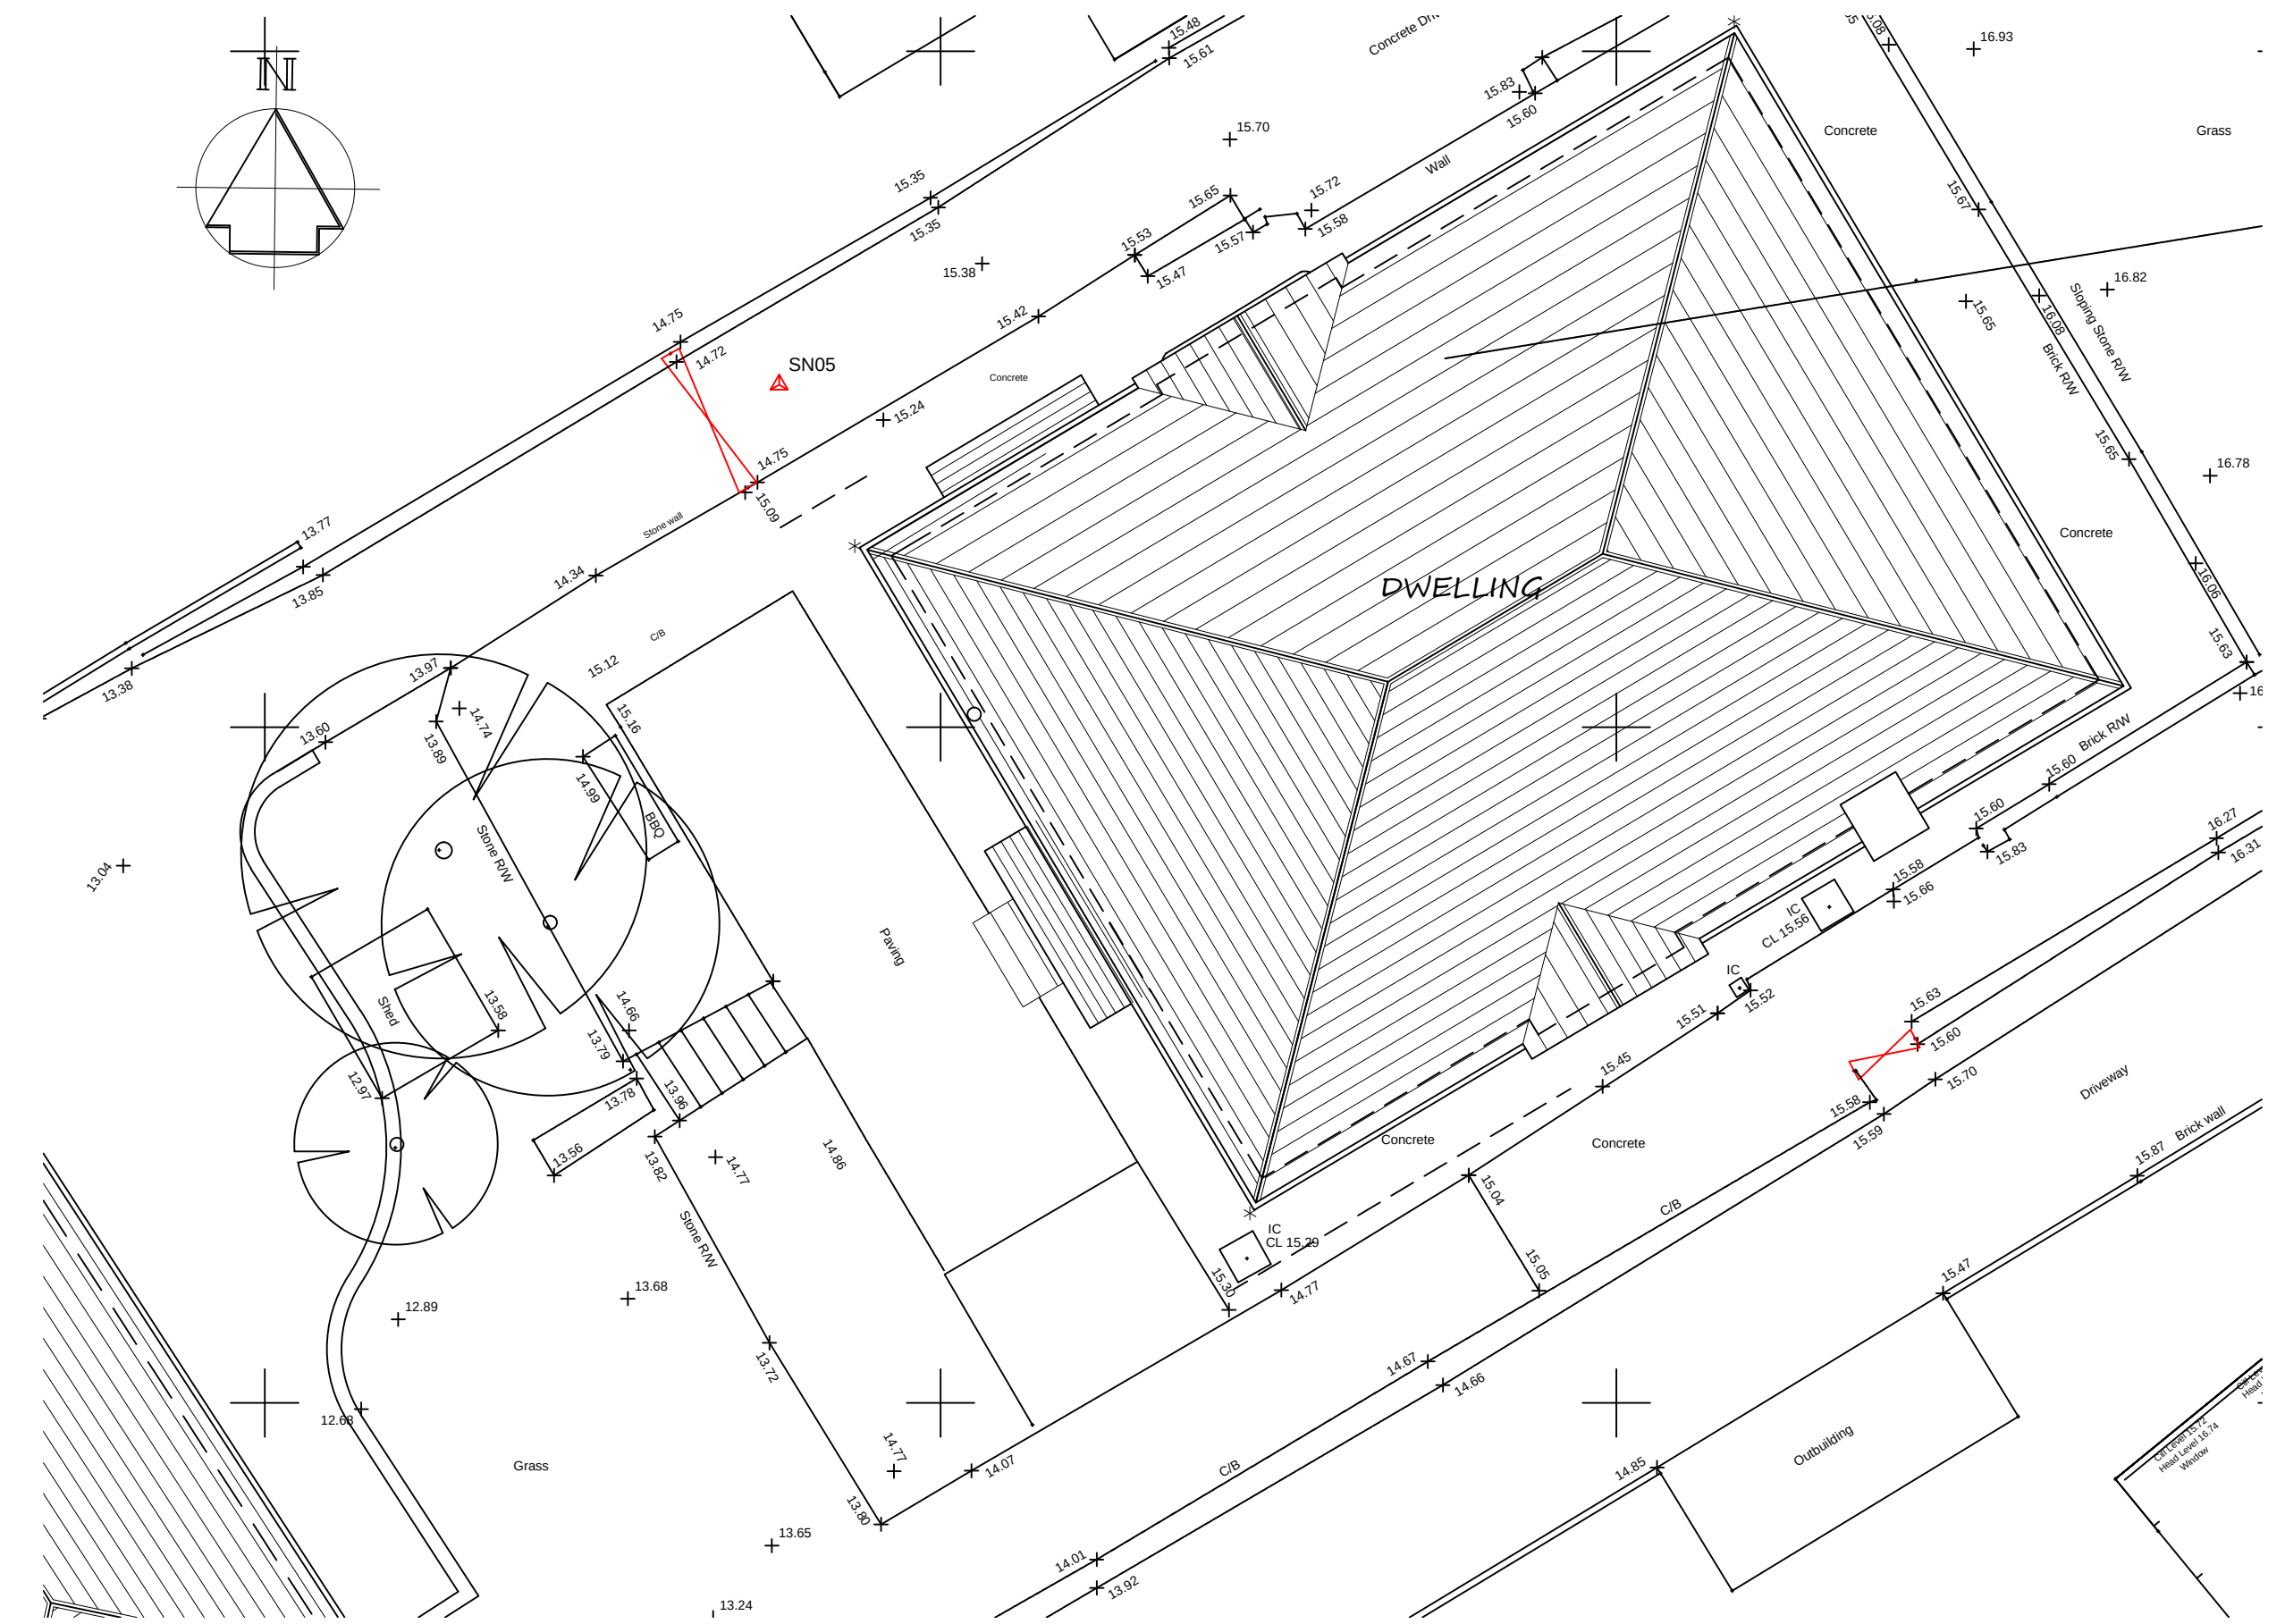


PROPOSED SITE PLAN
AS PROPOSED



SOUTH EAST ELEVATION
AS PROPOSED

SCALE 1:100 @ A1

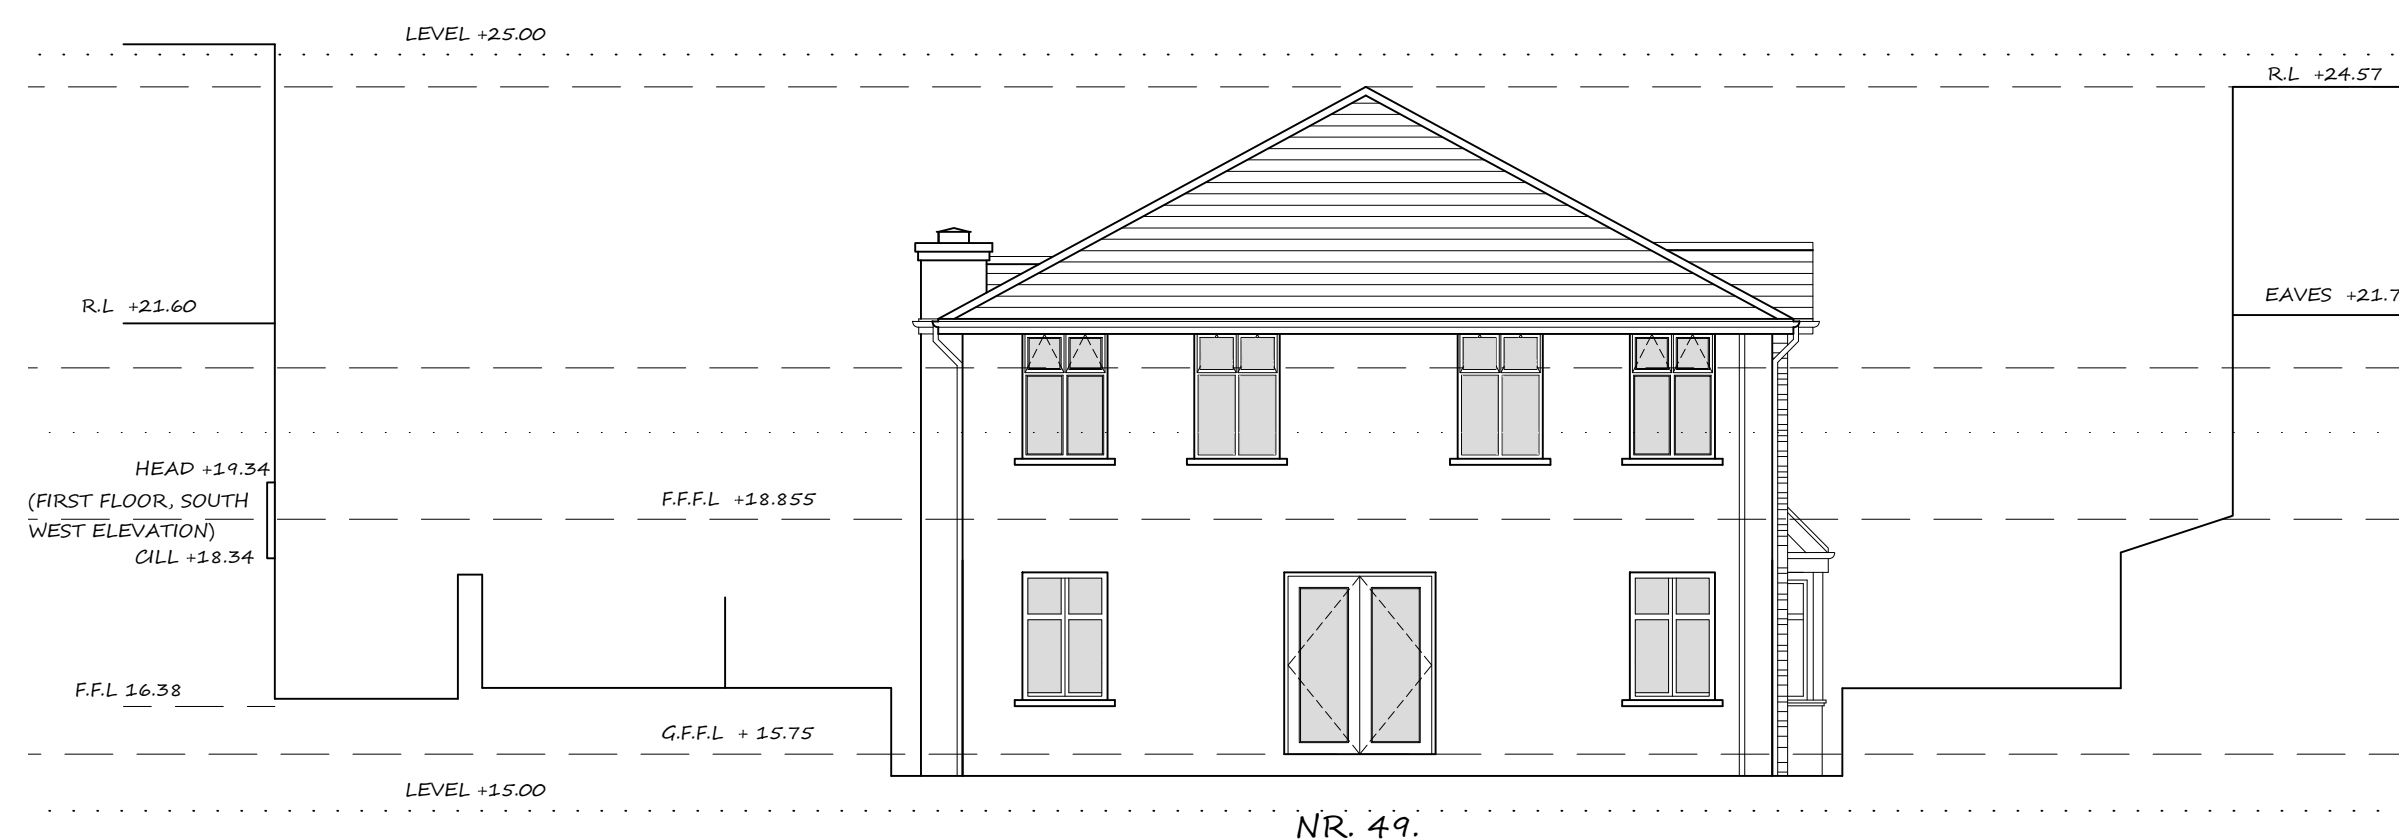

NORTH EAST ELEVATION
AS PROPOSED

DRAWING REFLECTING
PROPOSED CHANGES,

WORKS TO INCLUDE:

NORTH WEST ELEVATION: PITCHED ROOF TO BAY WINDOW IN LIEU AT FLAT ROOF,
STONE CLADDING ADDED.

SOUTH WEST ELEVATION: PATIO DOOR OMITTED, WINDOW AND CHIMNEY ADDED.
STONE CLADDING ADDED.

NORTH EAST ELEVATION: STONE CLADDING ADDED.

SOUTH EAST ELEVATION: STONE CLADDING ADDED.



NORTH WEST ELEVATION
AS PROPOSED



SOUTH WEST ELEVATION
AS PROPOSED

RAISED LEVELS AMENDMENT
TO ELEVATION.
GARAGE , 49 DINAS BAGLAN
ROAD PORT TALBOT,
SA12 8DT
PROPOSED PLANS SECTIONS
AND ELEVATIONS