



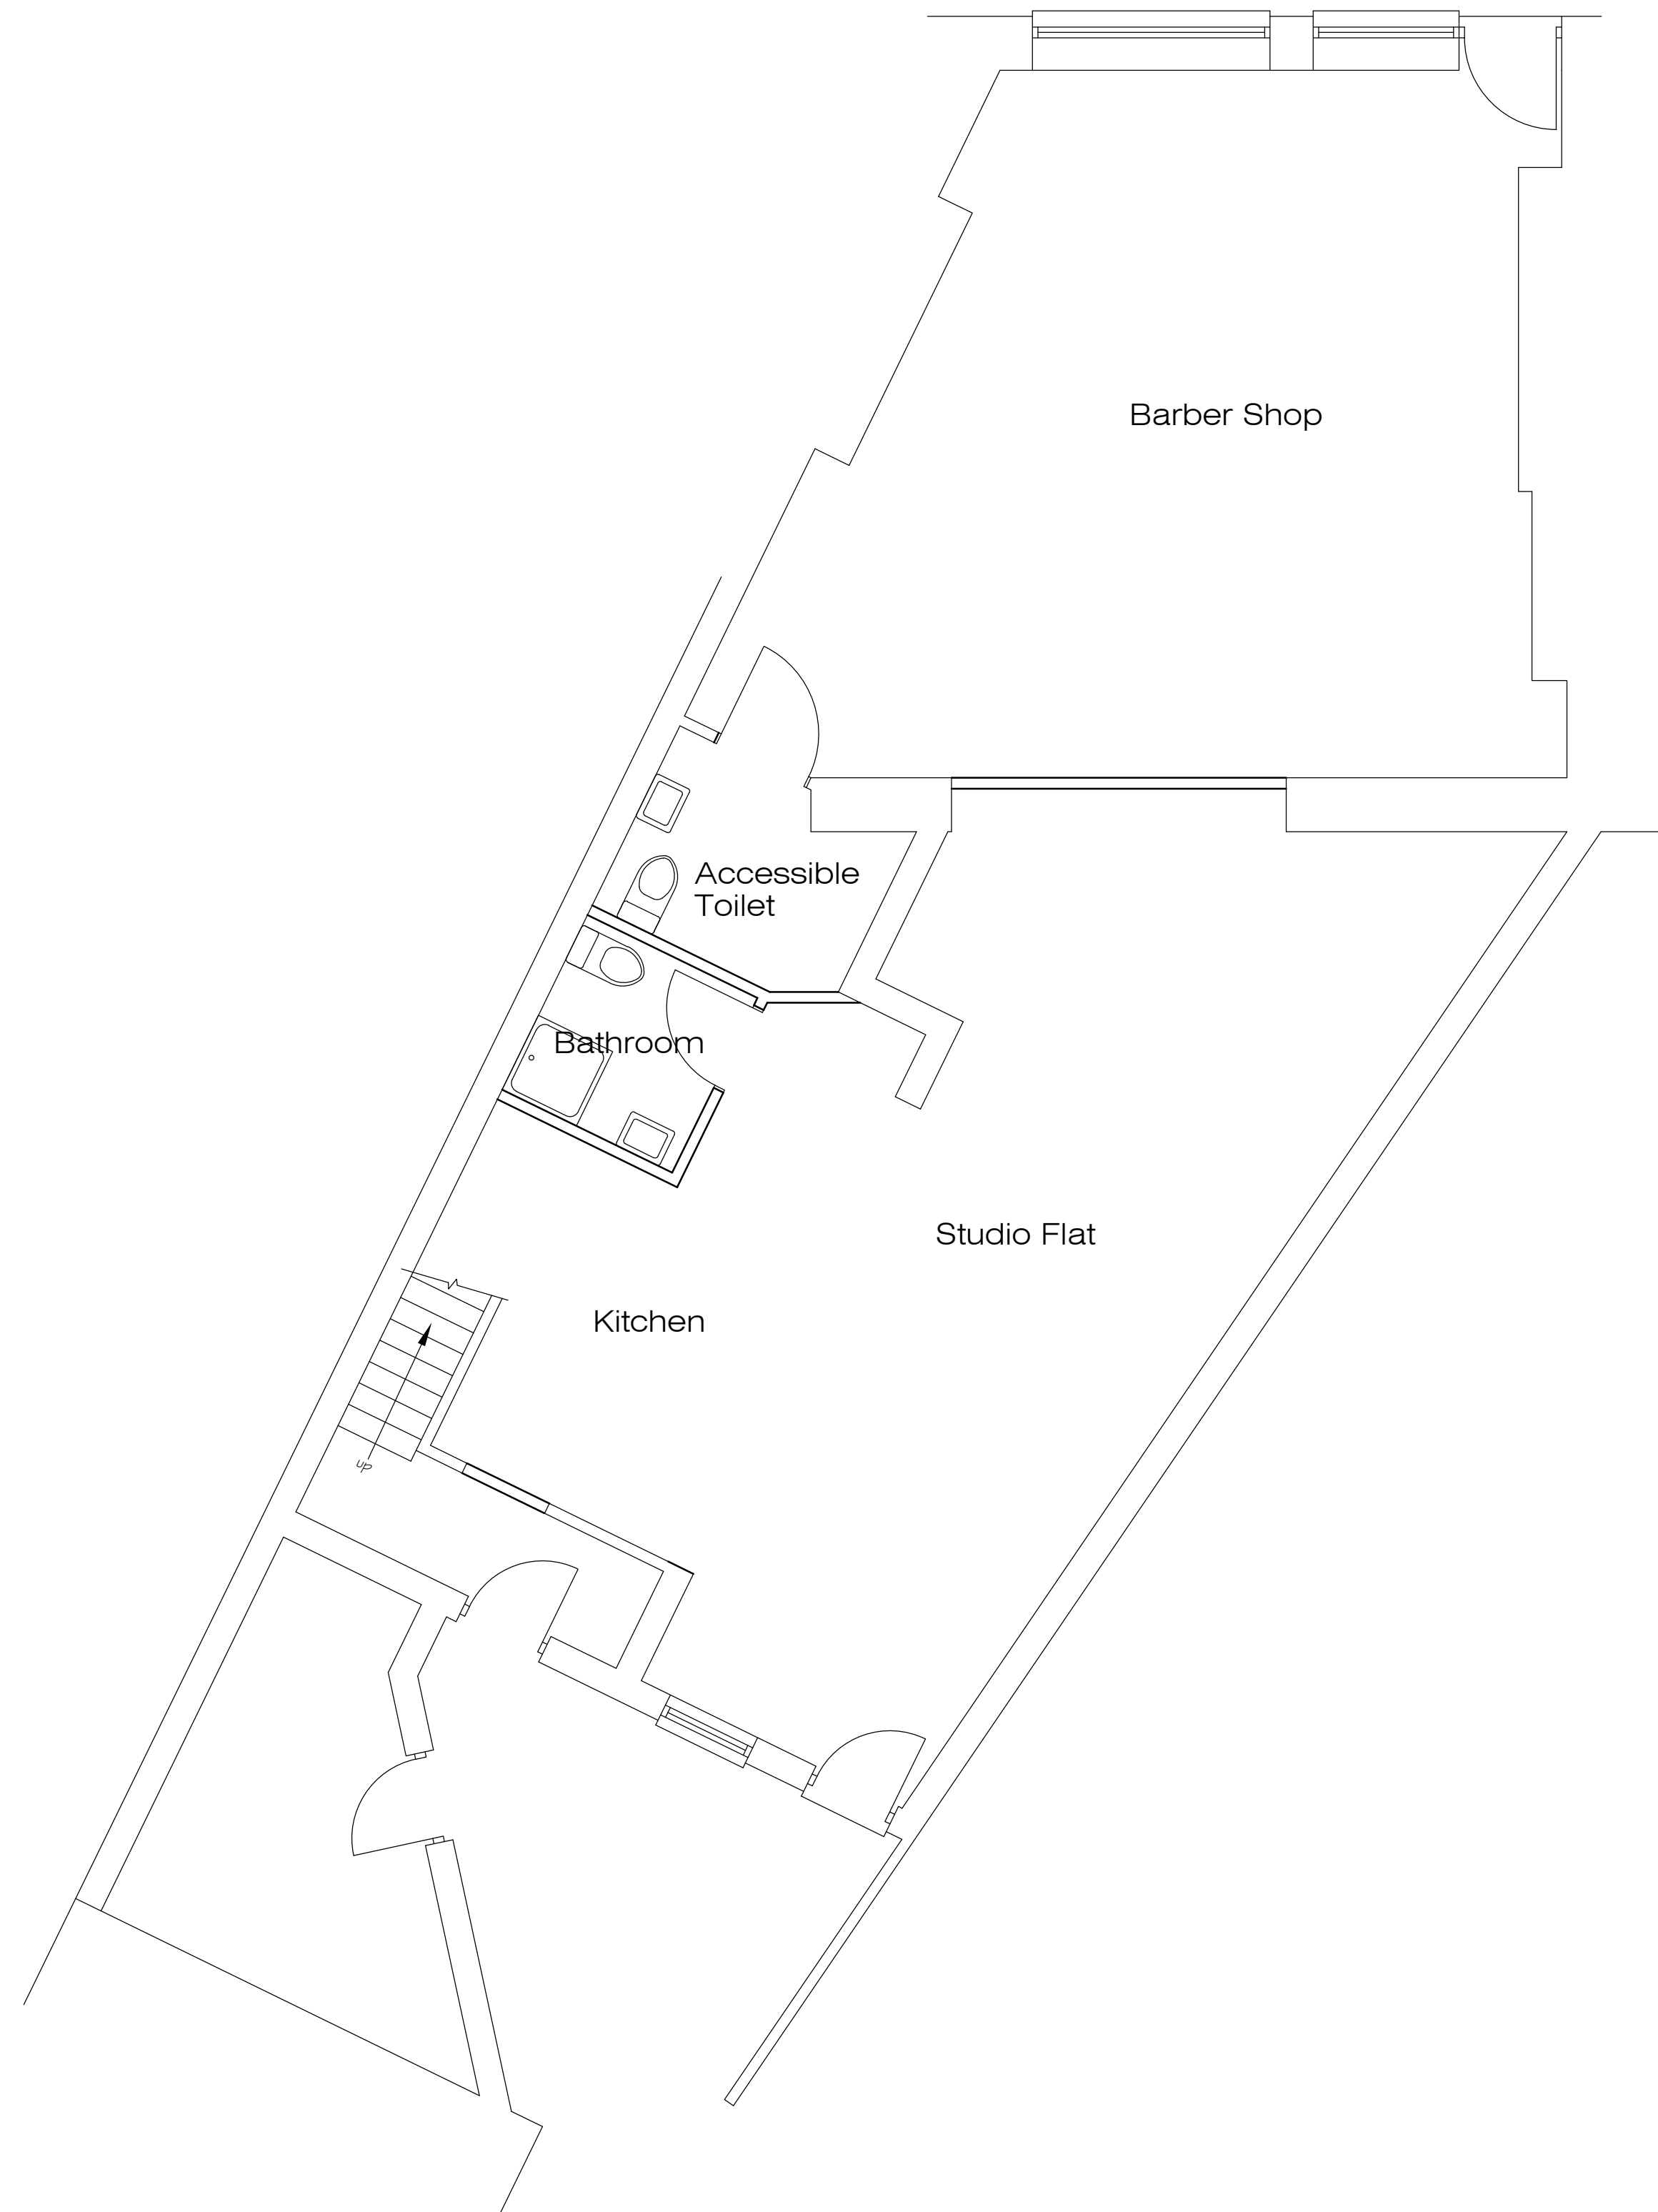


EXISTING GROUND FLOOR PLAN



PROPOSED GROUND FLOOR PLAN

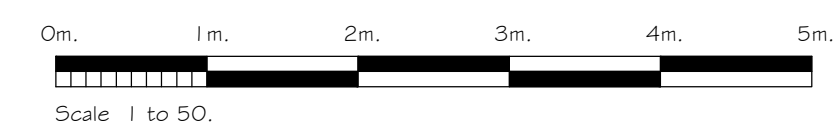

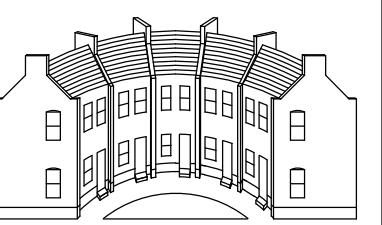

Crescent Architectural
Architectural Design & Services
M.C.I.A.T.
38 De La Beche Road, Sketty,
Swansea, SA2 9AR.
Telephone: 01792 208039 Mobile: 07818 067467
e-mail: crescent3000@aol.com

Project	
Proposed Sunbed Salon at 36 Windsor Road, Neath, SA11 1LU.	
Description	
PLANNING DRAWING	
Scale	Date
1/50 @ A1.	August 2021.
Drawn	Checked
Drawing No.	
PC21/36/1A	