






REAR ELEVATION **PROPOSED**

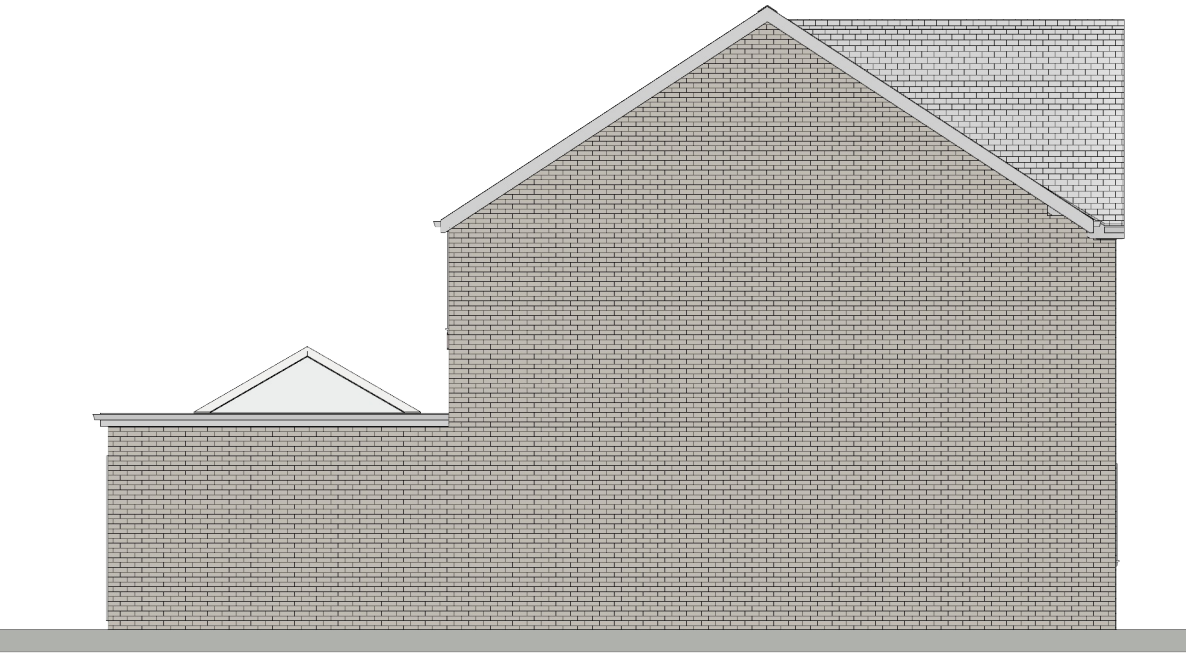


SIDE ELEVATION **PROPOSED**

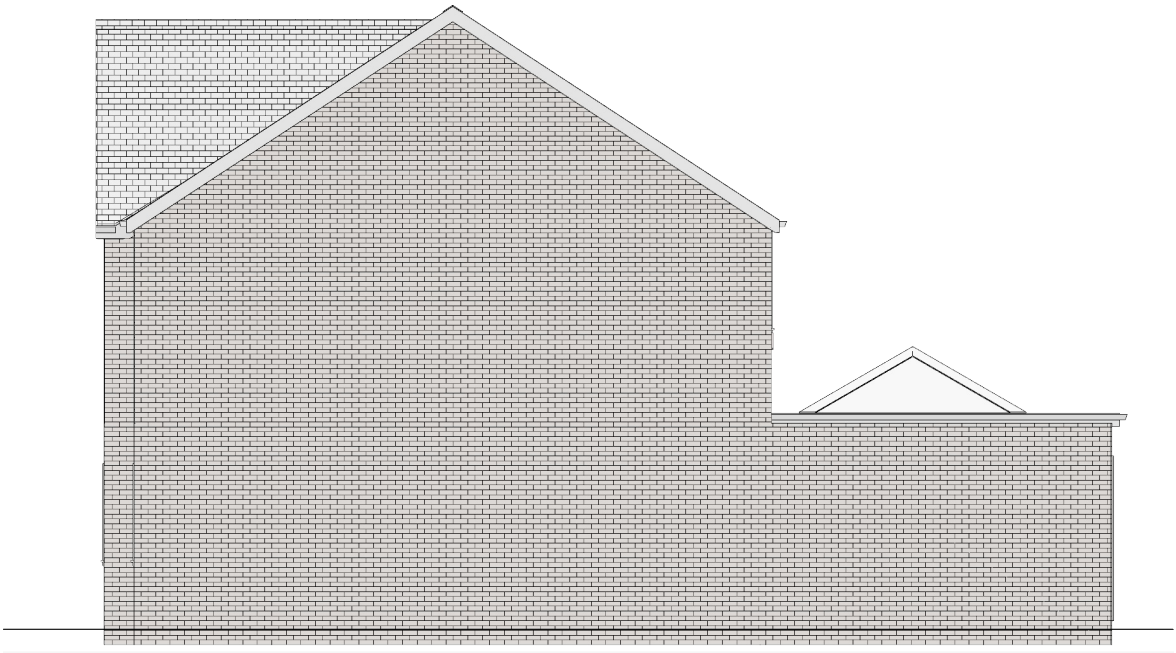


SEOND SIDE ELEVATION **PROPOSED**

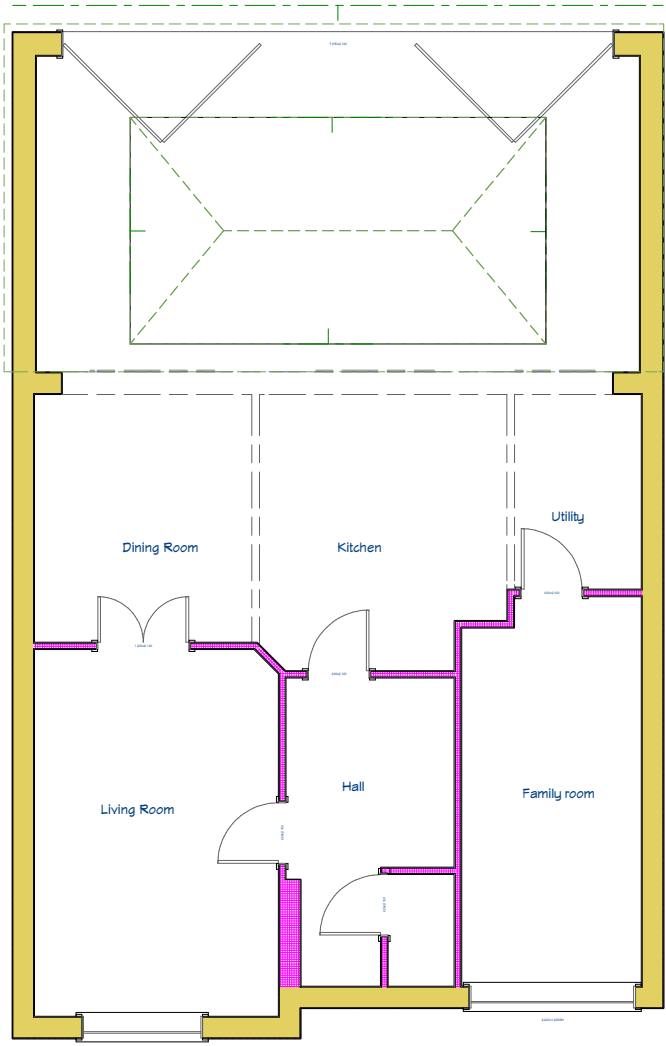

FLOOR PLAN **PROPOSED**

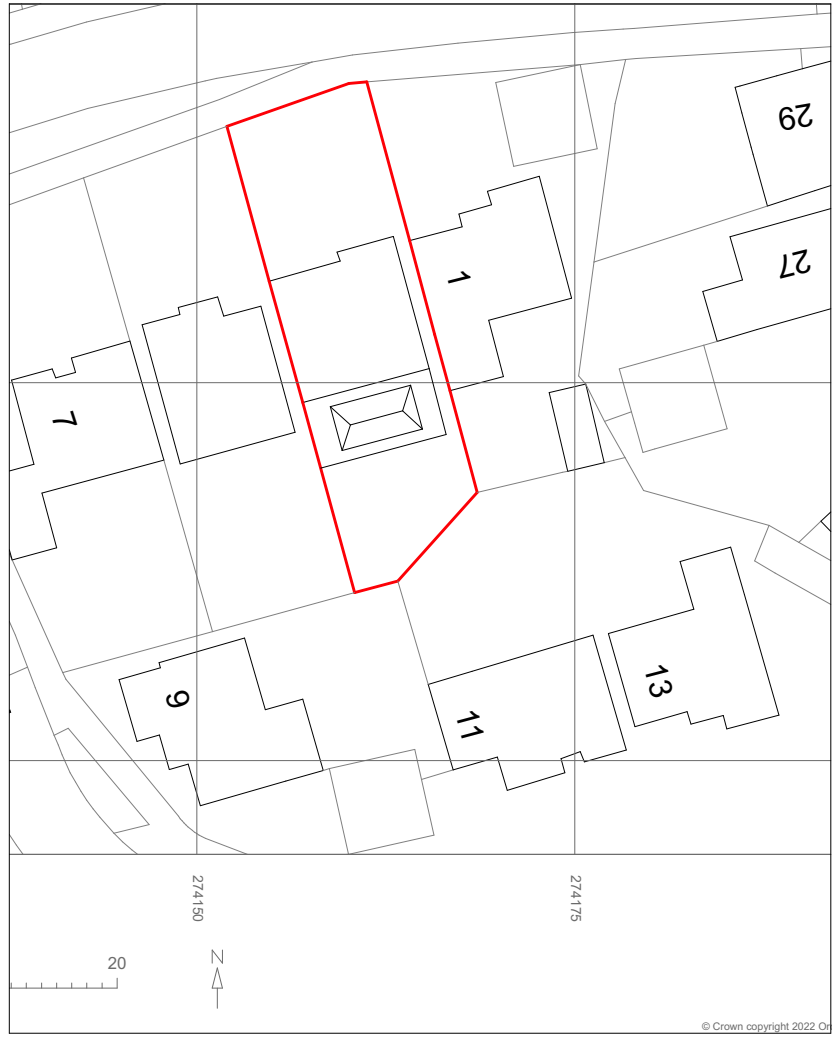

PROPOSED SITE PLAN **1:500**

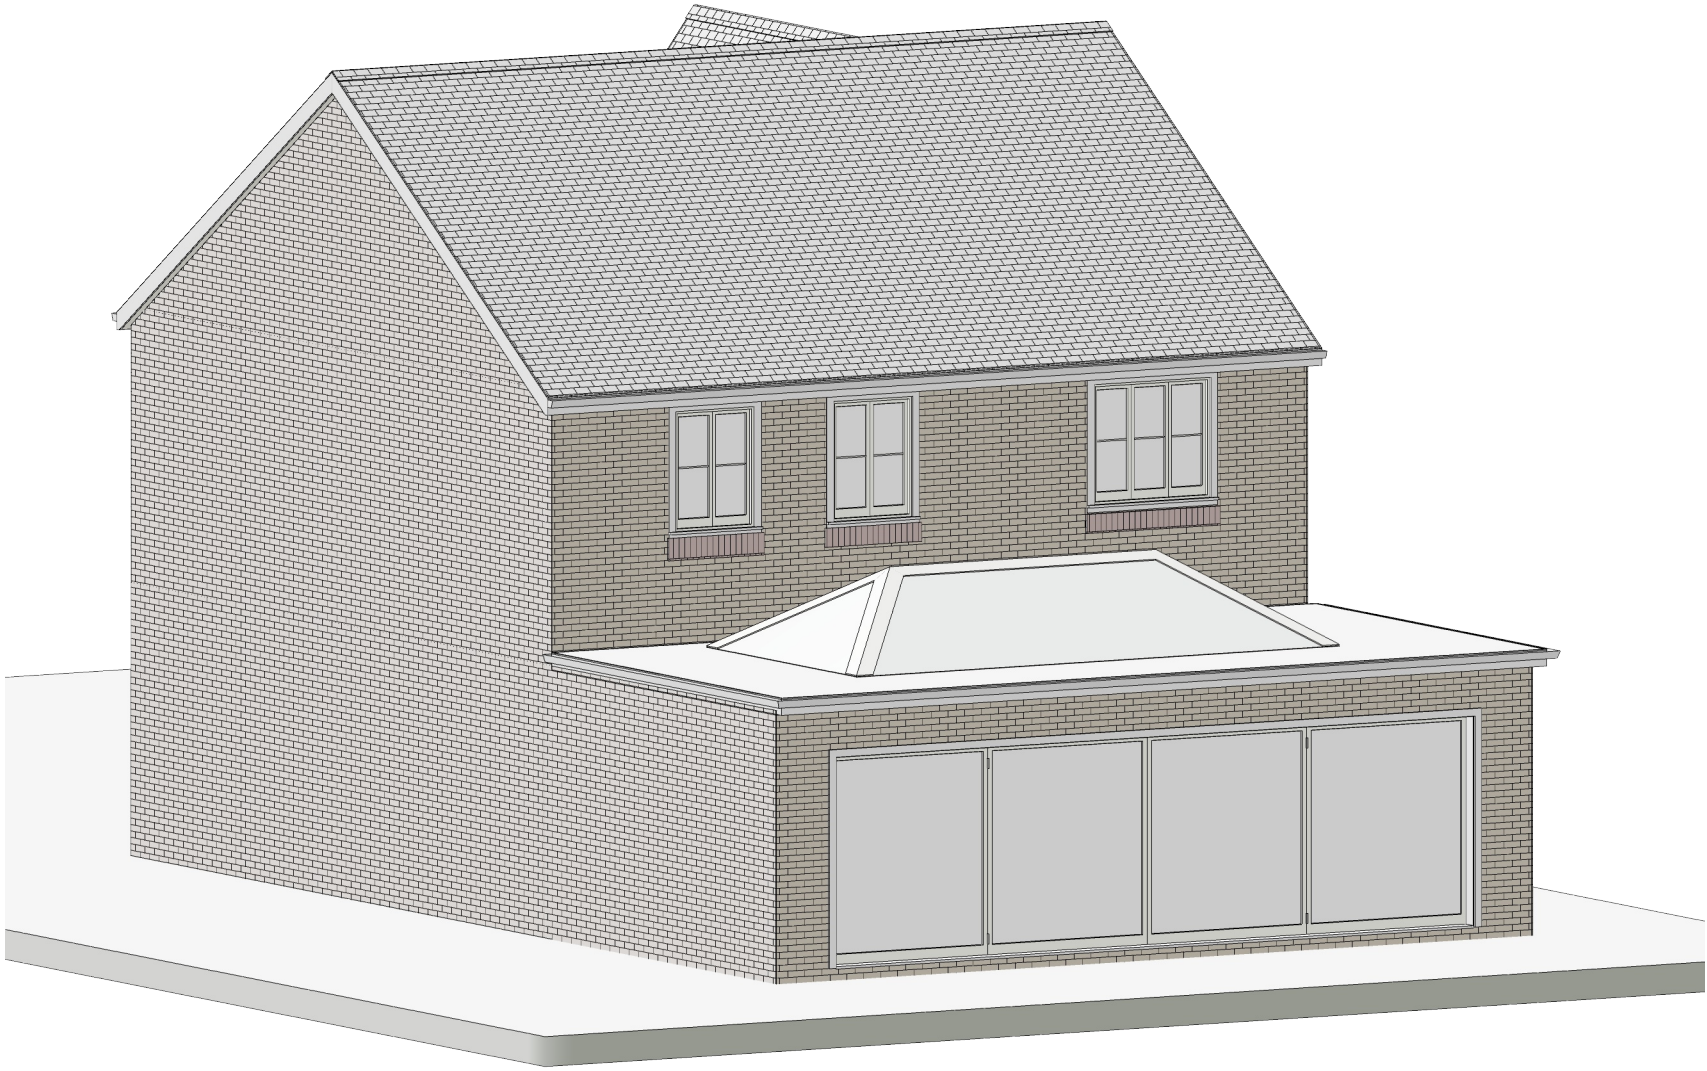

ORTHOGRAPHIC VIEWPOINT **1:75**



NO.	NOTES
1	All dimensions in millimetres unless otherwise stated.
2	Drawings to be used for construction purposes only. All dimensions to be checked on site by contractor.
3	Drawings to be used for construction purposes only. All dimensions to be checked on site by contractor.
4	These are not Construction Drawings.
5	The contractor is to be held responsible for all dimensions on site during the construction phase.

SHEET TITLE:

Proposal Plans REV1

PROJECT DESCRIPTION:

Single Storey rear



DATE:

February 2022

SCALE:

1:100

SHEET:

A-2