



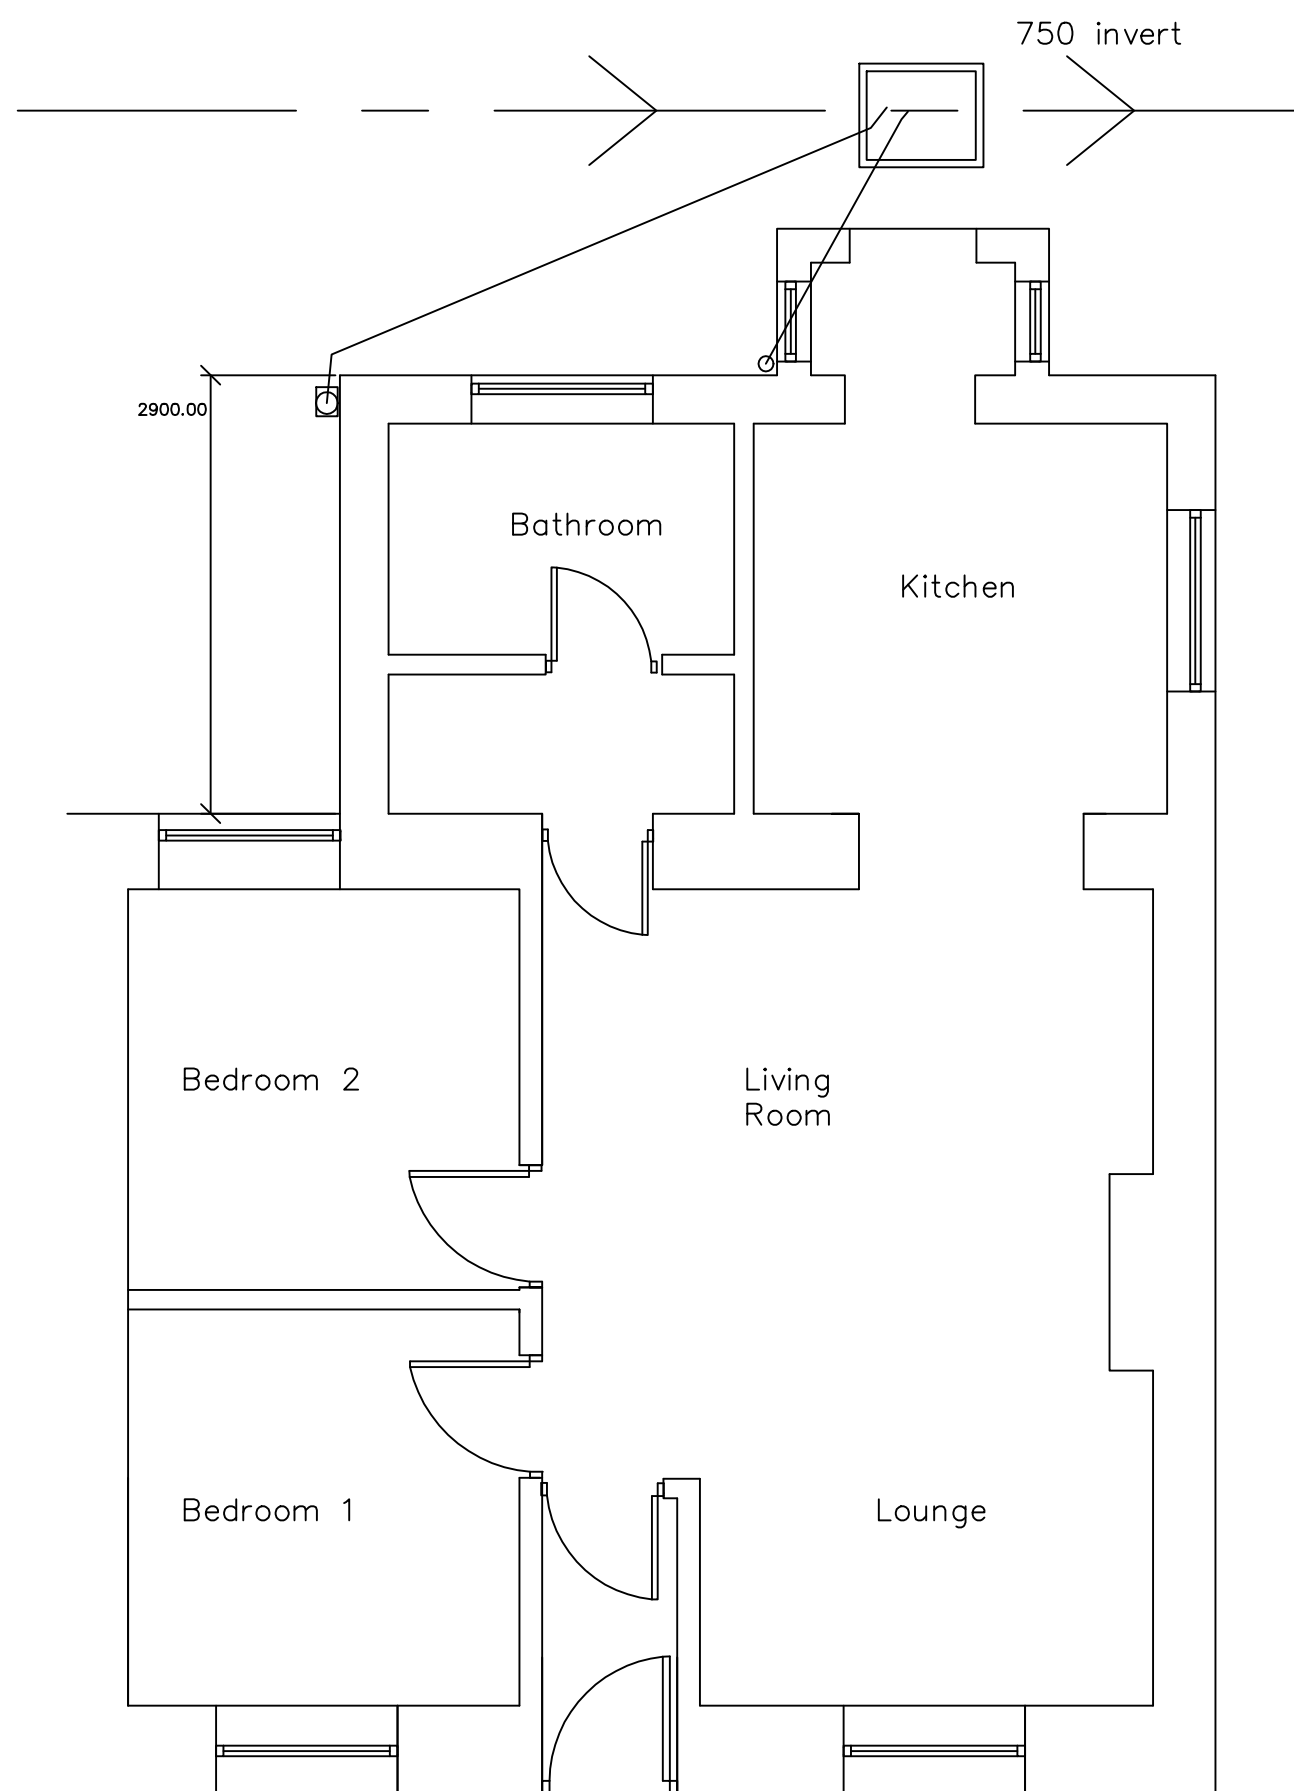

Ground Floor Plan as Existing

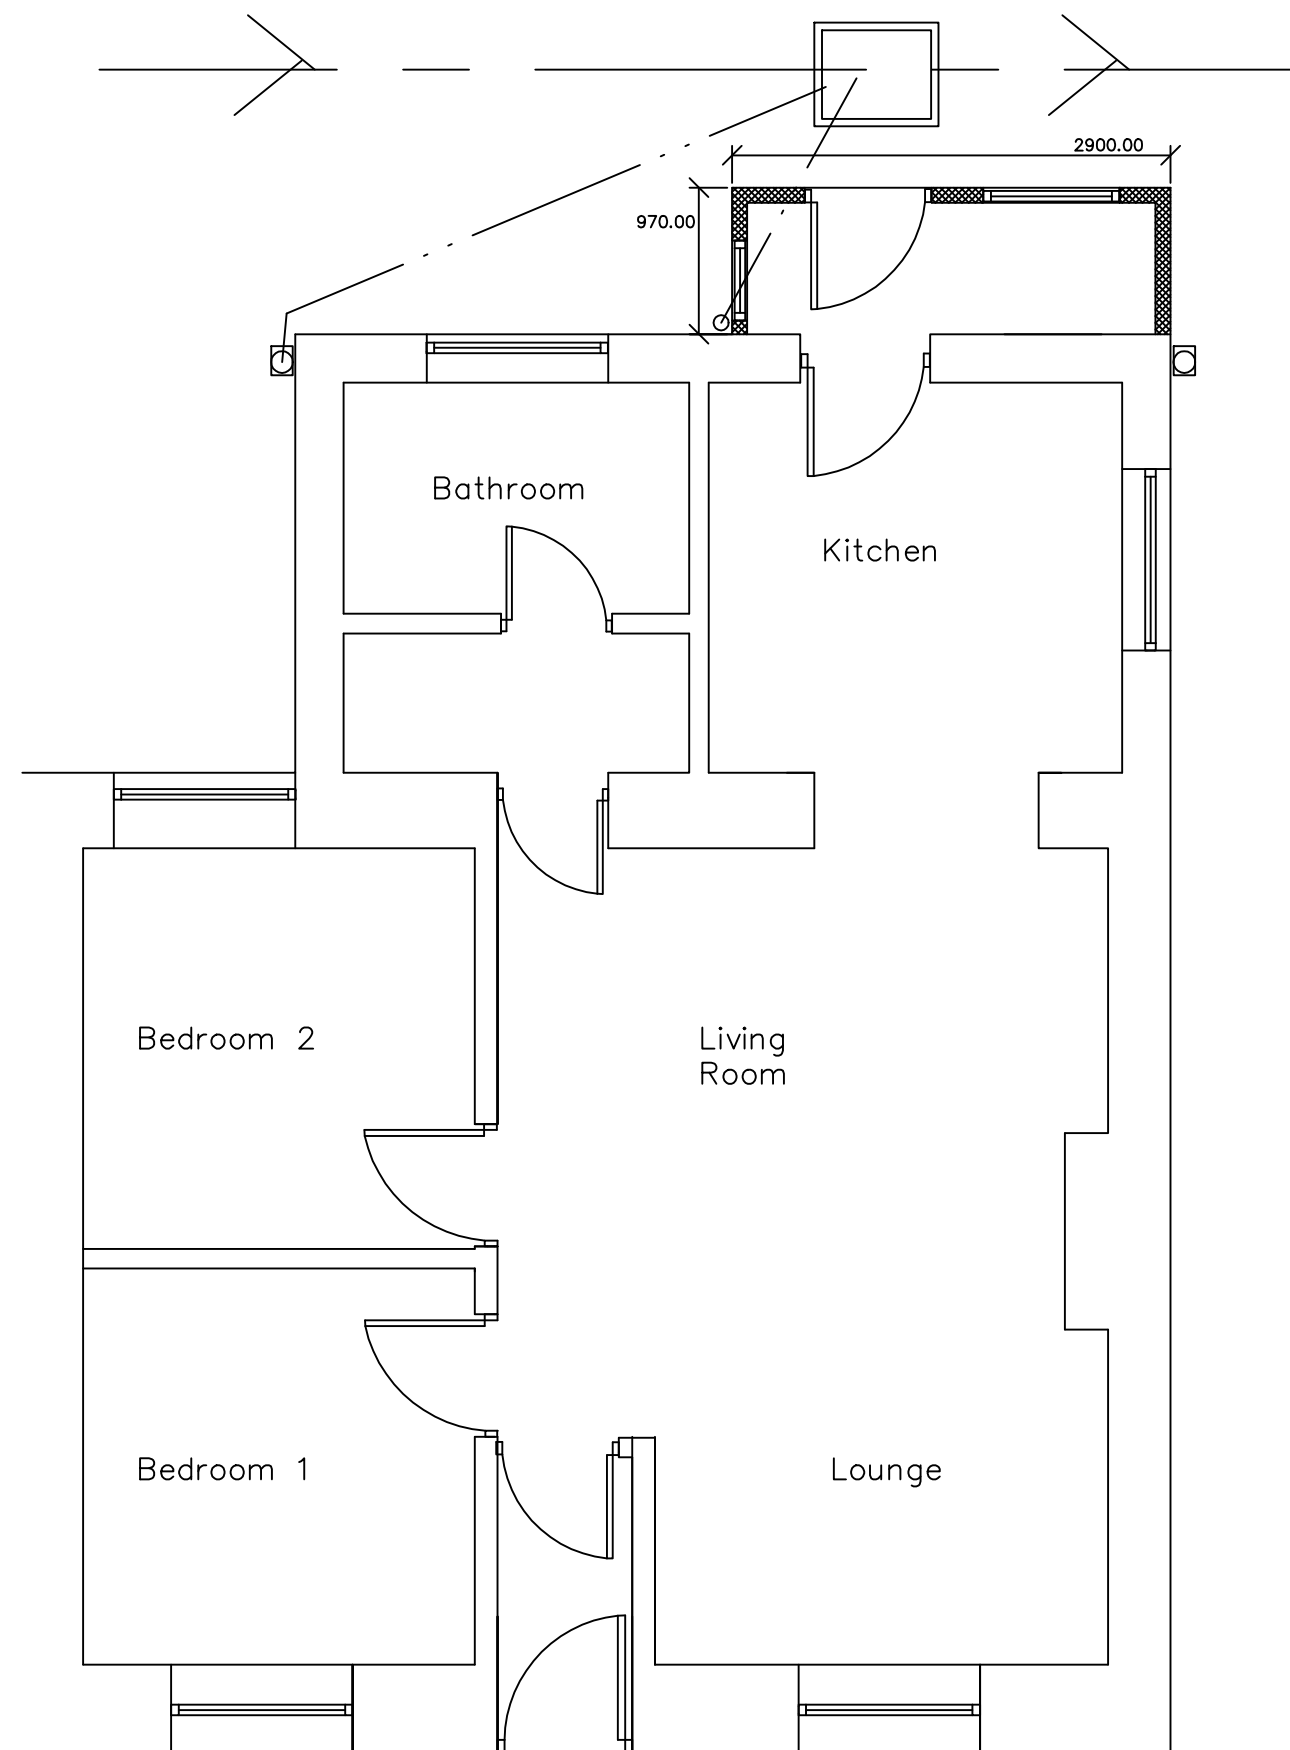

Ground Floor Plan as Proposed



INVICTA
Building
Advisory
Service

Min yr Efail, High Street, Nantylfyllon,
Maesteg, CF34 0BW
Tel 07971 458724
E Mail : INVICTA7777@YAH00.CO.UK

© copyright



Clients

Ms S Jones

Job Title

Proposed Porch Extension
to rear and renewal of windows
and external doors at:
1 Gelli Houses
Cymmer

Drawing Title

Plans as Existing & Proposed

Scale 1:50

Date March 2022

Drawing
No. 1GH / 1 / 22