



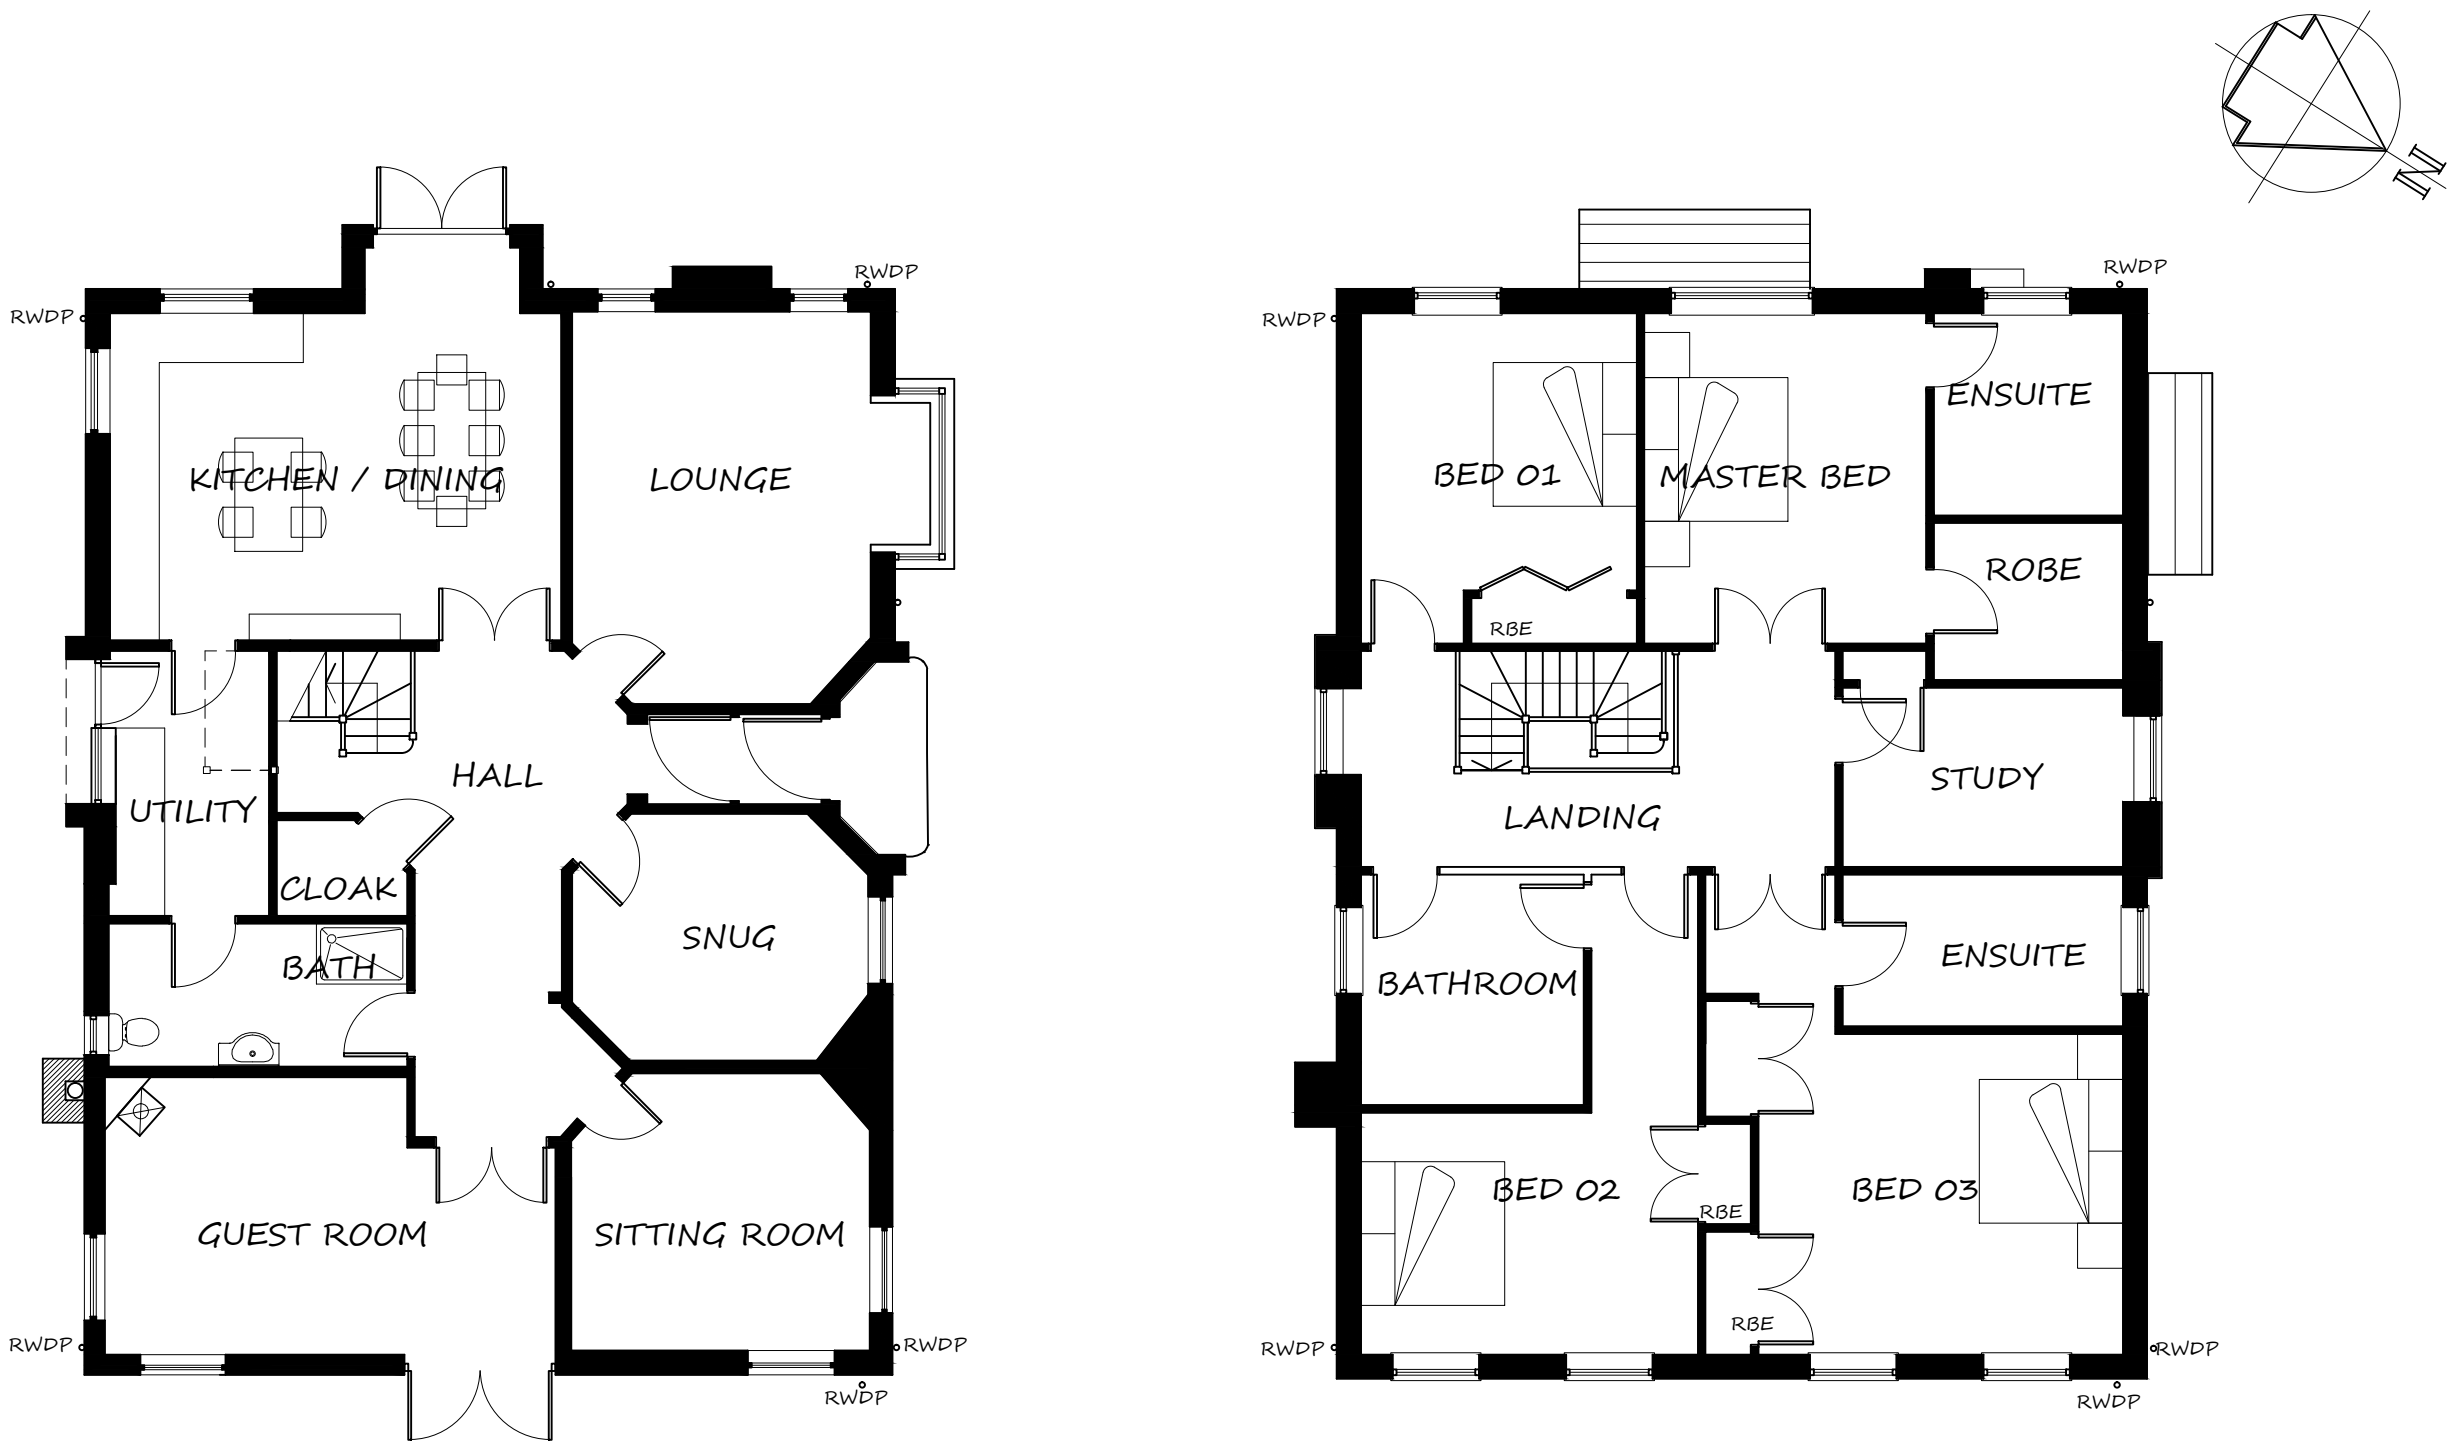


FIRST FLOOR PLAN AS PROPOSED

SCALE 1:100 @ A1

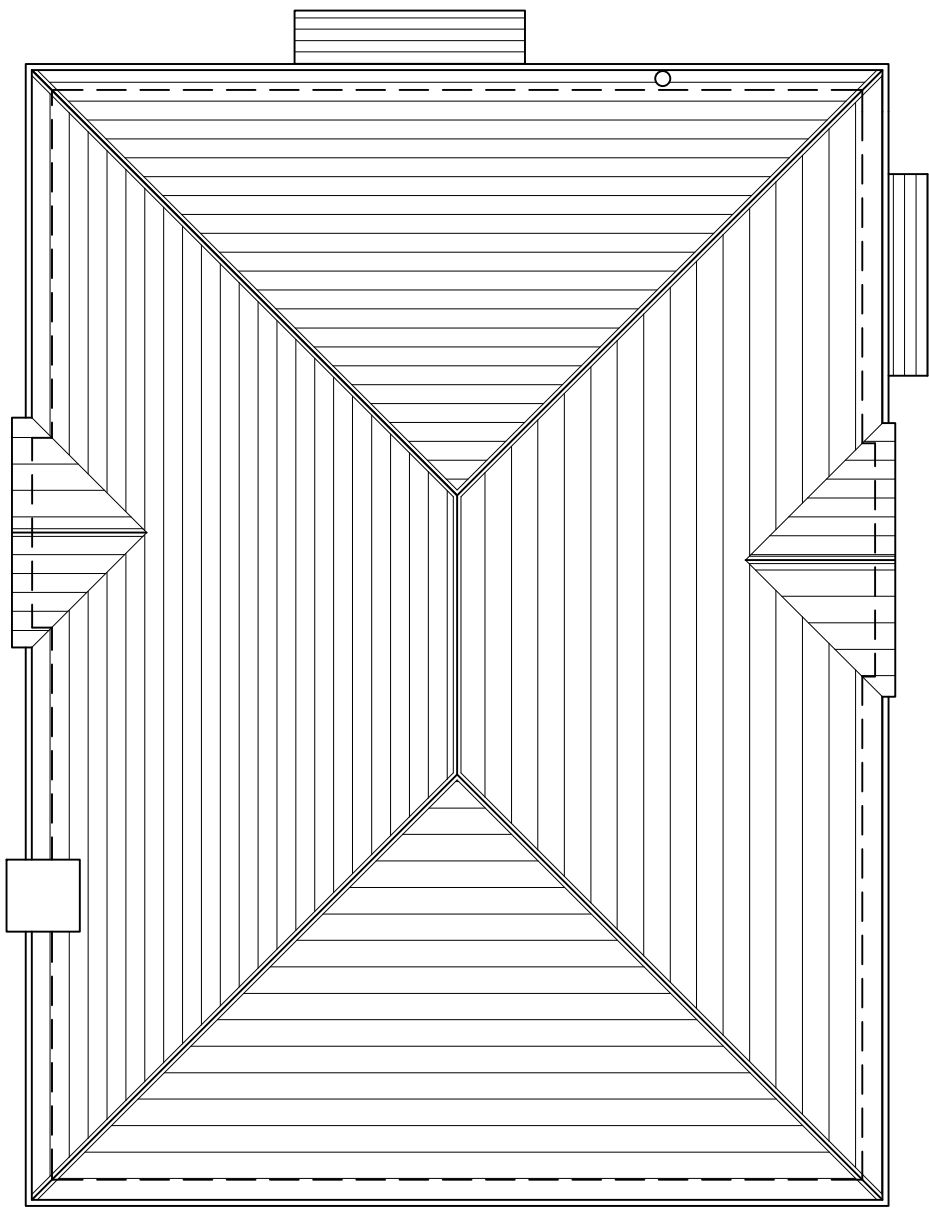

ROOF PLAN AS PROPOSED

SCALE 1:100 @ A1

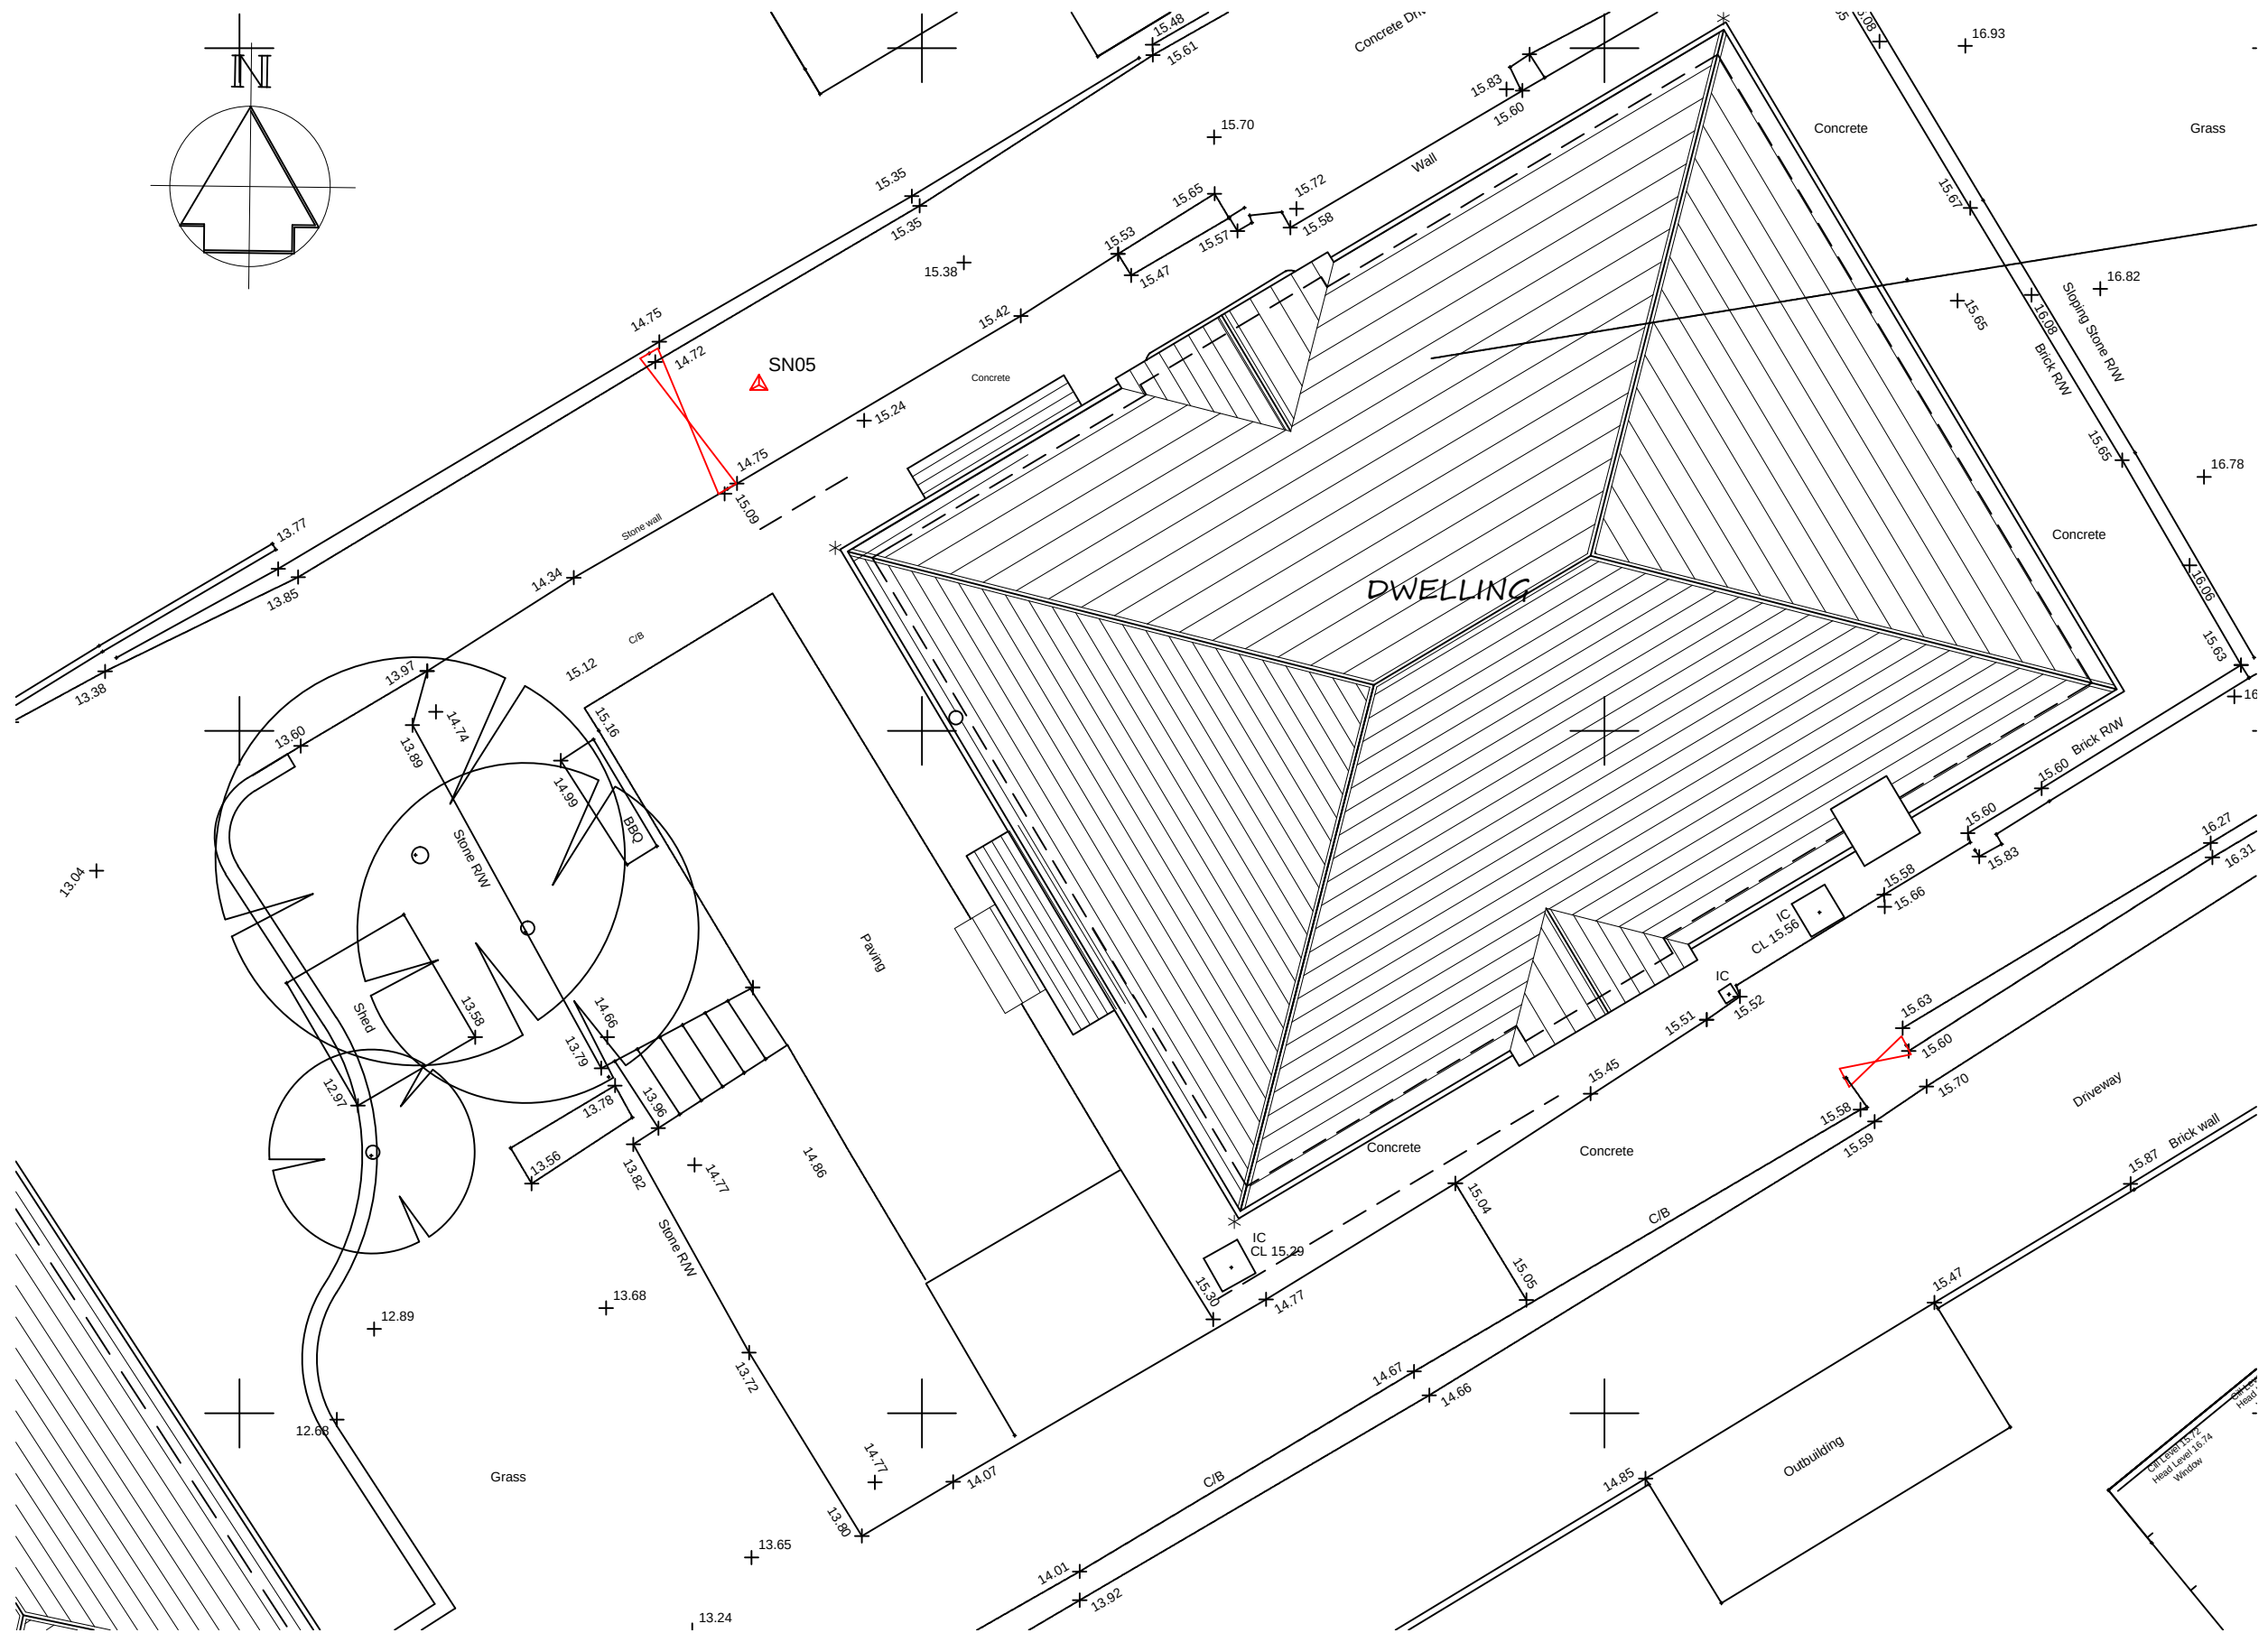

PROPOSED SITE PLAN AS PROPOSED

SCALE 1:100 @ A1



SOUTH EAST ELEVATION AS PROPOSED

SCALE 1:100 @ A1



NORTH EAST ELEVATION AS PROPOSED

SCALE 1:100 @ A1



NORTH WEST ELEVATION AS PROPOSED

SCALE 1:100 @ A1



SOUTH WEST ELEVATION AS PROPOSED

SCALE 1:100 @ A1

DRAWING REFLECTING PROPOSED CHANGES,

WORKS TO INCLUDE:

- NORTH WEST ELEVATION: PITCHED ROOF TO BAY WINDOW IN LIEU AT FLAT ROOF, STONE CLADDING ADDED.
- SOUTH WEST ELEVATION: PATIO DOOR OMITTED, WINDOW AND CHIMNEY ADDED, STONE CLADDING ADDED.
- NORTH EAST ELEVATION: STONE CLADDING ADDED.
- SOUTH EAST ELEVATION: STONE CLADDING ADDED.

RAISED LEVELS AMENDMENT TO ELEVATION.
GARAGE , 49 DINAS BAGLAN ROAD PORT TALBOT, SA12 8DT
PROPOSED PLANS SECTIONS AND ELEVATIONS