



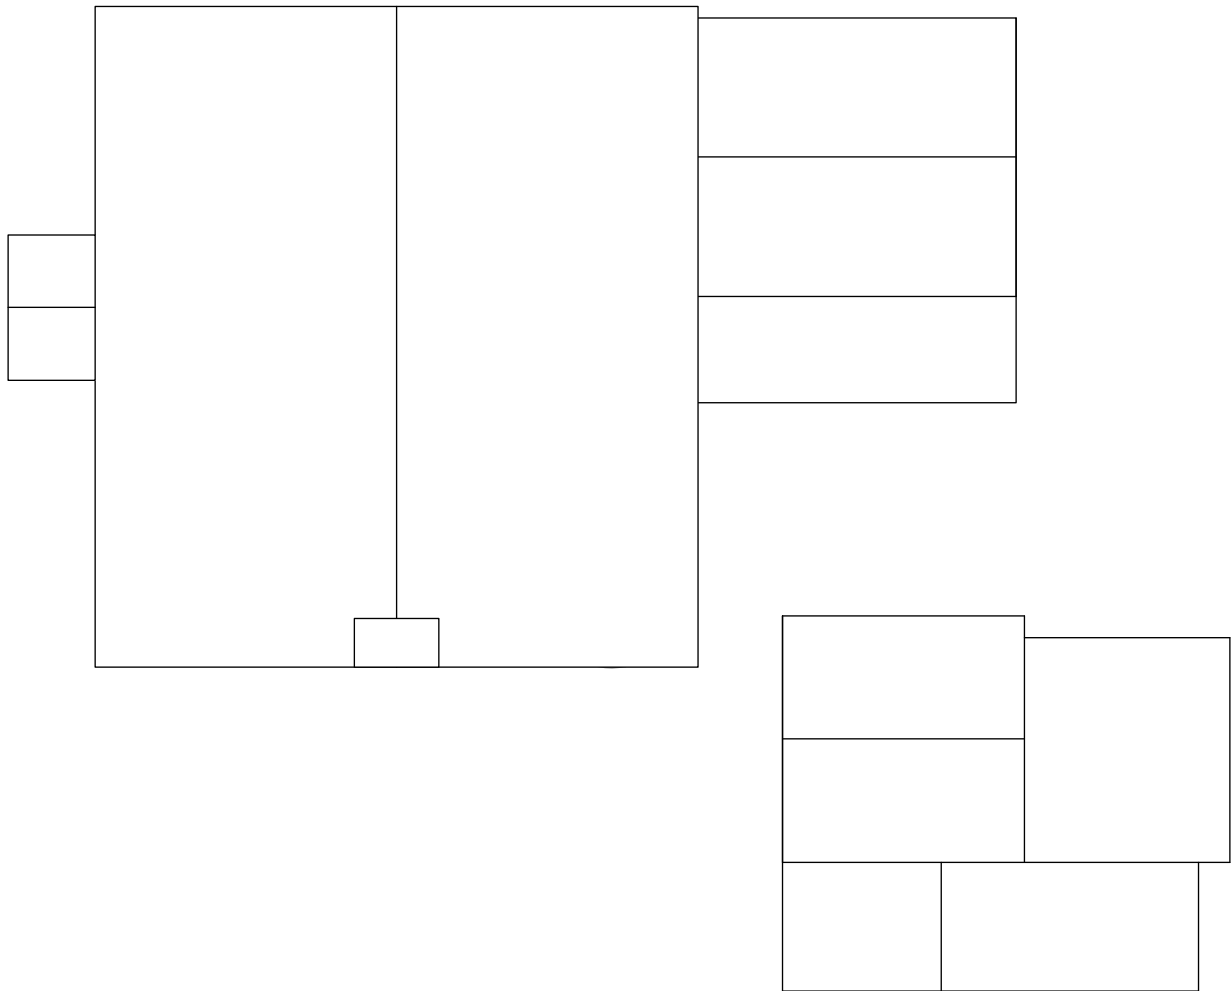


Existing Roof Plan

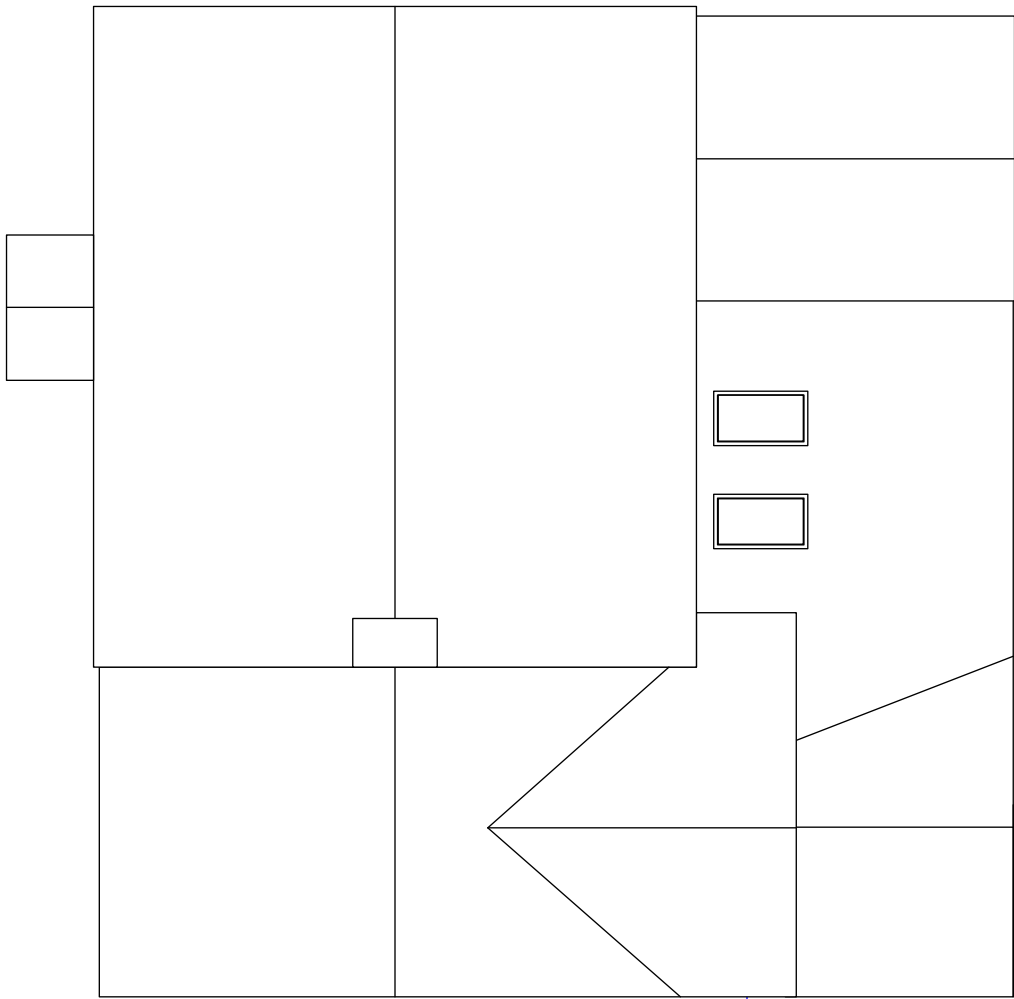

Proposed Roof Plan

Existing and Proposed Roof Plans - scale 1:100

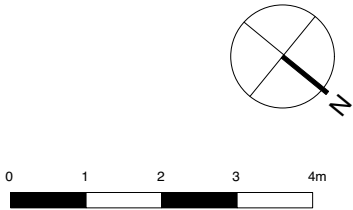

Notes This drawing is copyright of Hoole & Walmsley and may not be reproduced in whole or in part without the written permission of the architect. Do not scale from this drawing. All dimensions in millimetres unless otherwise shown. All dimensions to be checked on site and any discrepancies reported to Hoole and Walmsley for clarification before pricing / work proceeds. Any ambiguities or discrepancies within this drawing or between this drawing and any other information given elsewhere must be reported to Hoole and Walmsley for clarification before pricing / work proceeds. All drawings to be read in conjunction with other Hoole and Walmsley drawings and specification and with relevant Engineer's and Consultant / Specialist / Manufacturers work packages as appropriate. All works carried out in accordance with the latest British Standards and appropriate codes of practice as a minimum. All works carried out must comply with the latest Building Regulations and are to be carried out in compliance with the conditions set out by LPA	Key	Revisions <table><thead><tr><th>Rev</th><th>Description</th><th>Date</th></tr></thead><tbody><tr><td colspan="3">A -</td></tr></tbody></table>	Rev	Description	Date	A -			STAGE: Planning PROJECT NAME: Nantfyedw House, Nantfyedw House, Cwmmer CLIENT: Rachel Connick & Lyn Howells Drawing Title: Existing and Proposed Roof Plans Job no: 21056 <table><tr><td>Drawing No</td><td>Revision</td><td>Scale</td><td>Date</td></tr><tr><td>P105</td><td></td><td>1:100@A3</td><td>09.03.2022</td></tr><tr><td>Drawn by</td><td colspan="3">Checked by</td></tr><tr><td>KH</td><td colspan="3"></td></tr></table>	Drawing No	Revision	Scale	Date	P105		1:100@A3	09.03.2022	Drawn by	Checked by			KH				hoole & walmsley ARCHITECTS HOOLE STUDIO LTD. 17 Baker St., Abergavenny, Monmouthshire NP7 5BB Tel: 01873 812509/ 07894987953 Email: karen@hoolestudio.com
Rev	Description	Date																								
A -																										
Drawing No	Revision	Scale	Date																							
P105		1:100@A3	09.03.2022																							
Drawn by	Checked by																									
KH																										