


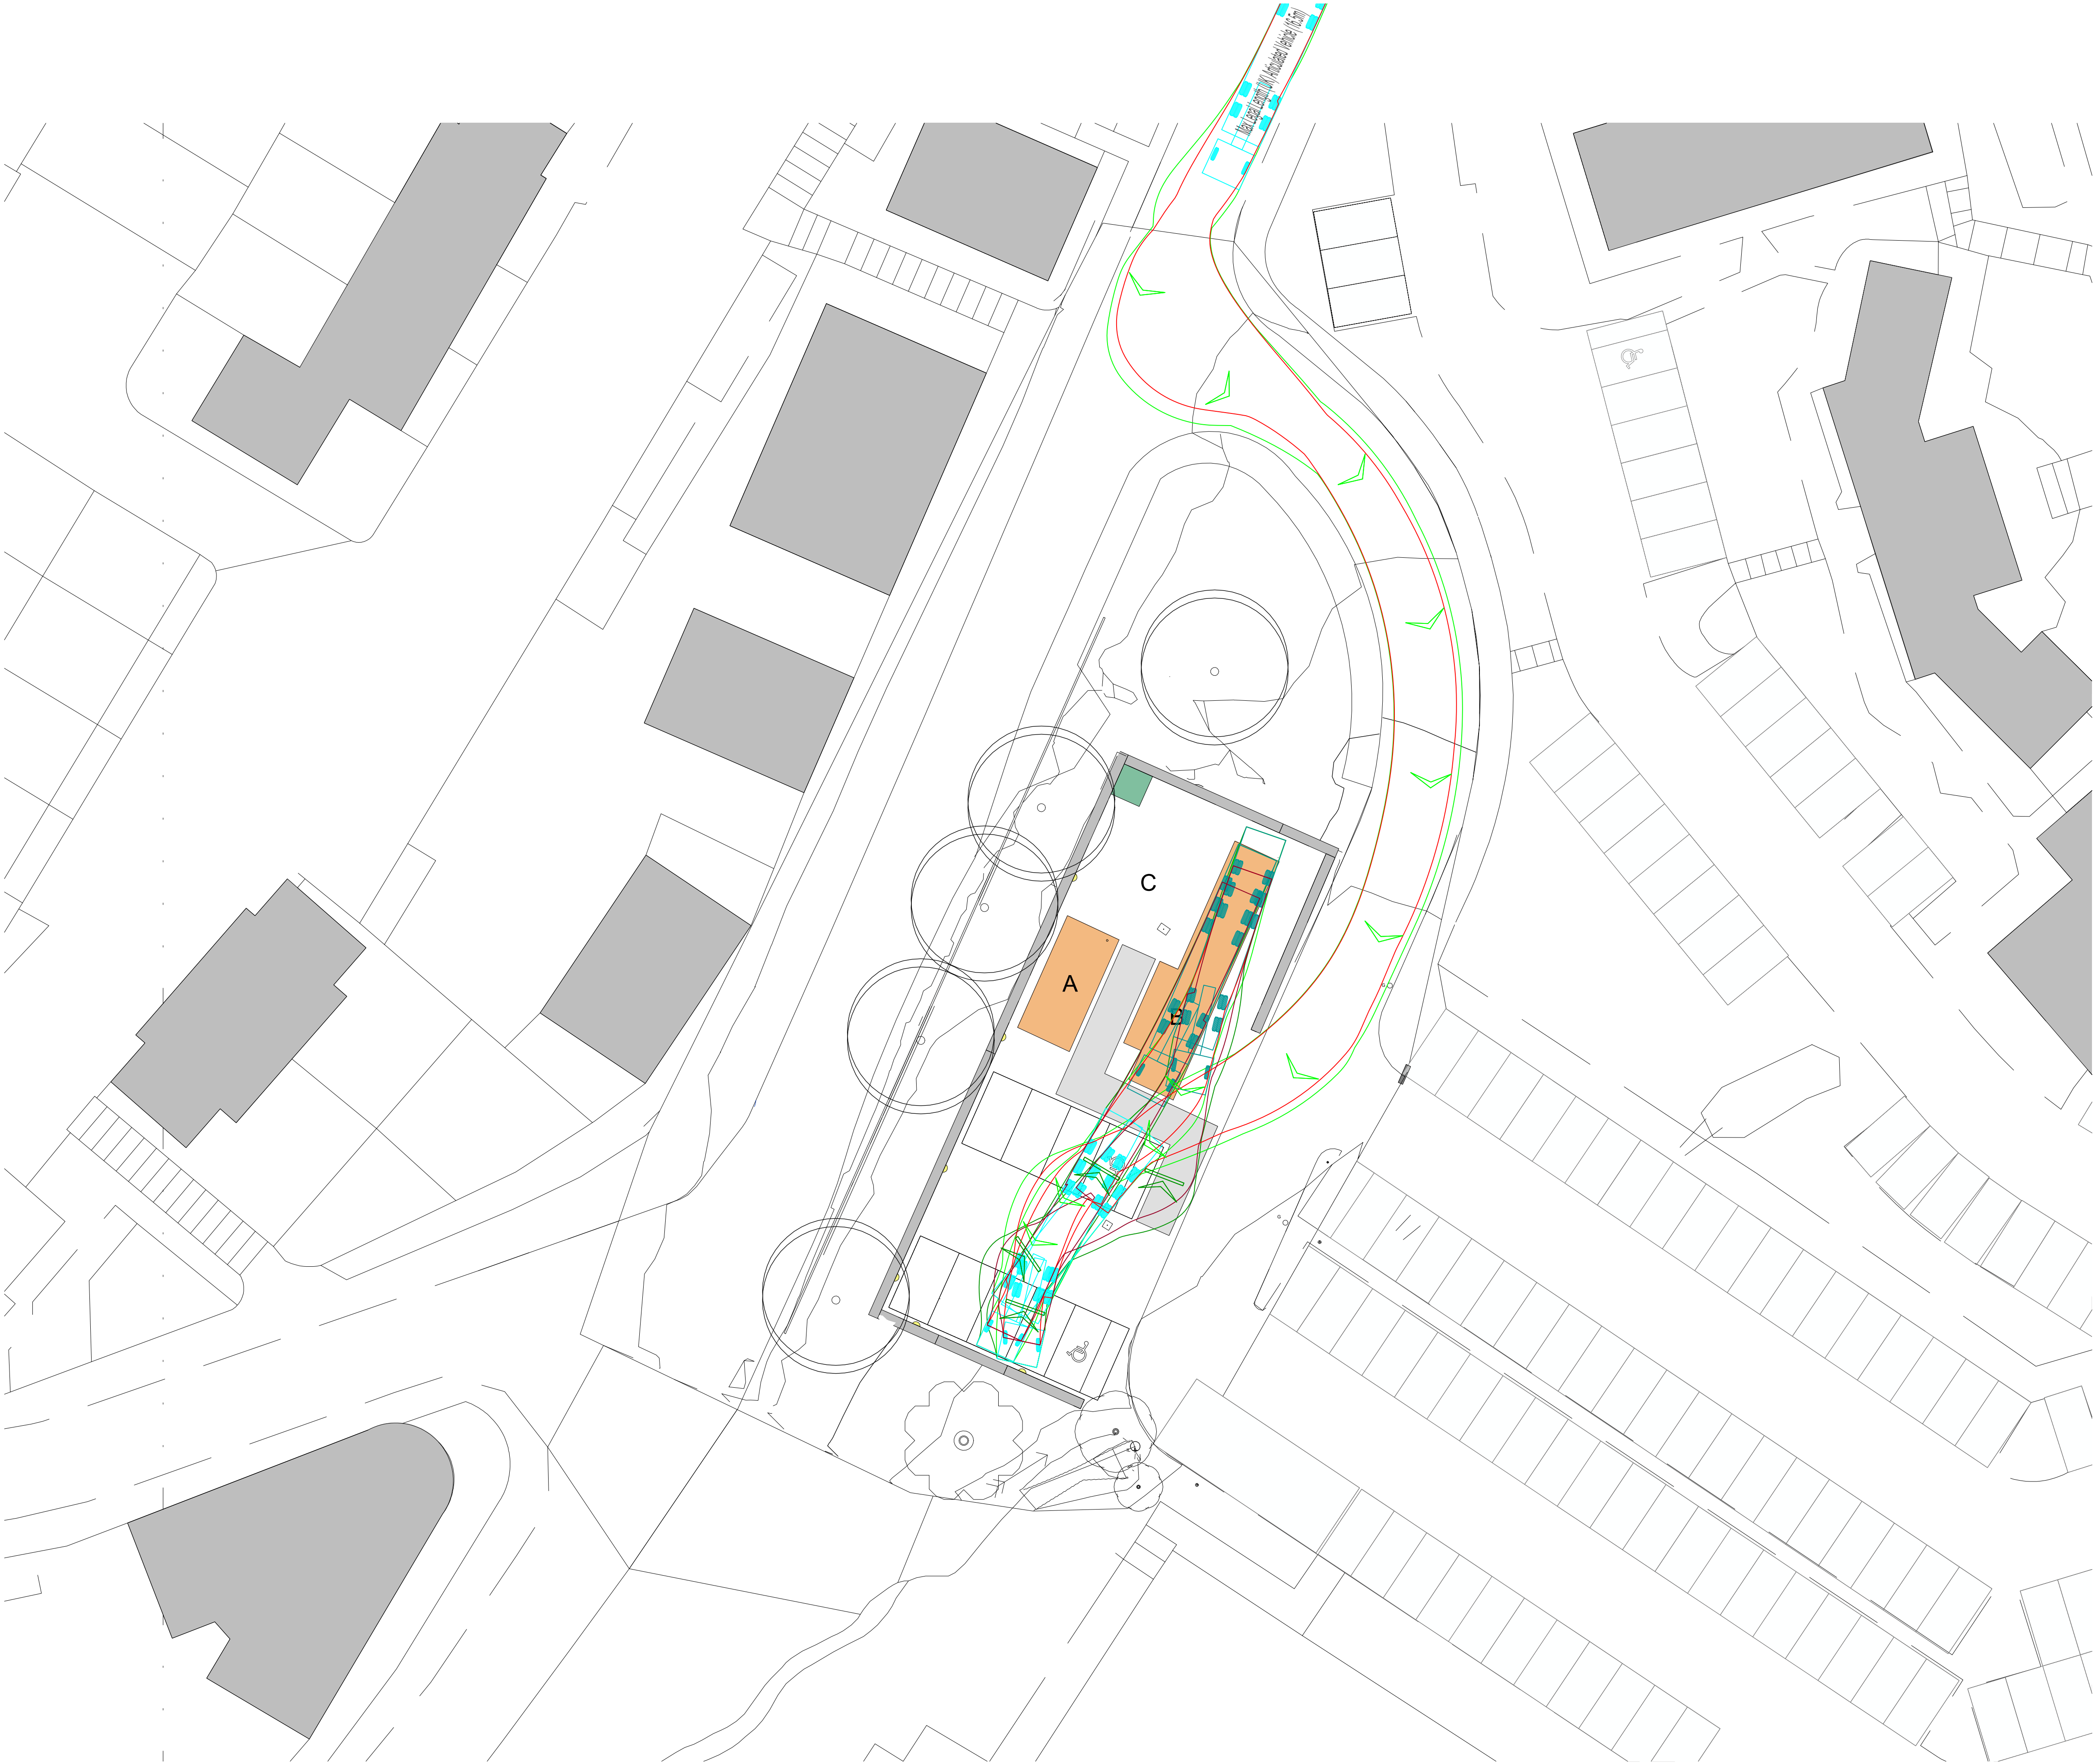


NOTES

SAFETY, HEALTH AND ENVIRONMENTAL INFORMATION

ALL WORK TO BE CARRIED OUT IN ACCORDANCE WITH CURRENT CDM REGULATIONS 2015 AND HSG150, IN ADDITION TO THE HAZARDS/RISKS NORMALLY ASSOCIATED WITH THE TYPES OF WORK DETAILED ON THIS DRAWING, PLEASE NOTE THE FOLLOWING:

- NOTES
- ALL DIMENSIONS ARE IN METRES. ALL LEVELS ARE IN METRES.
 - DO NOTE SCALE FROM THIS DRAWING, USE FIGURED DIMENSIONS ONLY.
- KEY
- CHASIS EXTENT
 - OVERHANG EXTENT

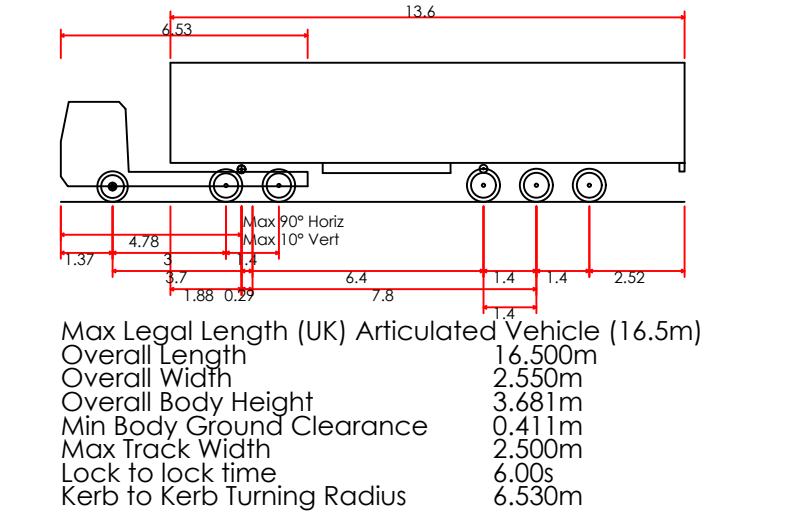

P2	REVISED SITE PLAN	GJ	RE	24.02.22
REV	DESCRIPTION	BY	CHK	DATE

GRAYS

CONSULTING ENGINEERS

5-6 Deryn Court,
Wharfedale Road,
Pentwyn Cardiff CF22 7HA
+44 (0) 2920 733181
www.graysconsulting.co.uk

CLIENT

NPTC

PROJECT TITLE

LLANDARCY ACADEMY OF SPORT
MOBILE MRI

DRAWING TITLE

VEHICLE TRACKING
MAX LENGTH ARTICULATED

DRAWN	CHECKED	APPROVED	DATE	SHEET SIZE/SCALE	GRAYS JOB No.
GJ	RE	RM	19.01.2022	1:200@A1	9963

SUITABILITY	S2	REVISION	P2
DRAWING NUMBER			
9963-GRY-01-00-DR-C-SK07			