

LEVEL +25.00

LEVEL +20.00

LEVEL +15.00

PROPOSED SECTION A-A  
NORTH ELEVATION

SCALE 1:200 @ A1


LEVEL +25.00

LEVEL +20.00


LEVEL +15.00

PROPOSED SECTION B-B  
SOUTH ELEVATION

SCALE 1:200 @ A1

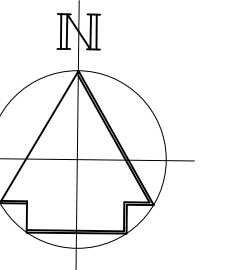

----- SITE AREA - 1210 SQM  
- 0.121 HECTARE

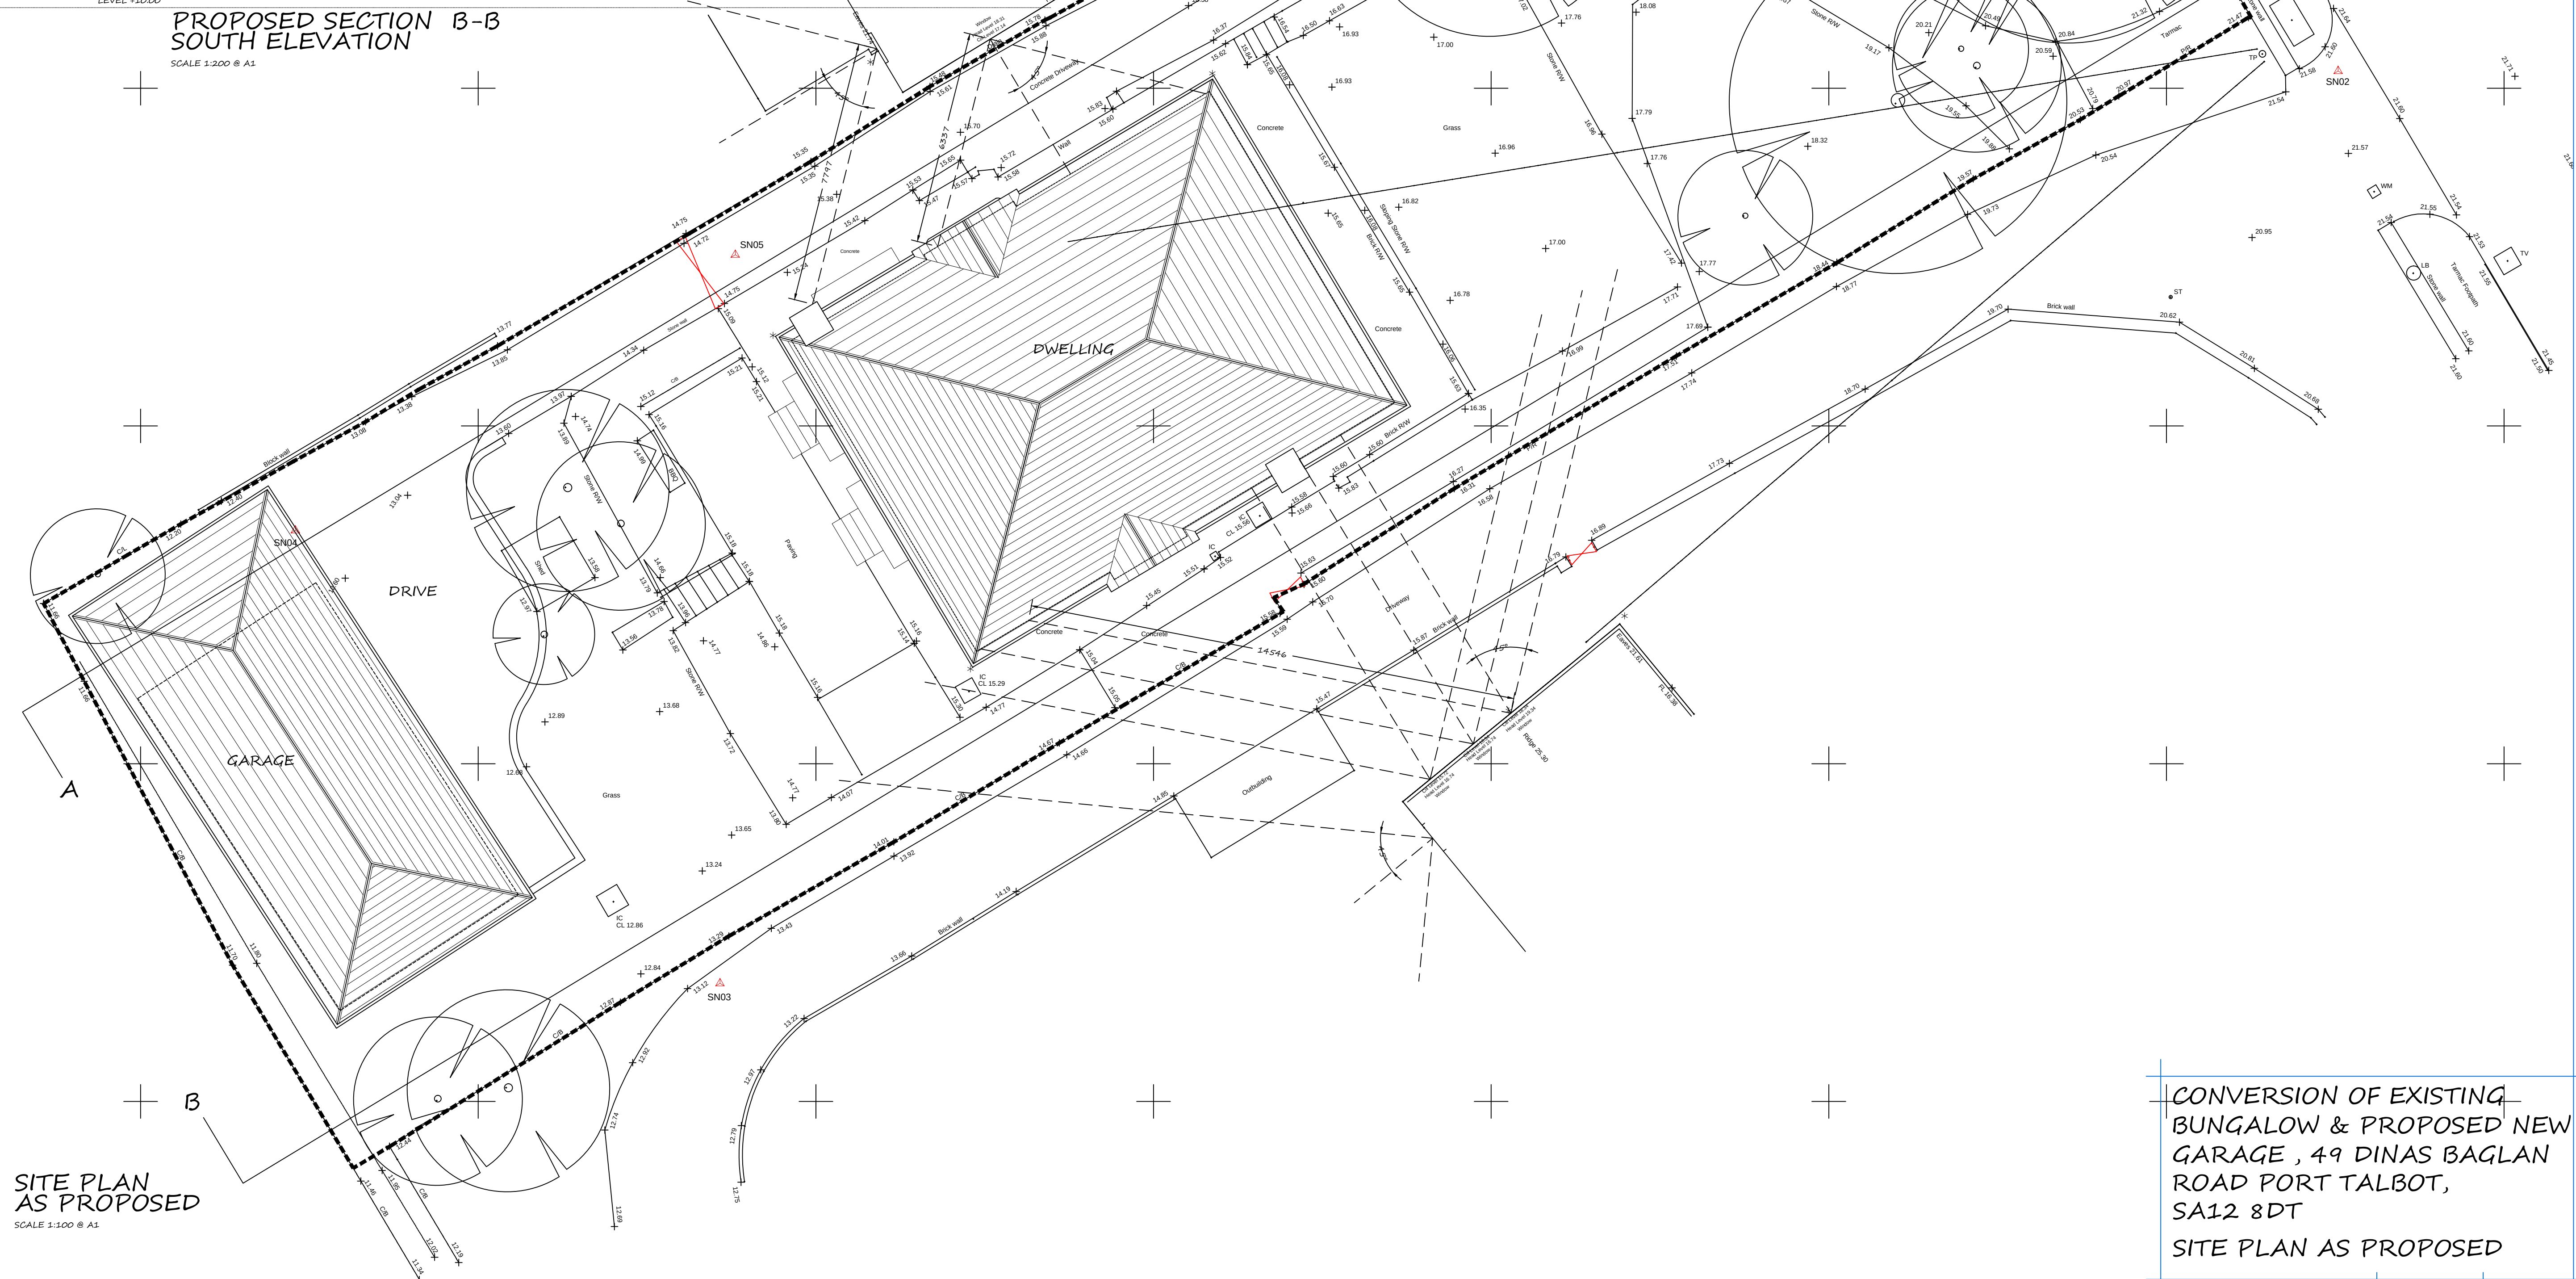

SITE PLAN  
AS PROPOSED  
SCALE 1:100 @ A1

CONVERSION OF EXISTING  
BUNGALOW & PROPOSED NEW  
GARAGE , 49 DINAS BAGLAN  
ROAD PORT TALBOT,  
SA12 8DT  
SITE PLAN AS PROPOSED

APPLICANT: MR S PEARCE DWG: A02 D A1 SHEET