



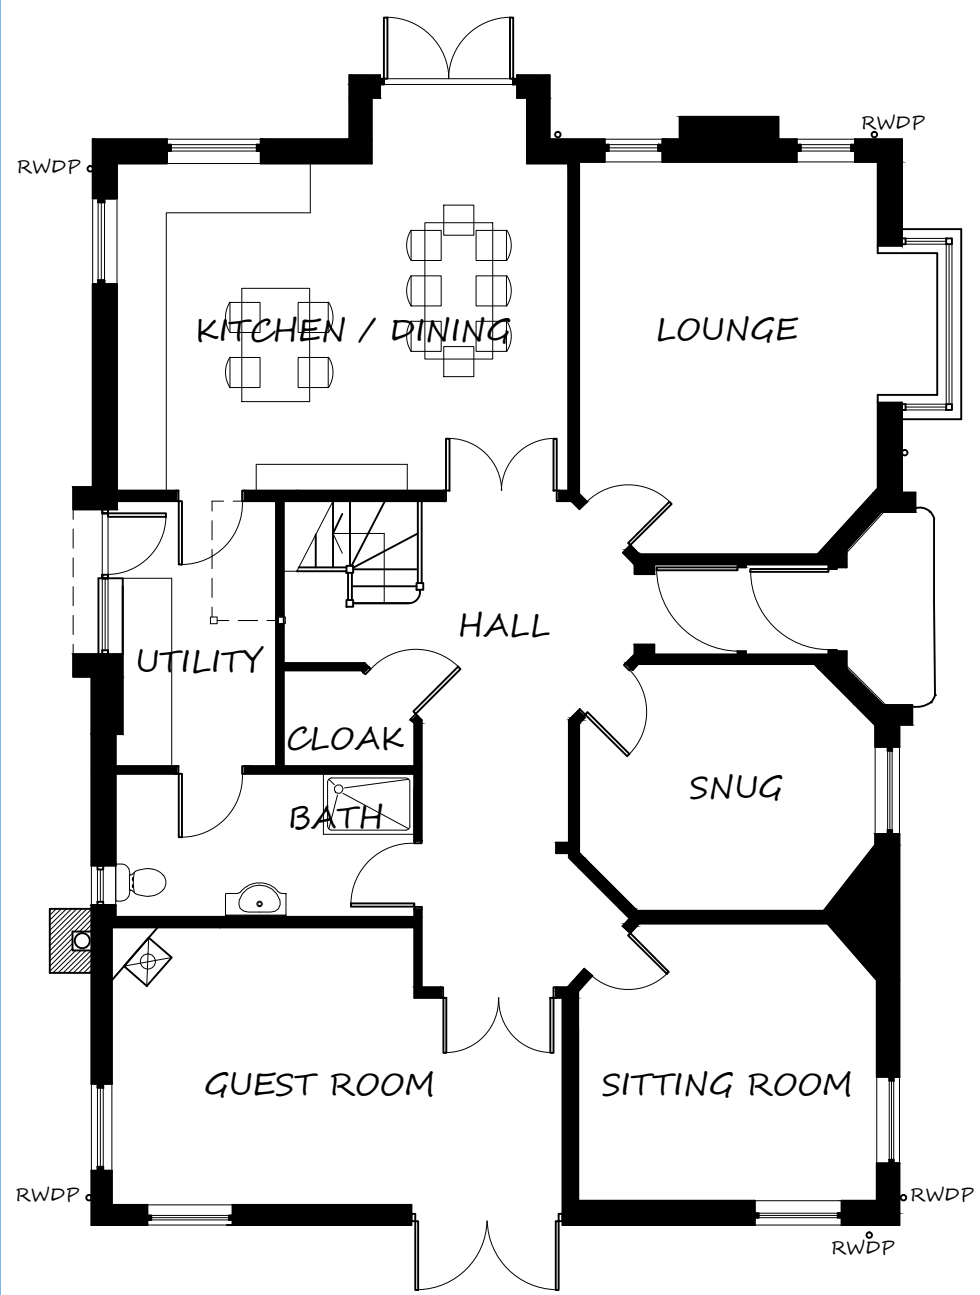


GROUND FLOOR PLAN
AS PROPOSED

SCALE 1:100 @ A1

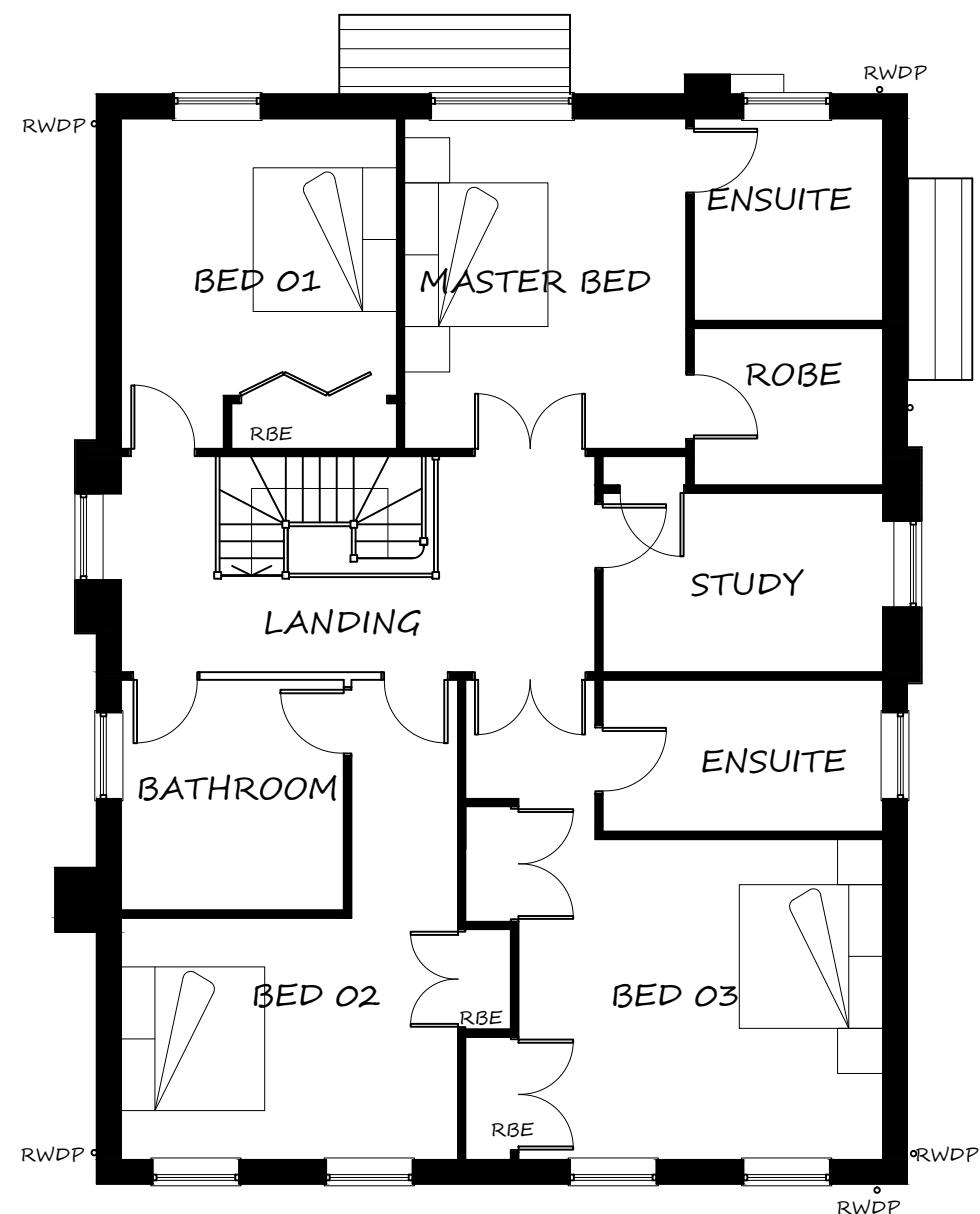


FIRST FLOOR PLAN
AS PROPOSED

SCALE 1:100 @ A1

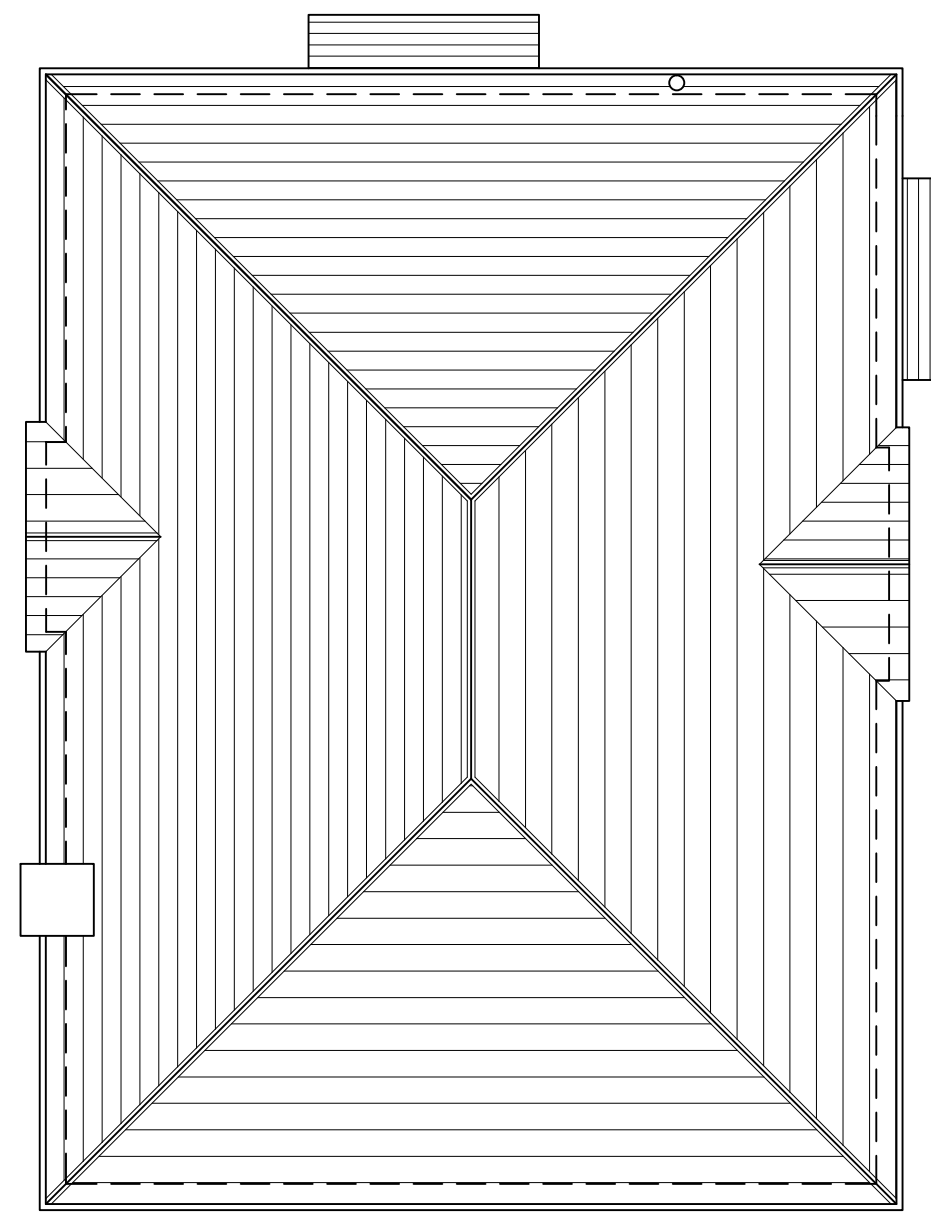

ROOF PLAN
AS PROPOSED

SCALE 1:100 @ A1

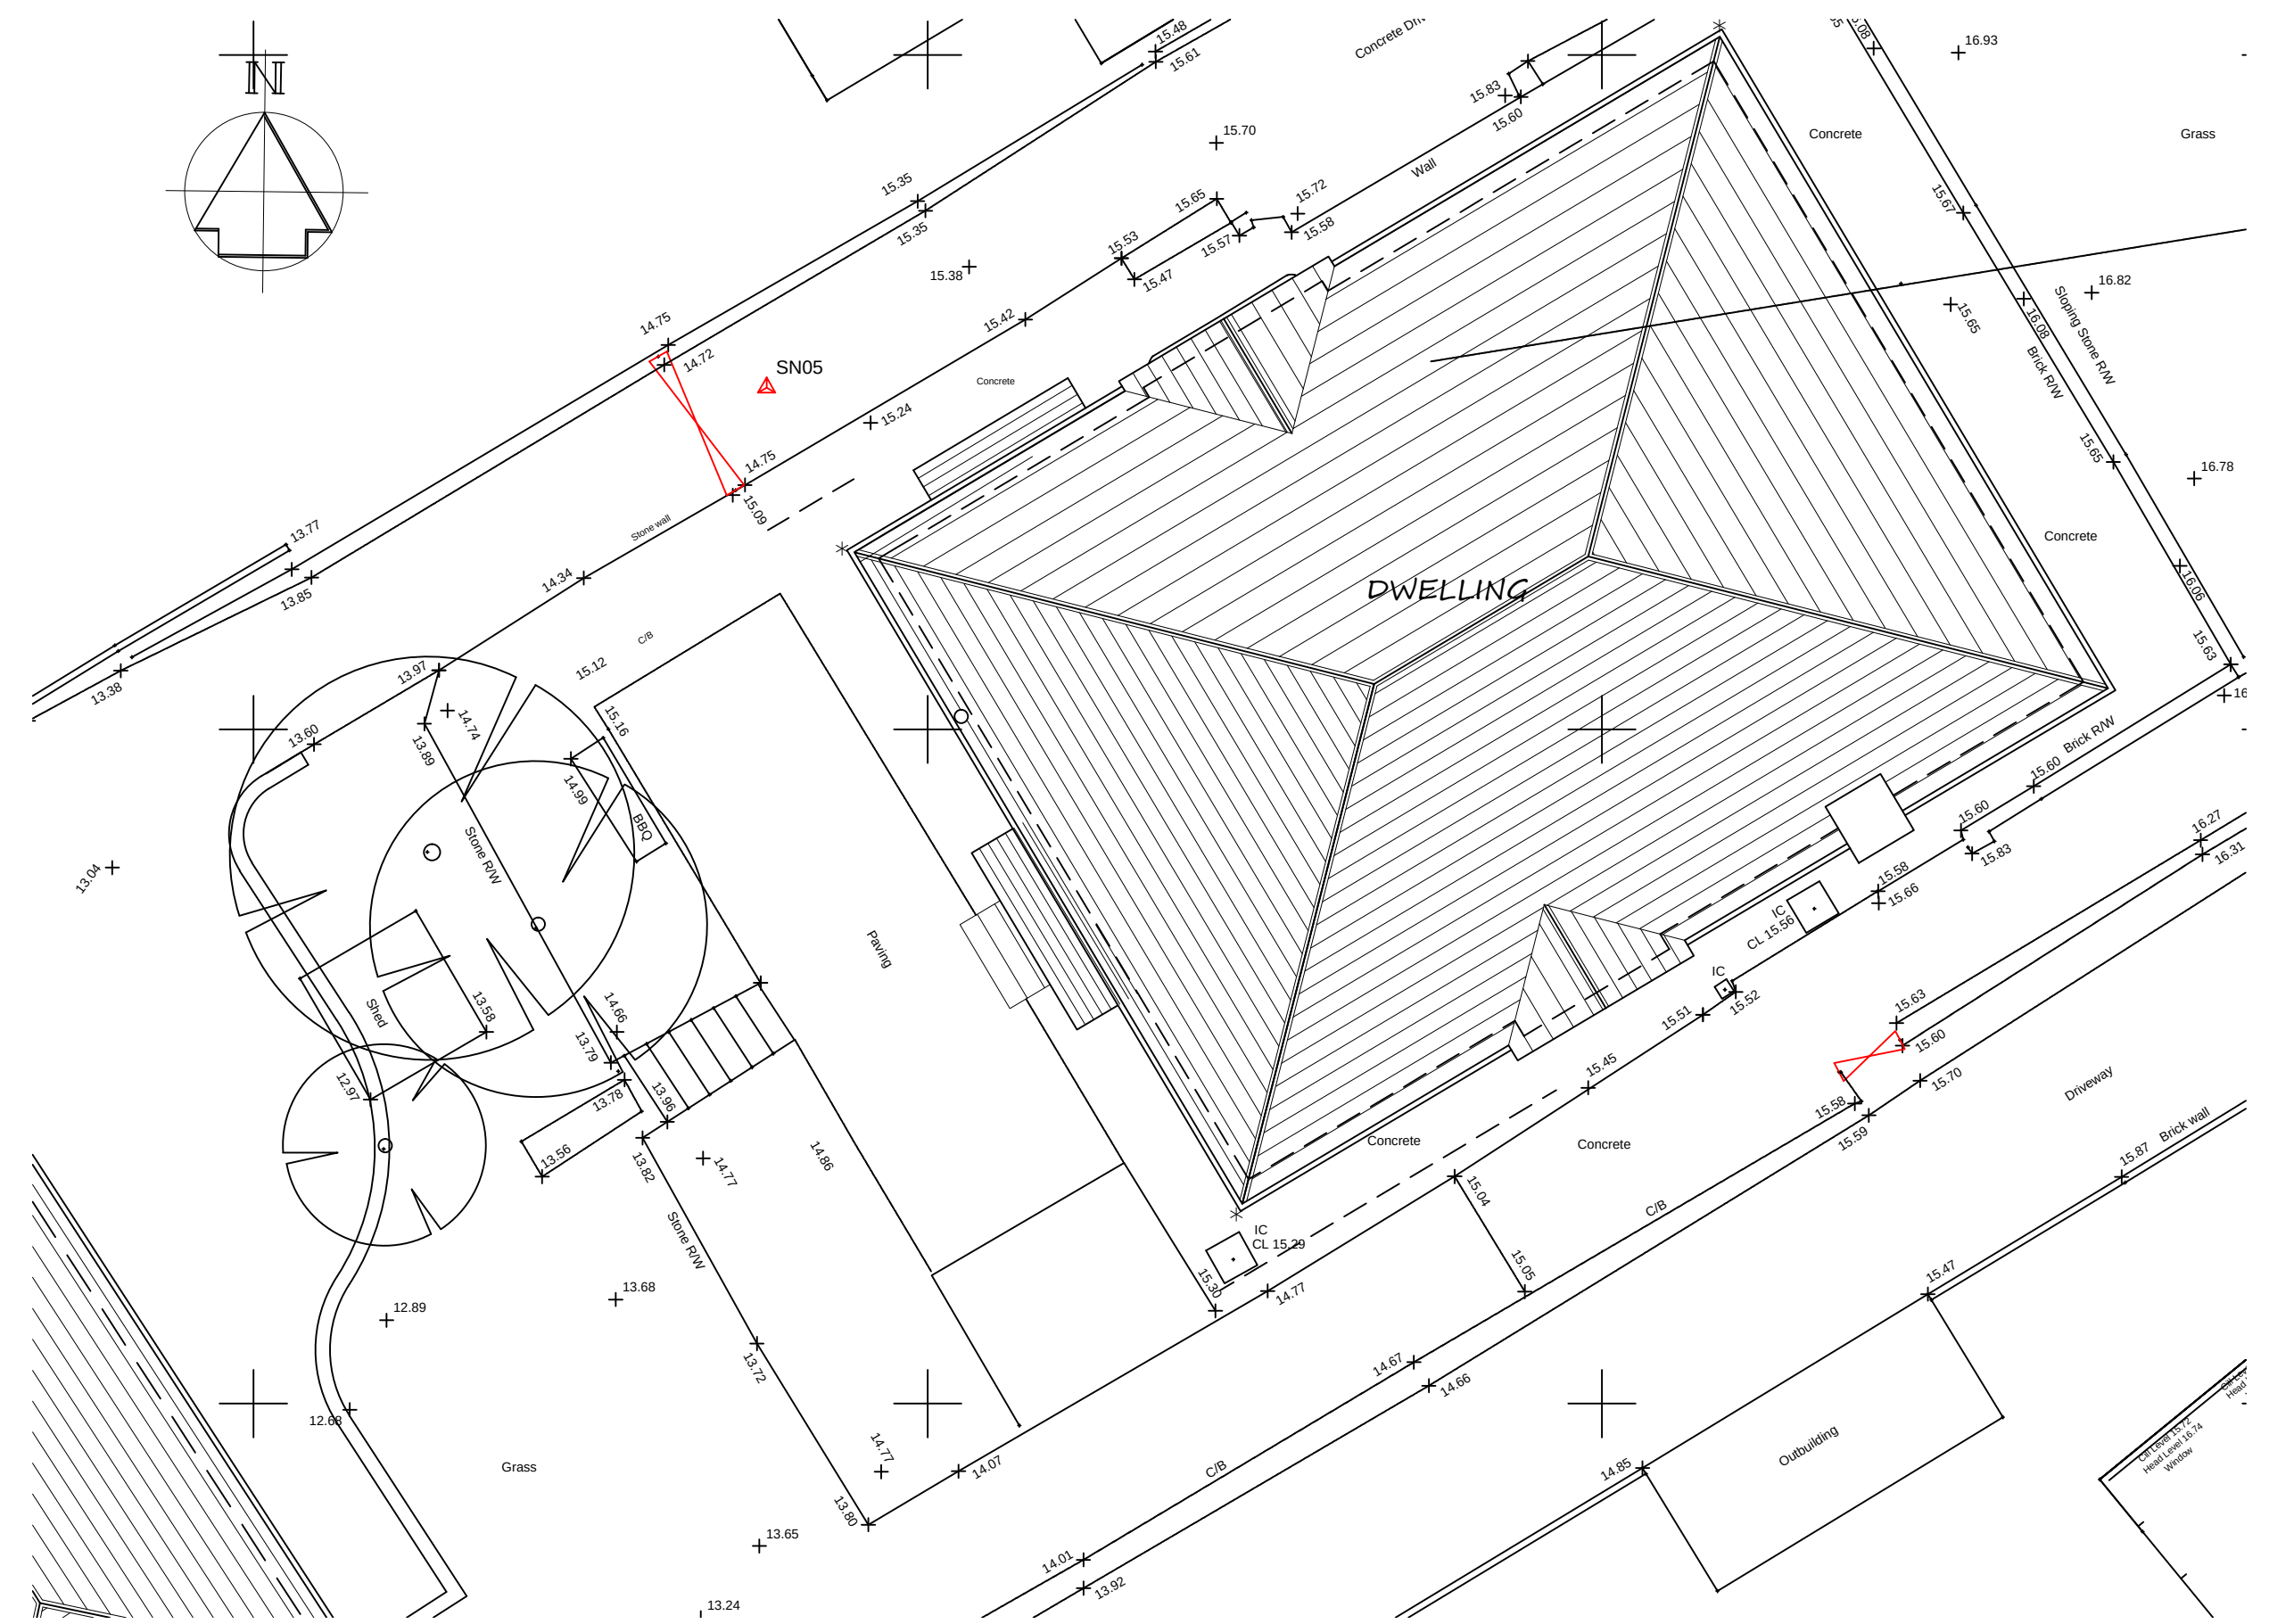

PROPOSED SITE PLAN
AS PROPOSED

SCALE 1:100 @ A1




SOUTH EAST ELEVATION
AS PROPOSED

SCALE 1:100 @ A1



NORTH EAST ELEVATION
AS PROPOSED

SCALE 1:100 @ A1

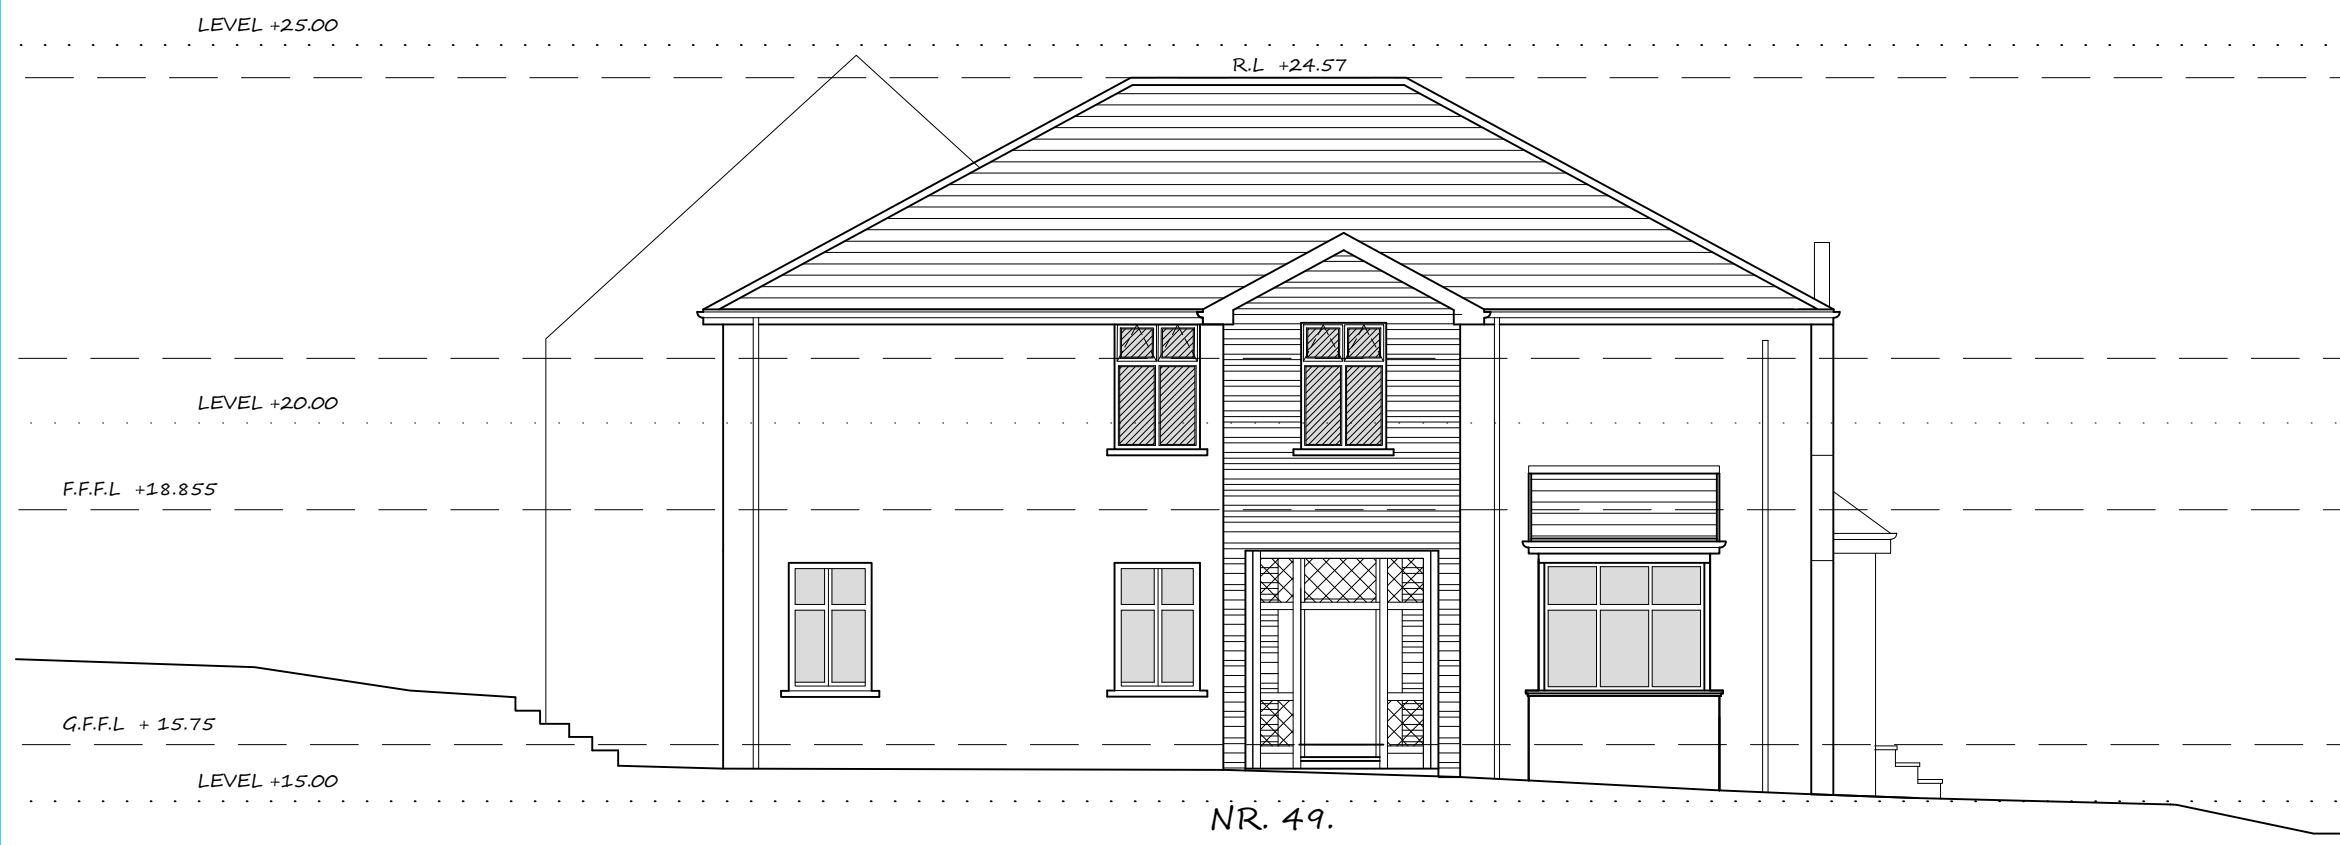

NORTH WEST ELEVATION
AS PROPOSED

SCALE 1:100 @ A1



SOUTH WEST ELEVATION
AS PROPOSED

SCALE 1:100 @ A1

DRAWING REFLECTING PROPOSED CHANGES,

WORKS TO INCLUDE:

- NORTH WEST ELEVATION: PITCHED ROOF TO BAY WINDOW IN LIEU AT FLAT ROOF, STONE CLADDING ADDED.
- SOUTH WEST ELEVATION: PATIO DOOR OMITTED, WINDOW AND CHIMNEY ADDED. STONE CLADDING ADDED.
- NORTH EAST ELEVATION: STONE CLADDING ADDED.
- SOUTH EAST ELEVATION: STONE CLADDING ADDED.

RAISED LEVELS AMENDMENT
TO ELEVATION.
GARAGE , 49 DINAS BAGLAN
ROAD PORT TALBOT,
SA12 8DT
PROPOSED PLANS SECTIONS
AND ELEVATIONS

APPLICANT: MR S PEARCE DWG: A06 A1 SHEET