



Superseded

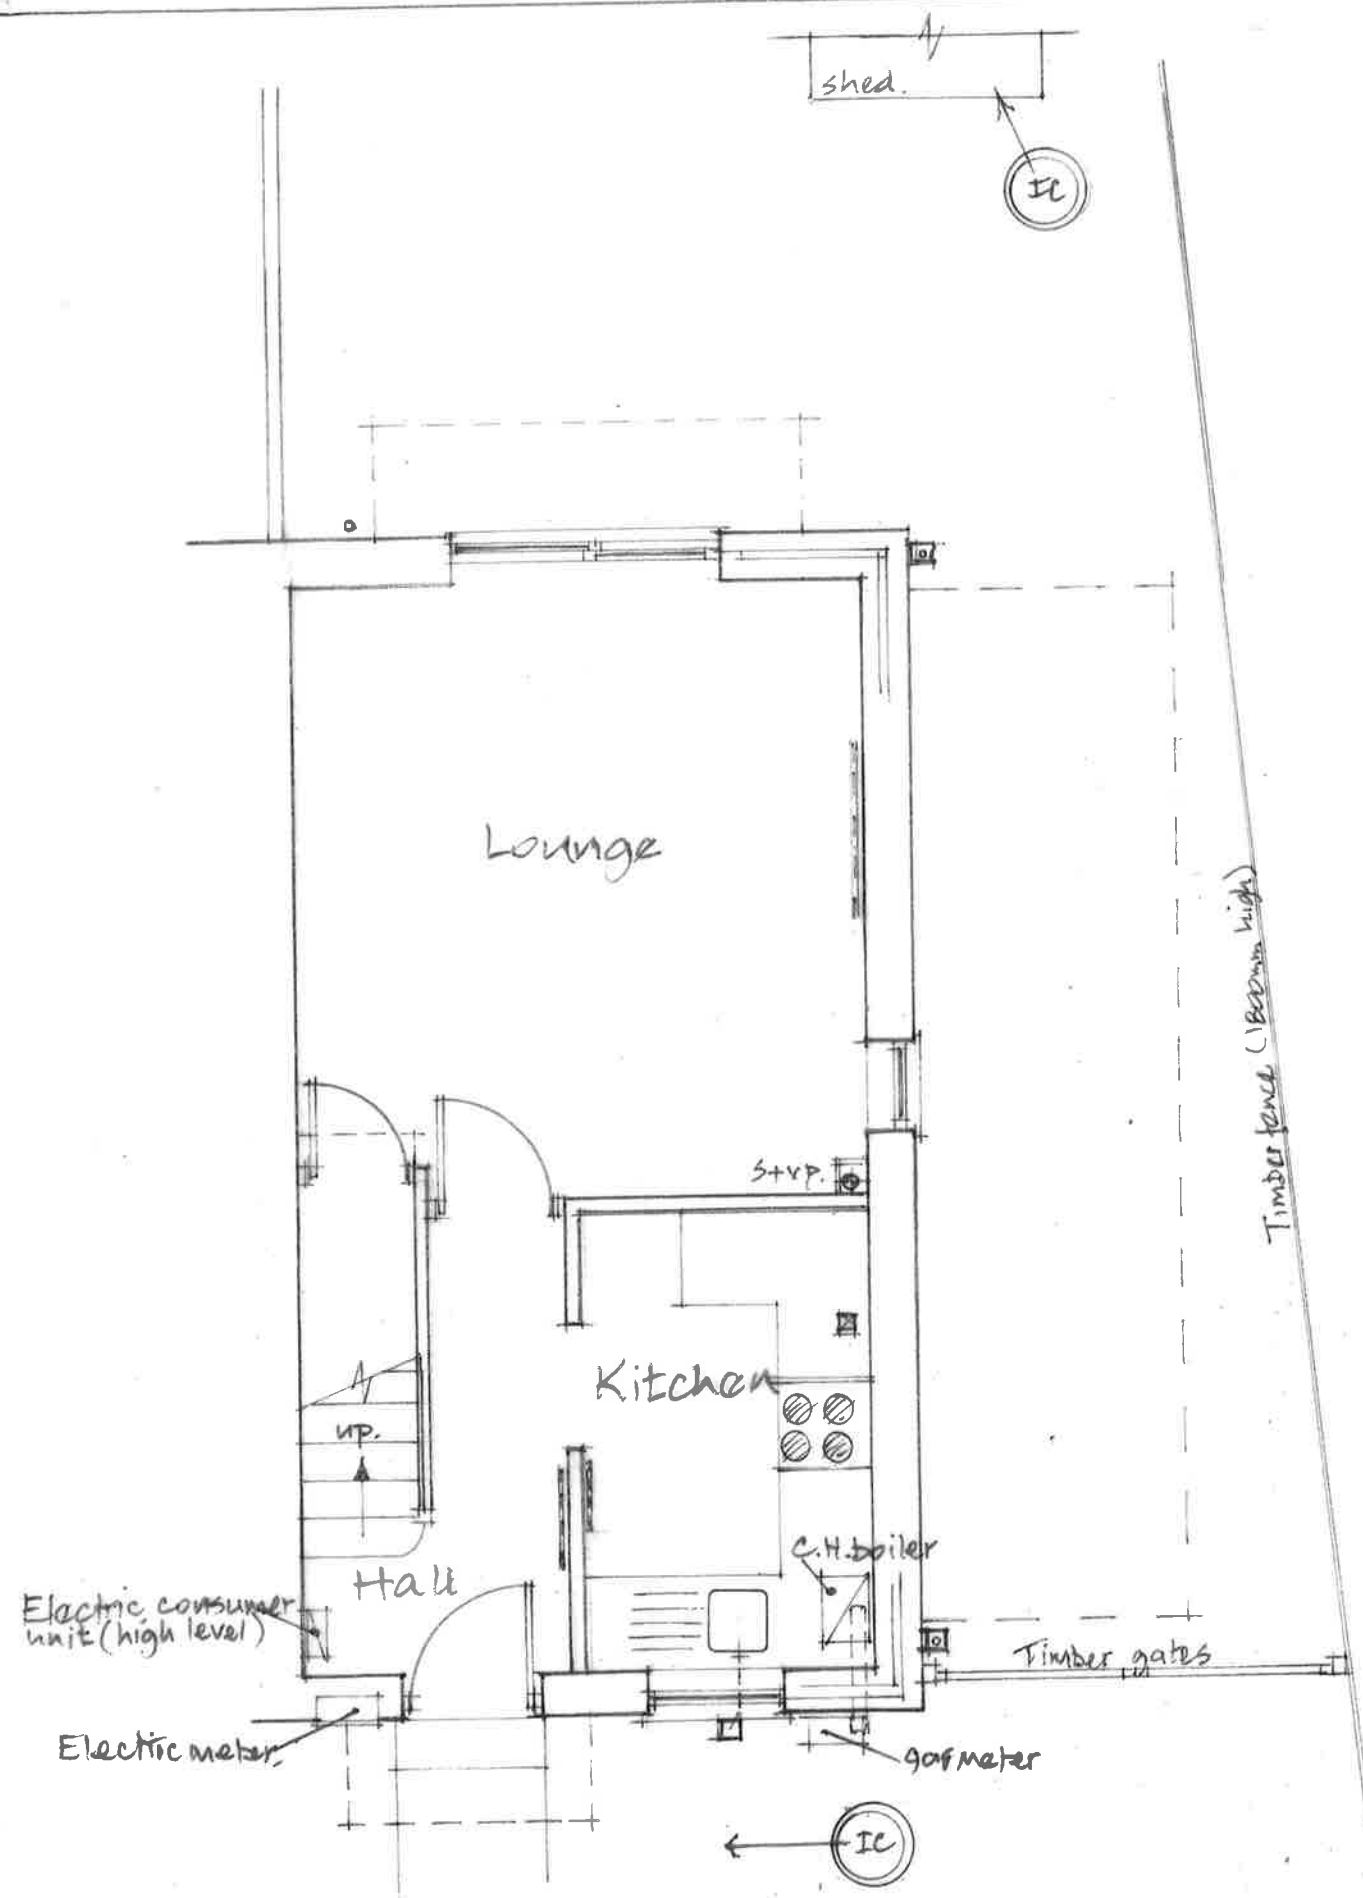

Existing Ground Floor Plan (1:50)

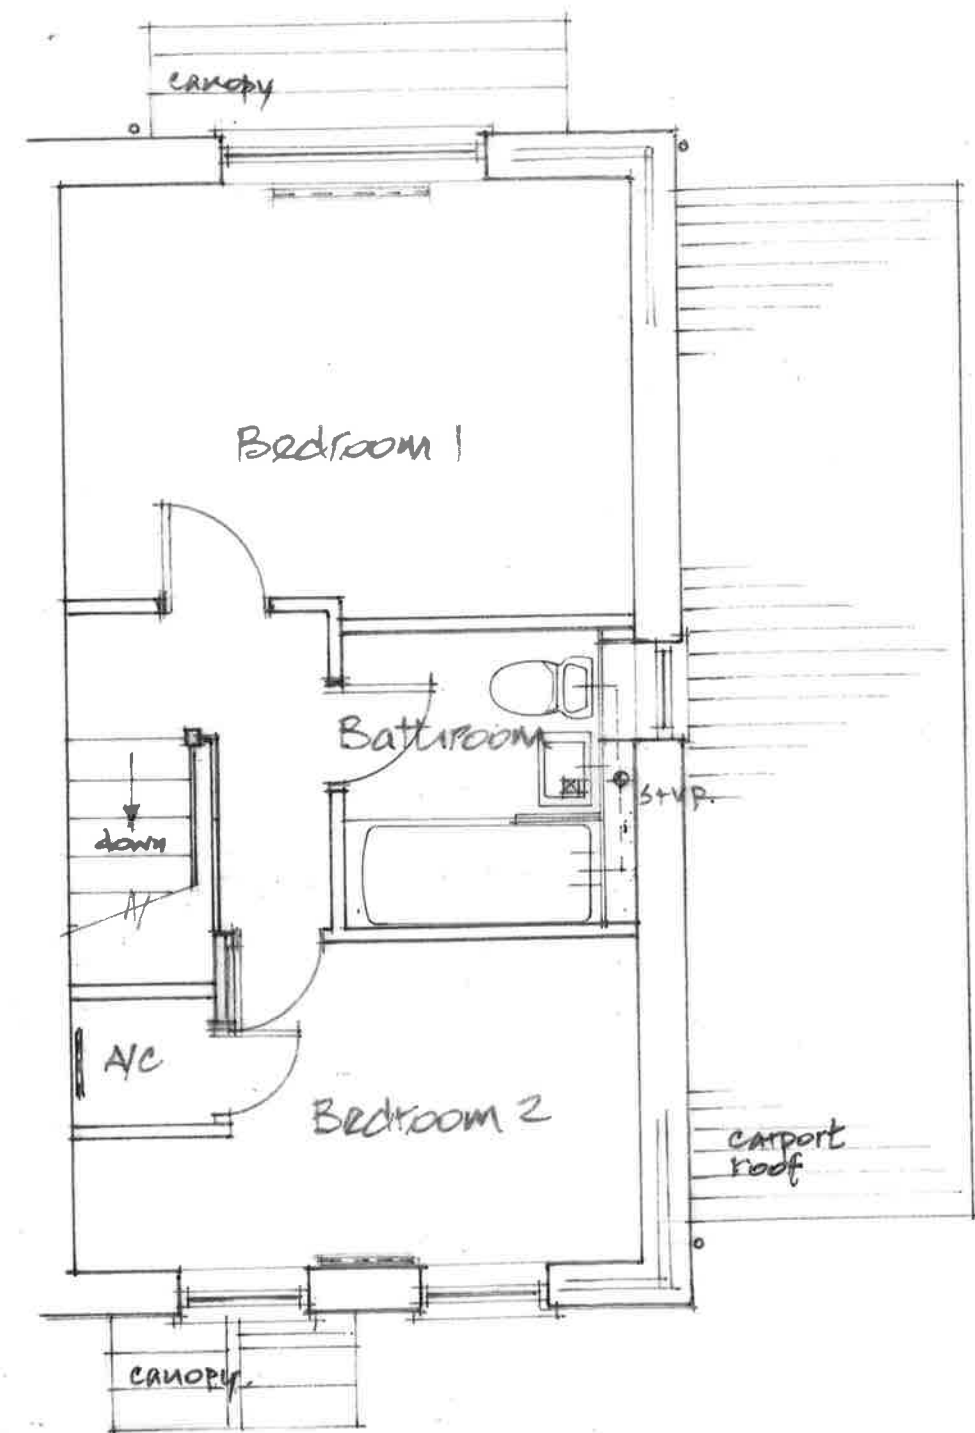

First Floor Plan (1:50)

Drawg No: SS/IM/01

Date: Feb 2022

Scale: 1:50

Proposed Extension at 30 Island Mews,
Port Talbot. SA13 1XW for Miss S. Sims