
 


All Dimensions are to be site checked

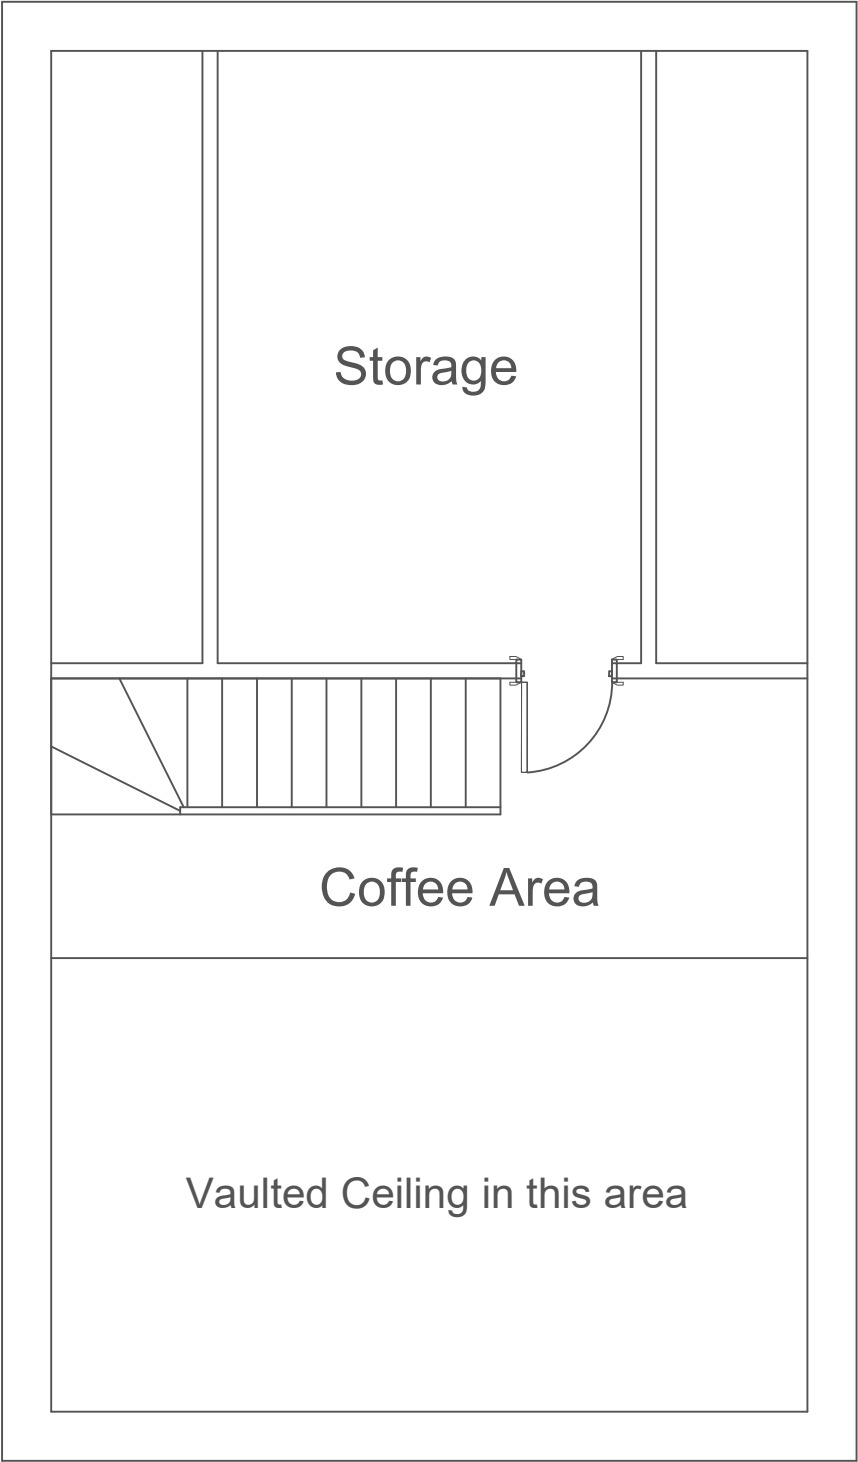

REVISIONS			
CLIENT Mr and Mrs C Griffiths		JOB TITLE Proposed 2 Domestic Dwellings and demolition of an existing Bungalow at 35 Parish Road	DRNG. TITLE Proposed Second Floor Plan PLOT 2
DATE: 10 th July 2021	CHECKED:	SCALE: 1:50	A3
DRNG. NO. JD012		REV.	