


Superseded

All Dimensions are to
be site checked

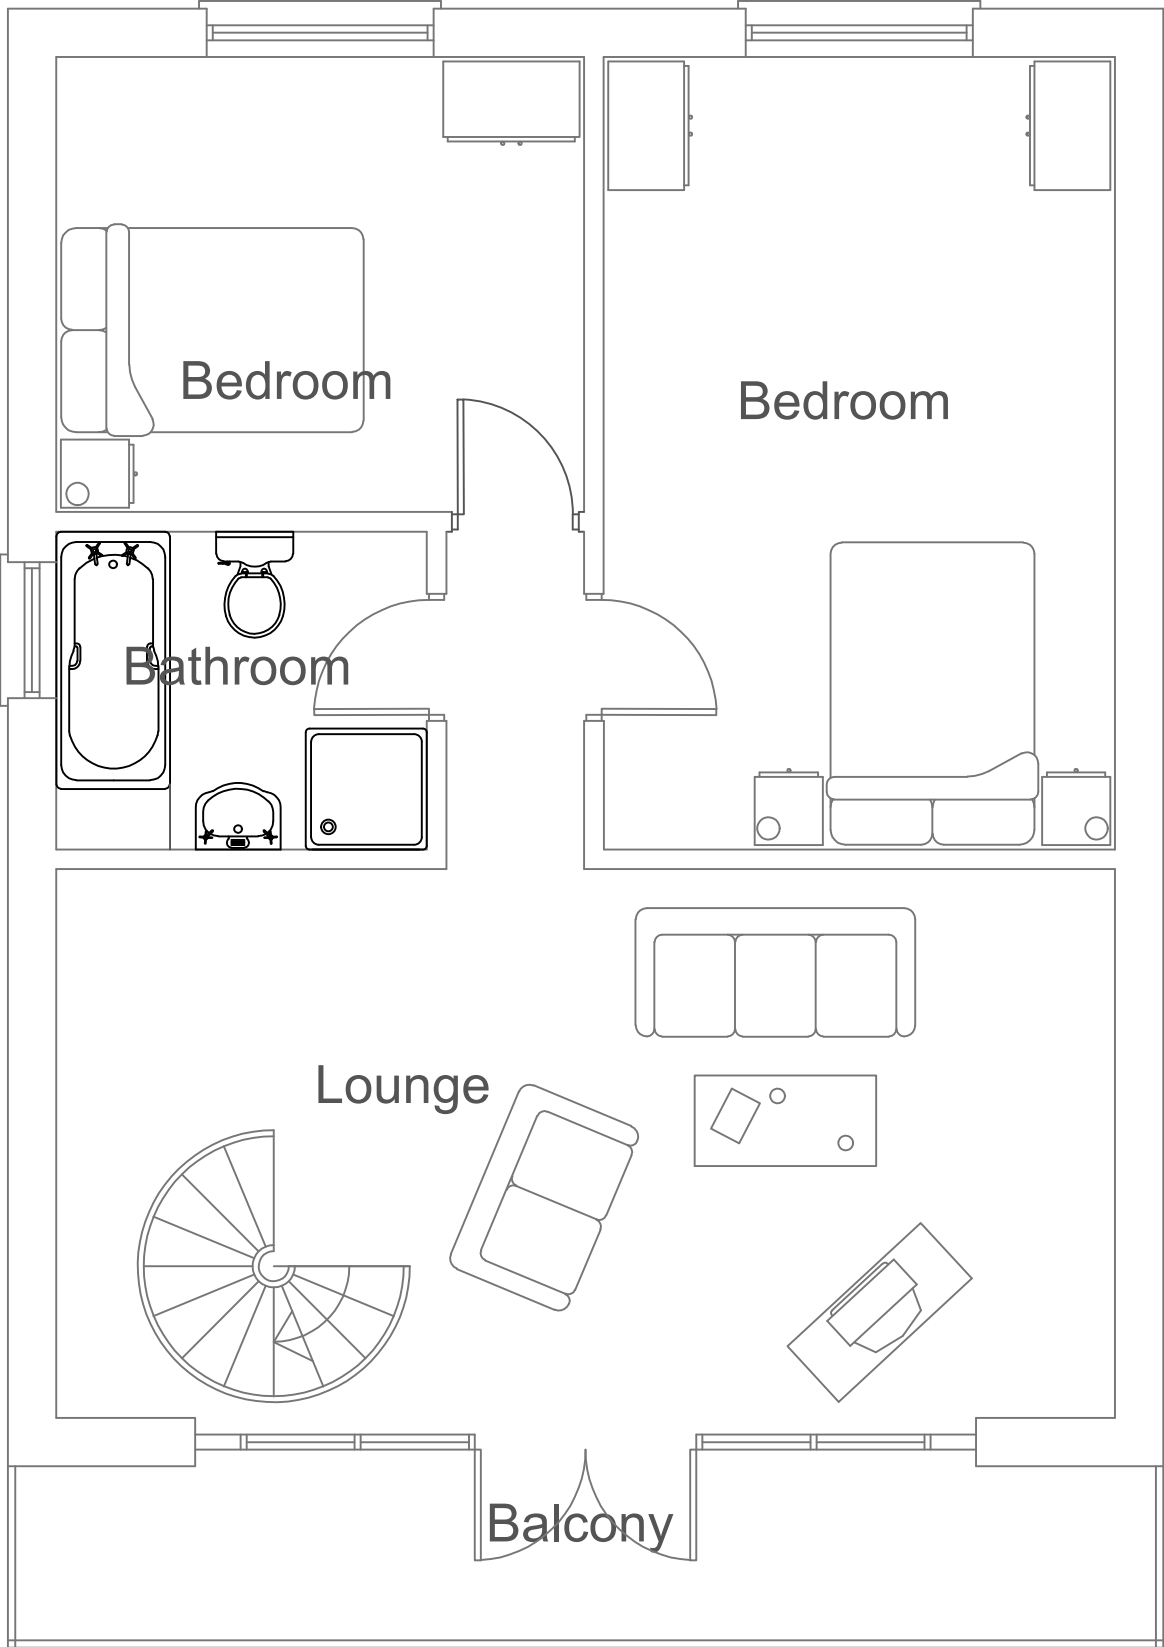

REVISIONS			

CLIENT Mr and Mrs C Griffiths		JOB TITLE Proposed 2 Domestic Dwellings and demolition of an existing Bungalow at 35 Parish Road	
----------------------------------	--	---	--

DRNG. TITLE Proposed First Floor Plan PLOT 1	
--	--

DATE: 10 th July 2021	CHECKED:	SCALE: 1:50	A3	DRNG. NO. JD004	REV. A
-------------------------------------	----------	----------------	----	--------------------	-----------