


All Dimensions are to
be site checked

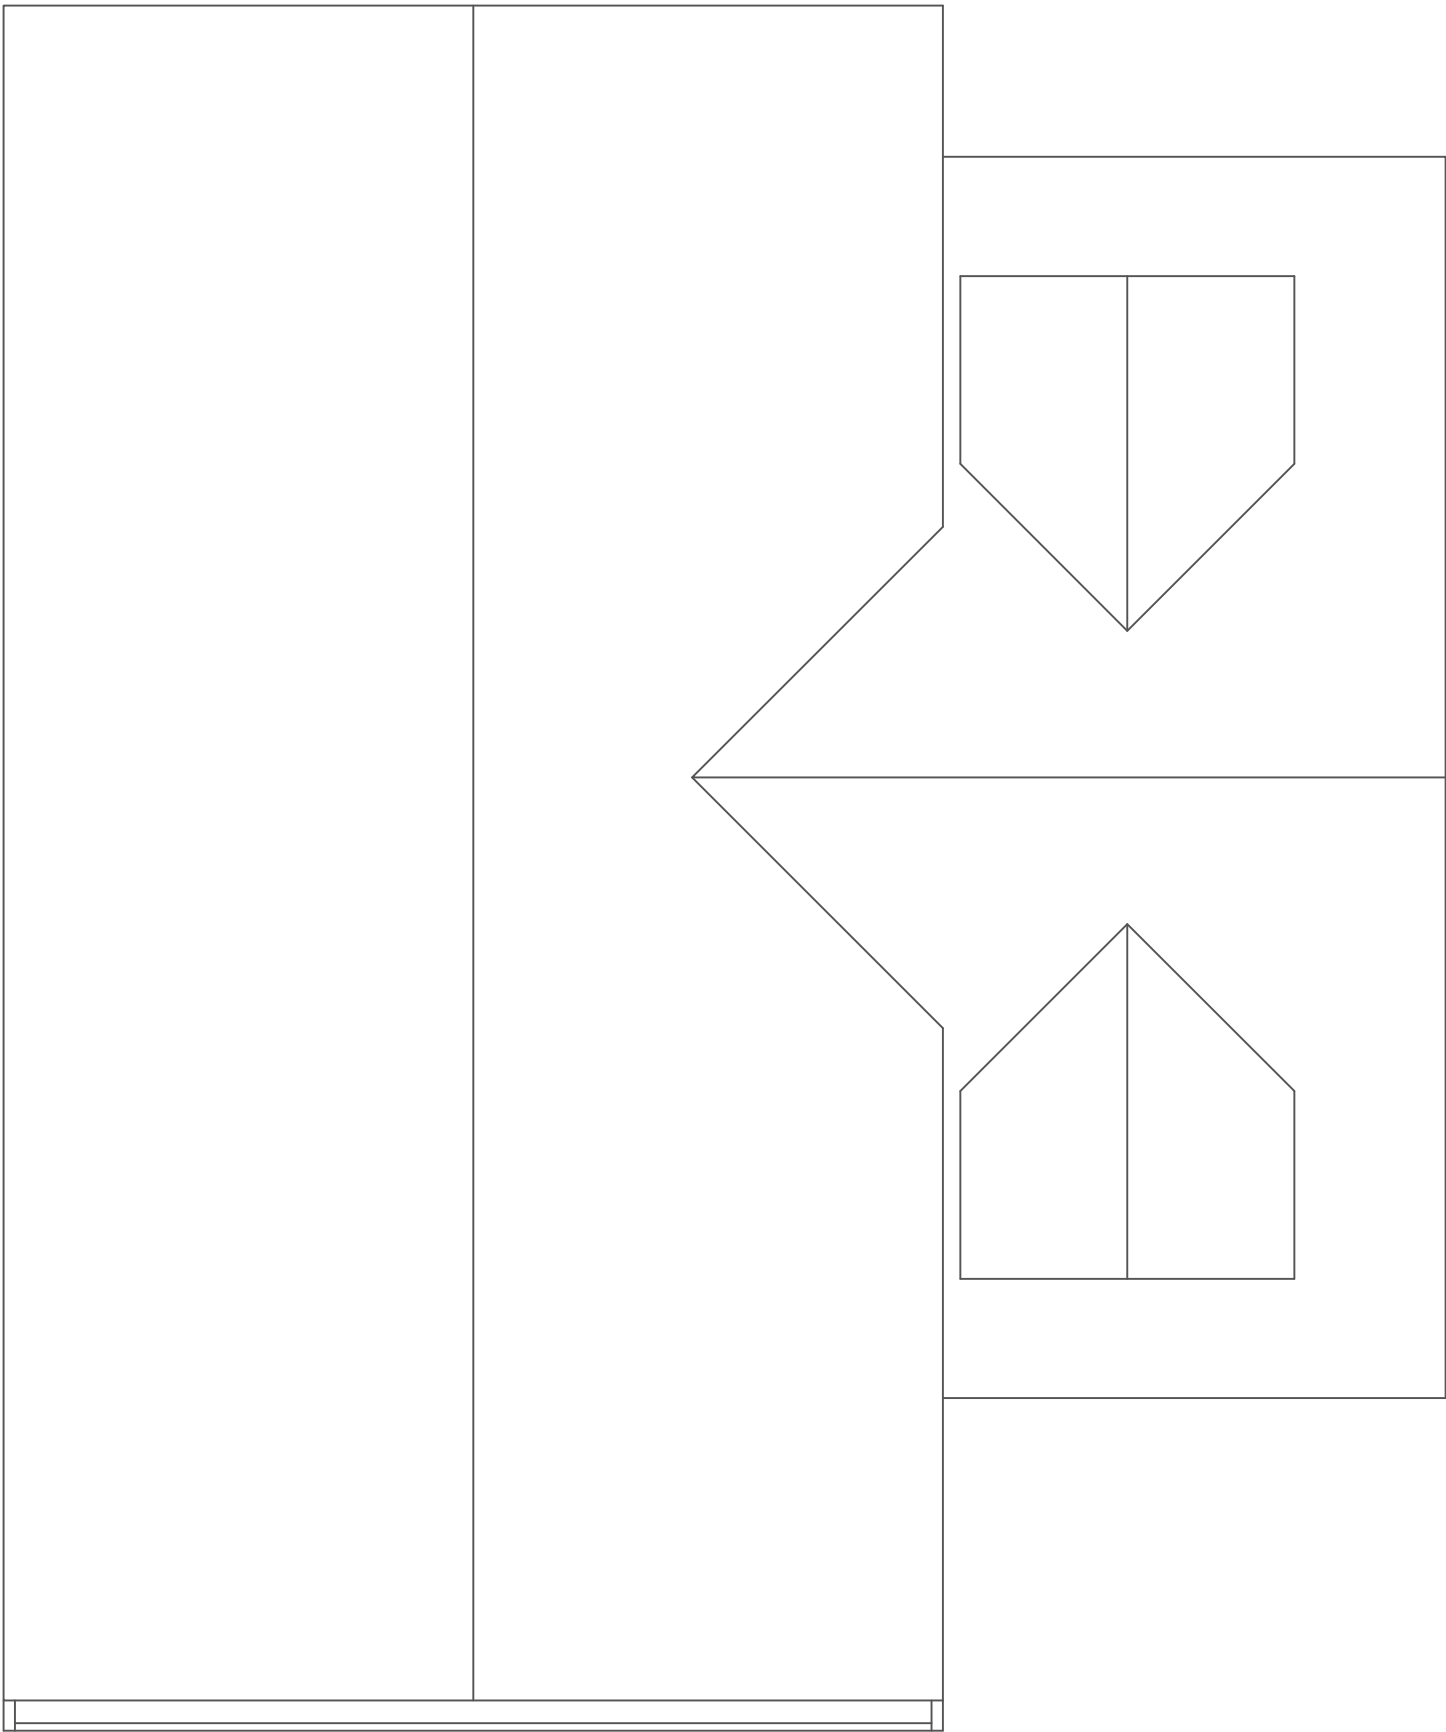

REVISIONS			

CLIENT Mr and Mrs C Griffiths		JOB TITLE Proposed 2 Domestic Dwellings and demolition of an existing Bungalow at 35 Parish Road		DRNG. TITLE Proposed Roof Plan PLOT 2	
DATE: 10 th July 2021	CHECKED:	SCALE: 1:50	A3	DRNG. NO. JD015	REV.