




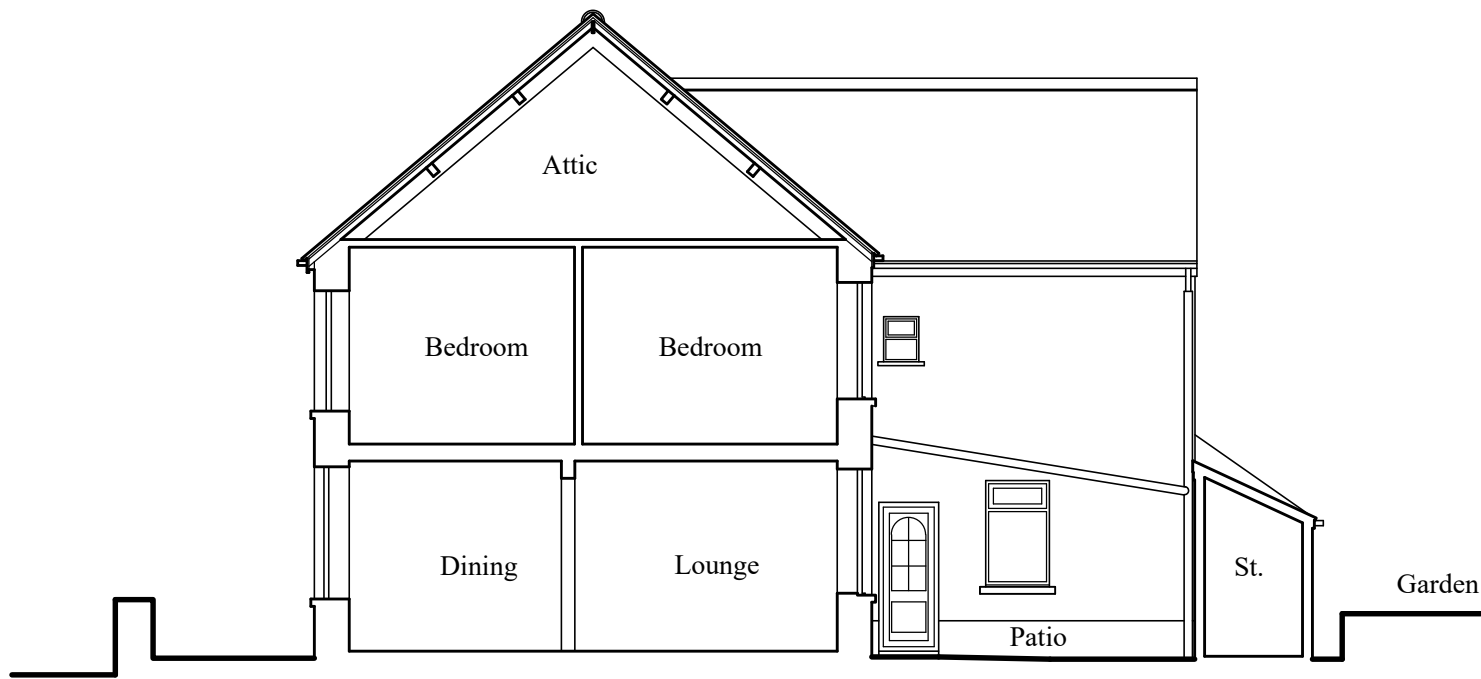


Section A

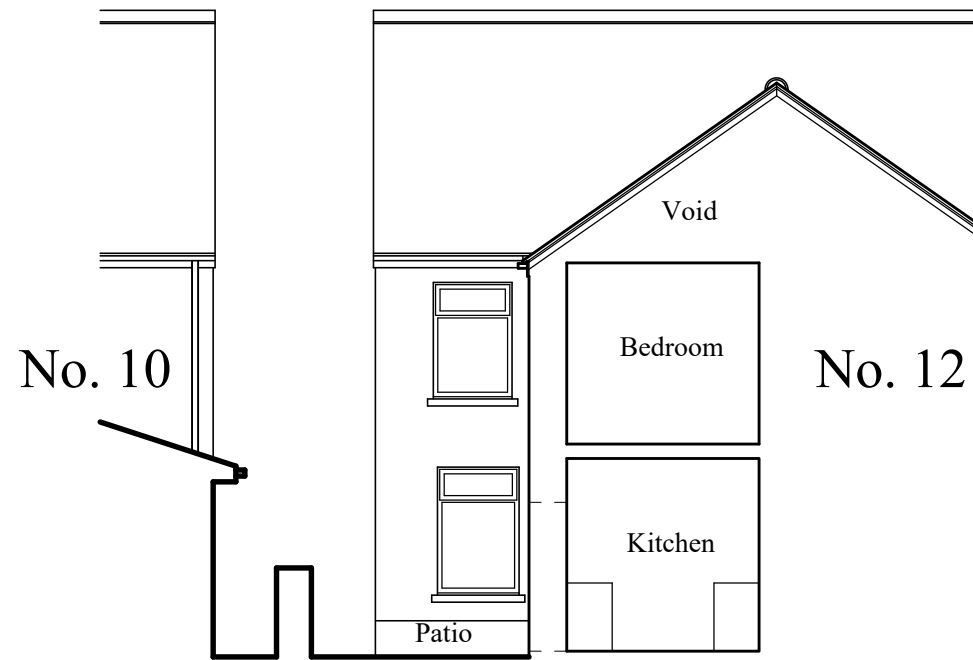

Section B

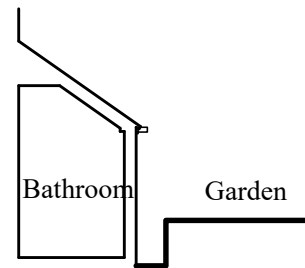

Section C

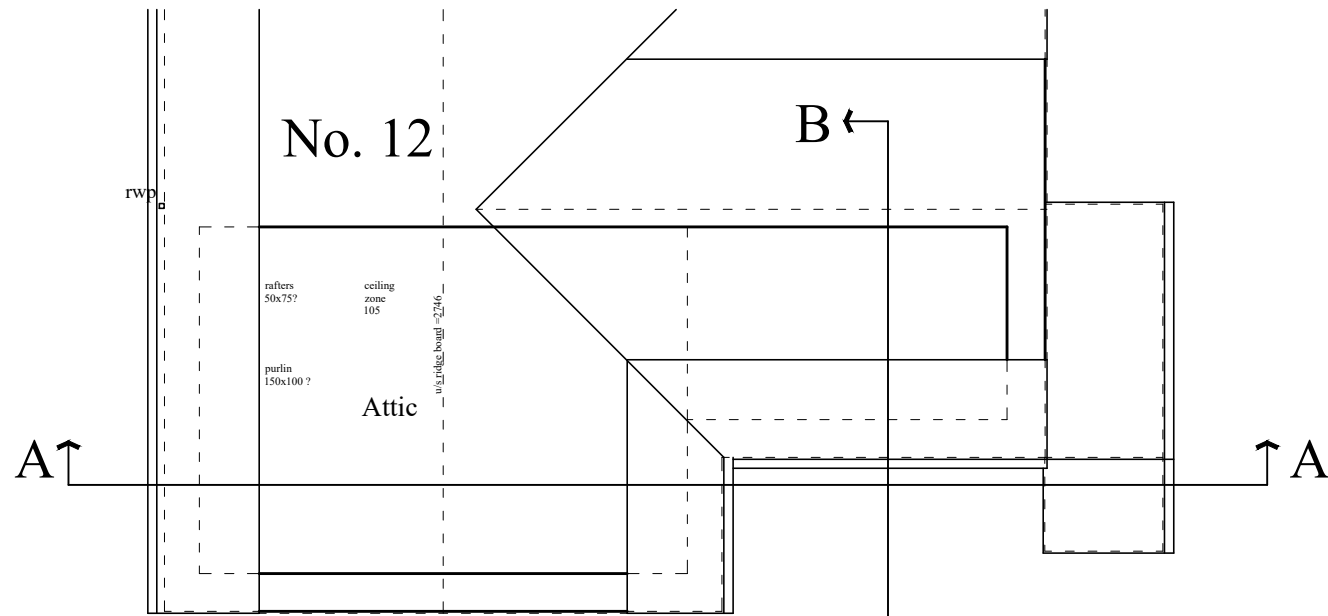

Roof plan

Note:-

- This drawing is intended for the purposes indicated only.
- All dimensions are approximate and should be checked on site, with discrepancies reported.
- Services searches to be obtained, prior to tendering or works commencing on site.
- Building Regulations to be contacted to check if an application is required, and should advise the contractor accordingly.
- A Party Wall agreement may be required with adjoining neighbours, prior to starting work.
- CDM Regulations 2015 & Health and Safety at work act 1974 apply.

SCALE BAR 1:100



Client:- Miss Gemma Rowlands 11, Wellfield, Melincourt, Neath. SA11 4AU		Job Title :- Proposed loft conversion, extension and alterations to 11, Wellfield, Melincourt, Neath. SA11 4AU		Dwg Title:- Existing sections	
Scale:- 1:100	Date :- March 2022	Stage :- Planning	Dwg No.:- 05	Rev.:-	A3