




SCALE 1:100

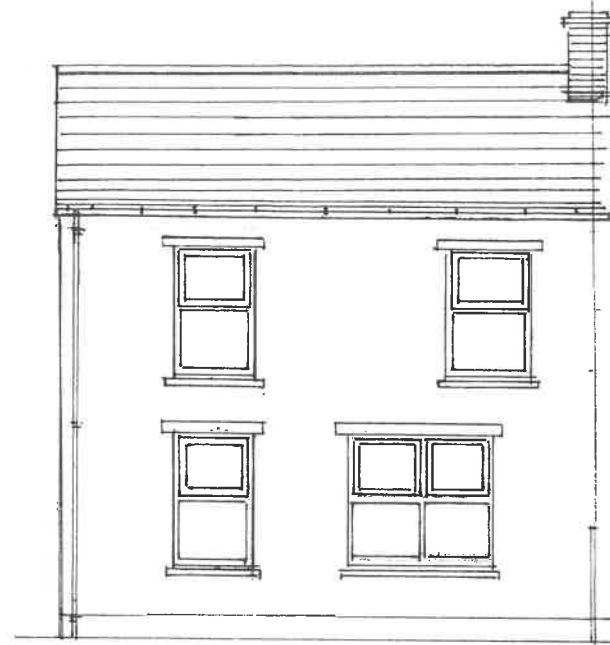

EXISTING FRONT ELEVATION

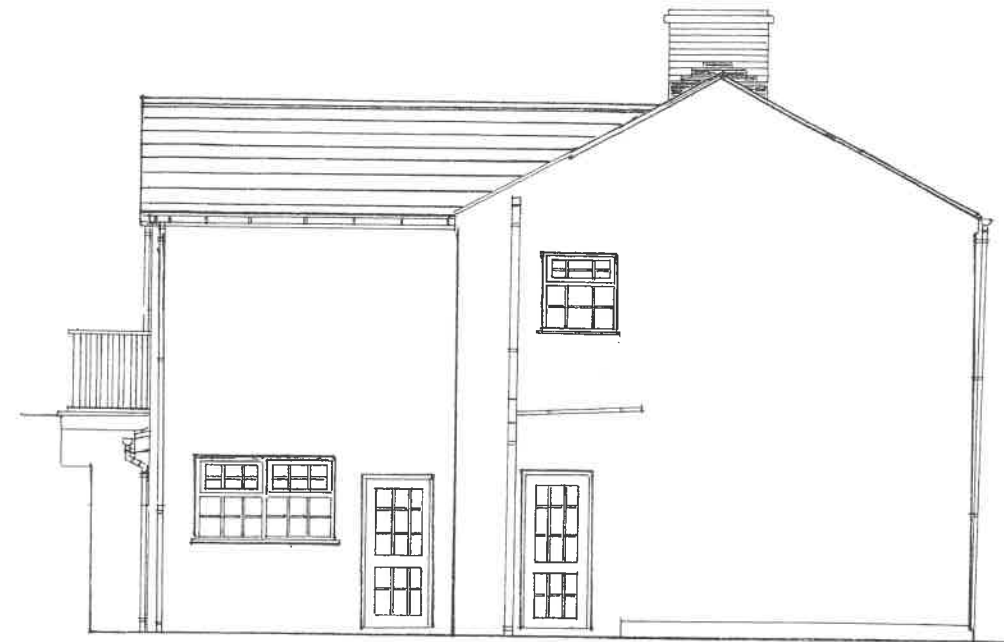


EXISTING SIDE ELEVATION

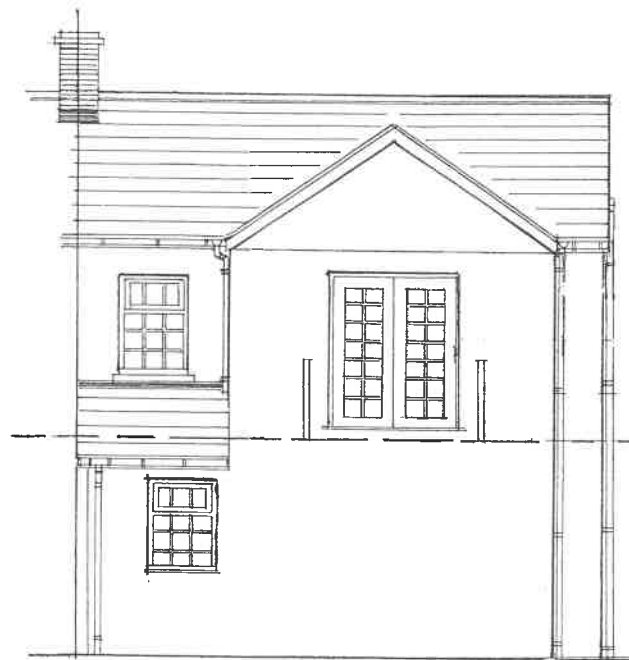


EXISTING REAR ELEVATION

Raised garden level

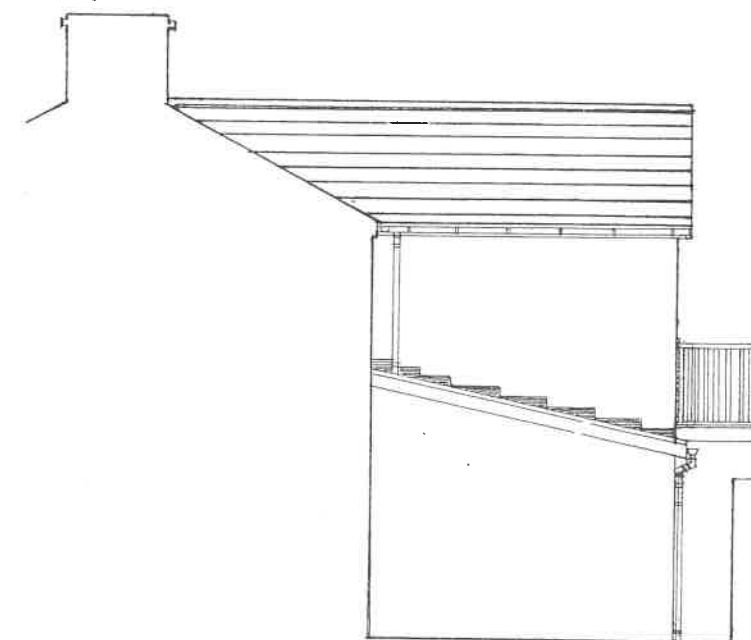


EXISTING SIDE ELEVATION

SCALE 1:50

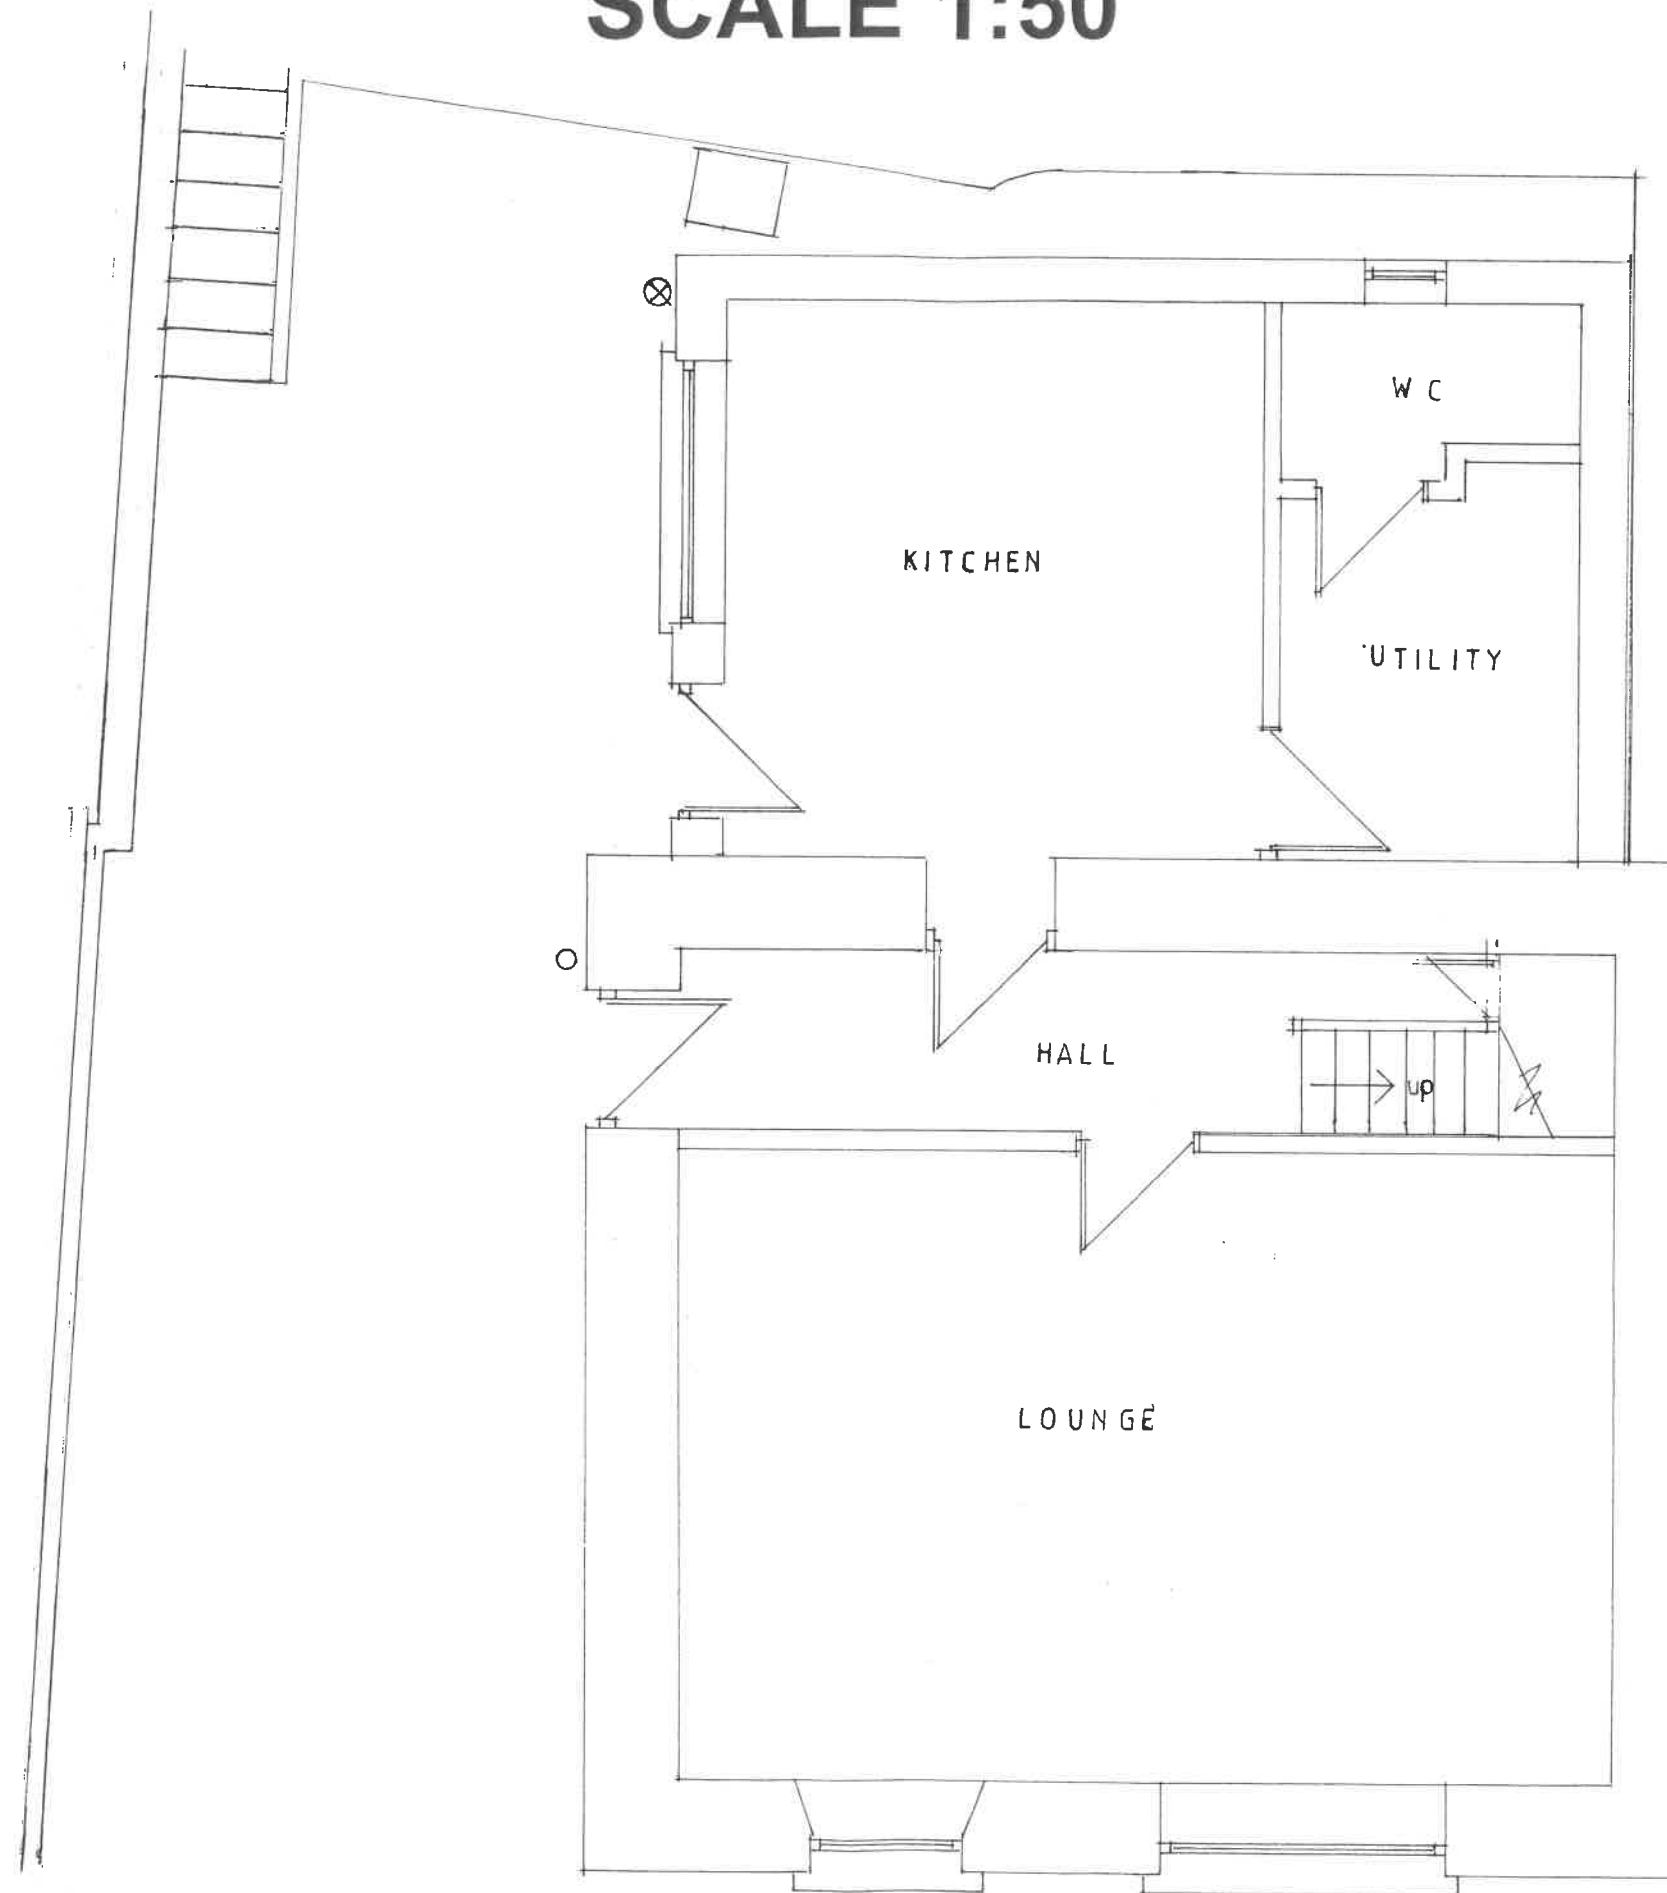


EXISTING GROUND FLOOR

SCALE 1:50

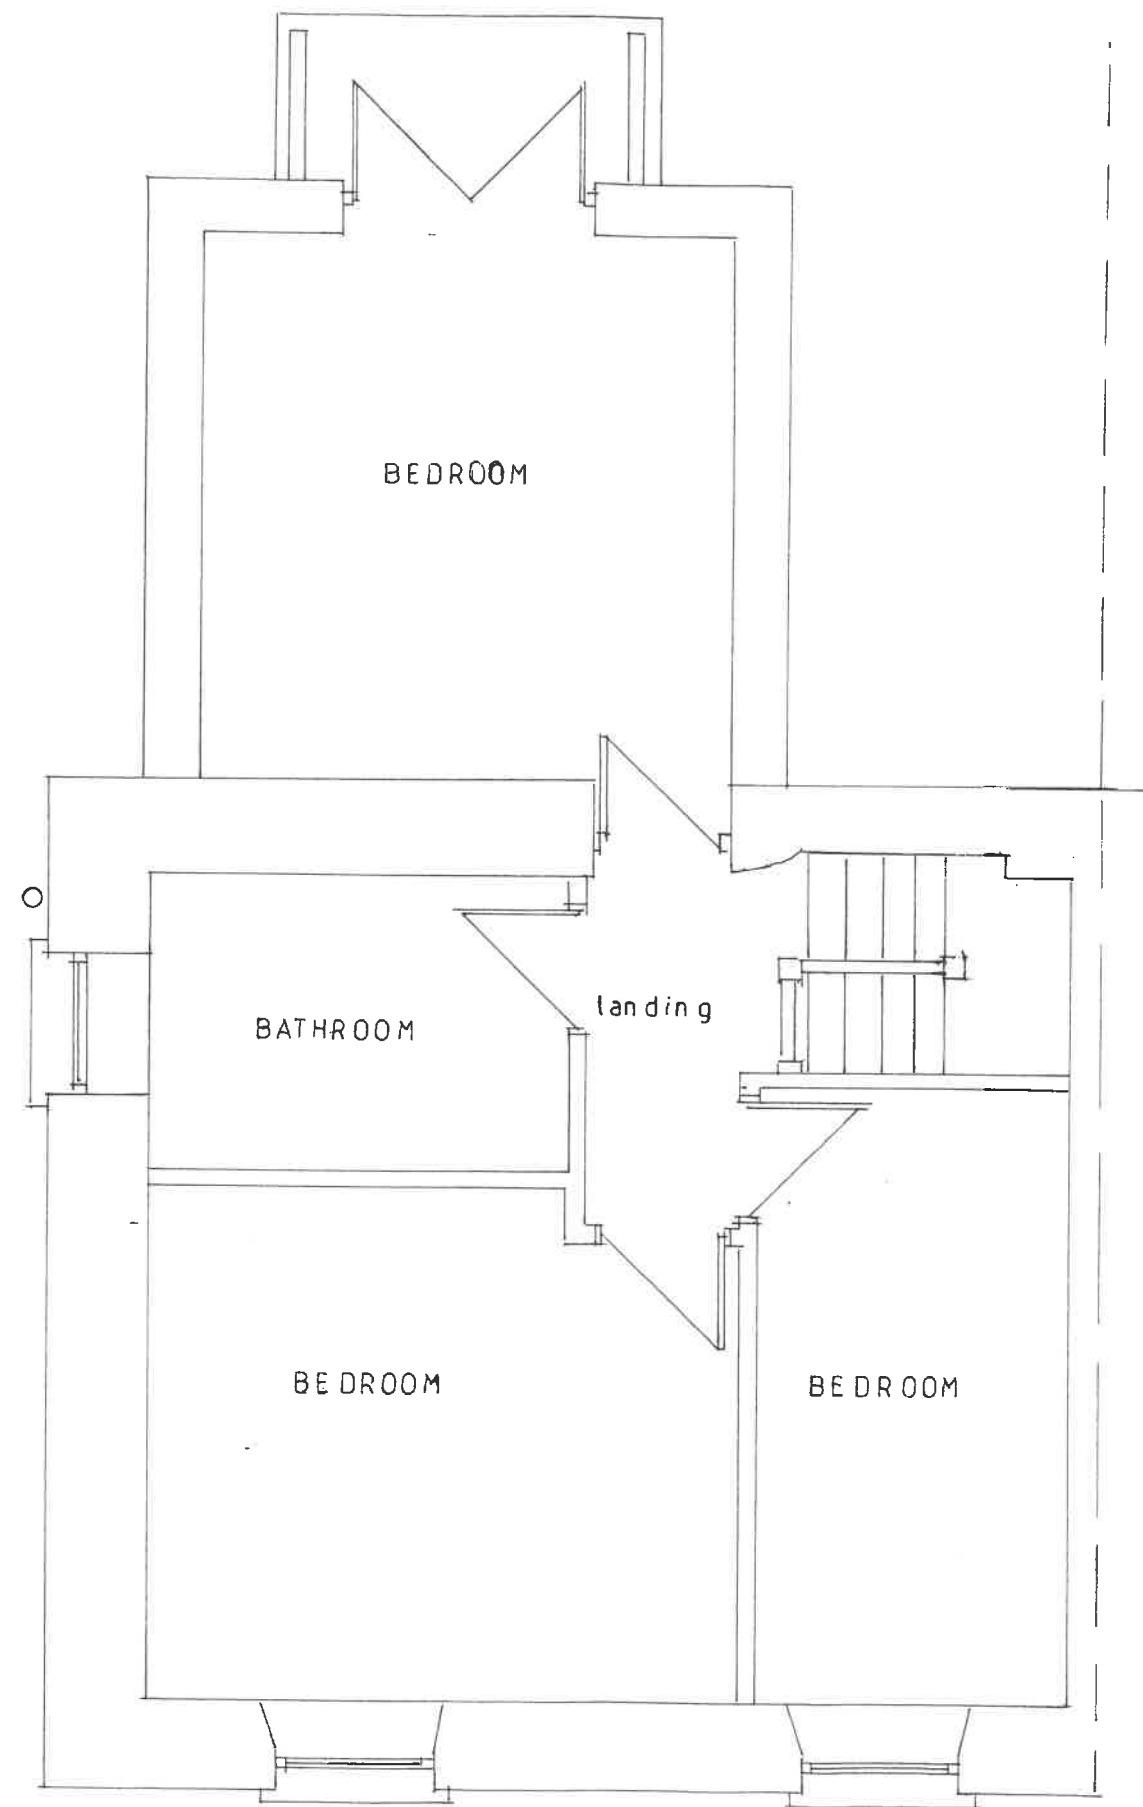


EXISTING FIRST FLOOR


SCALE 1:100

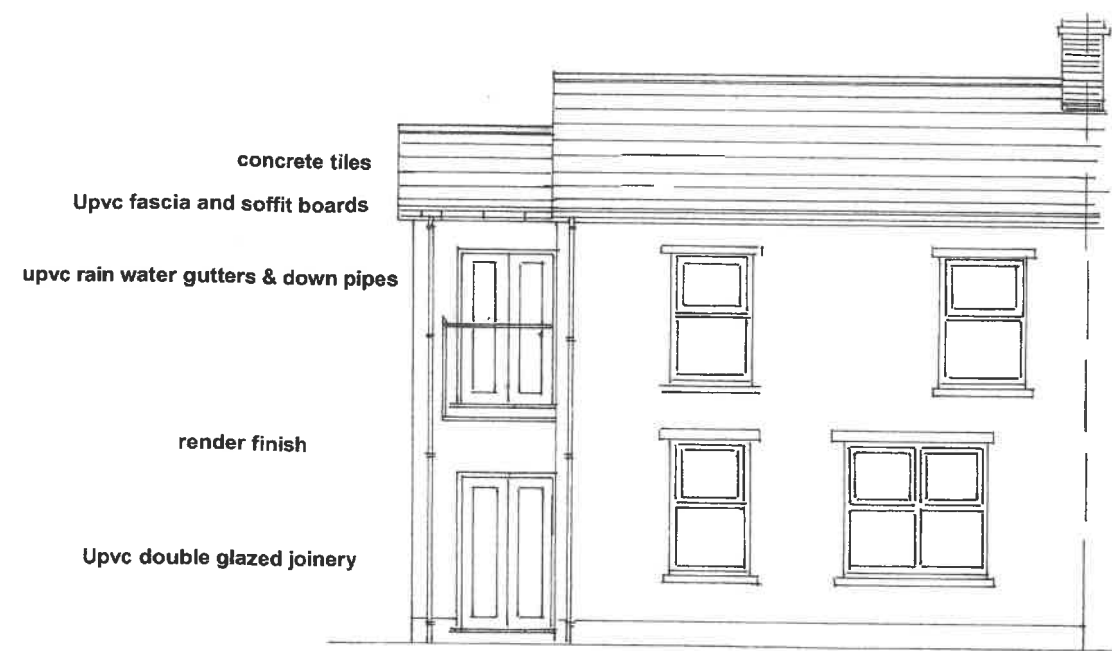

PROPOSED FRONT ELEVATION

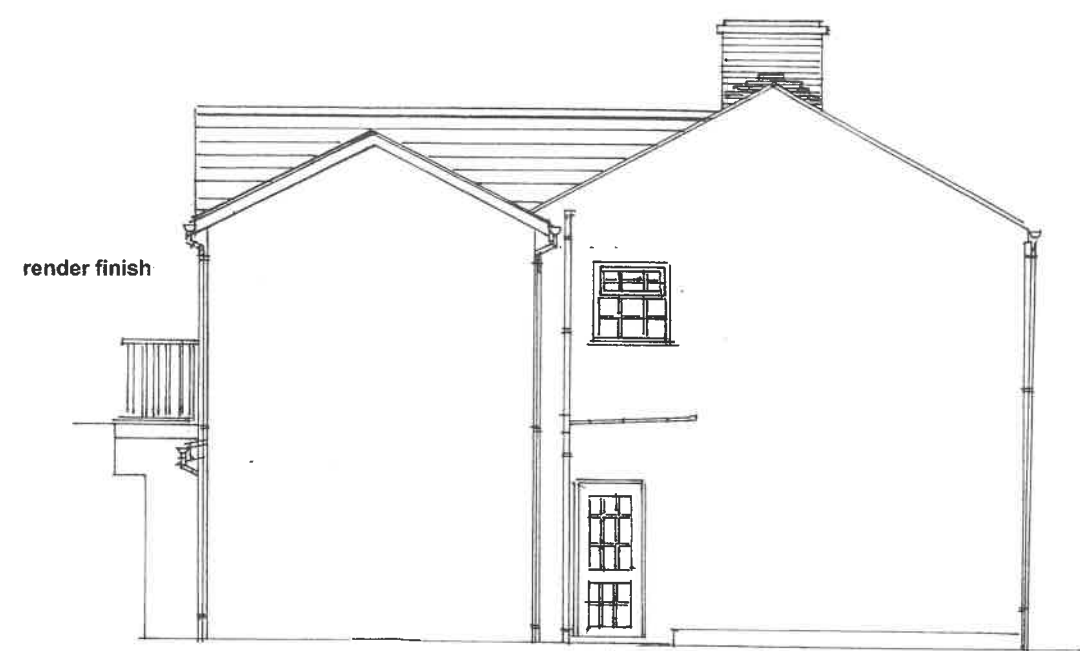


PROPOSED SIDE ELEVATION

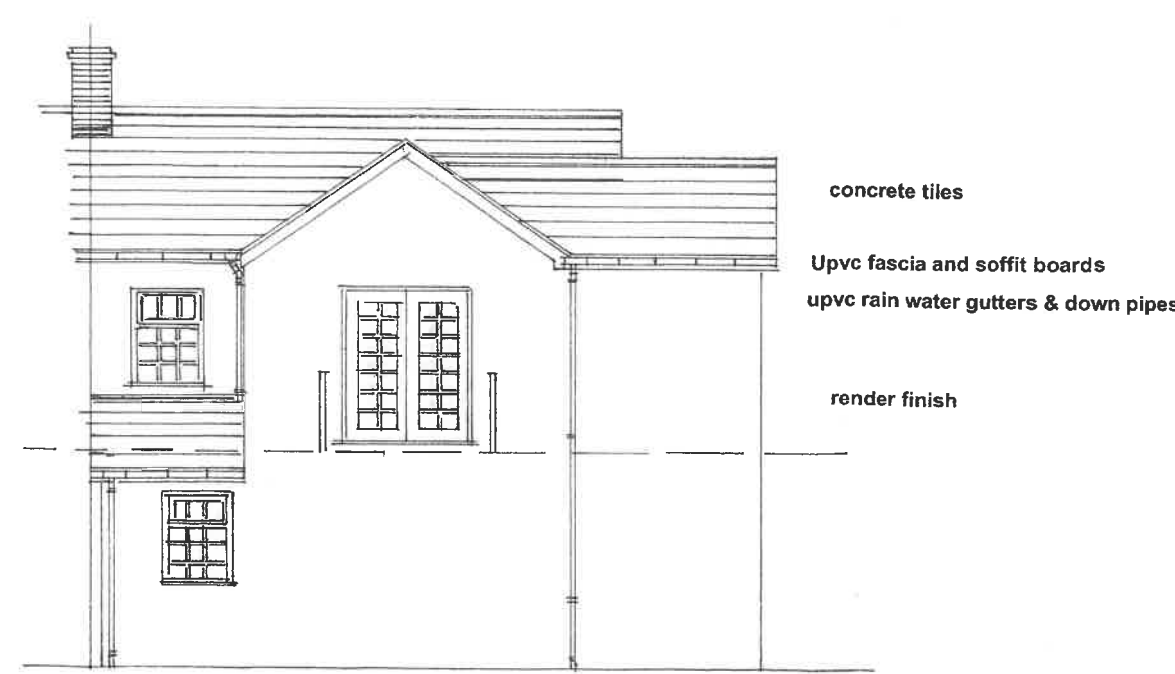


PROPOSED REAR ELEVATION

SCALE 1:50

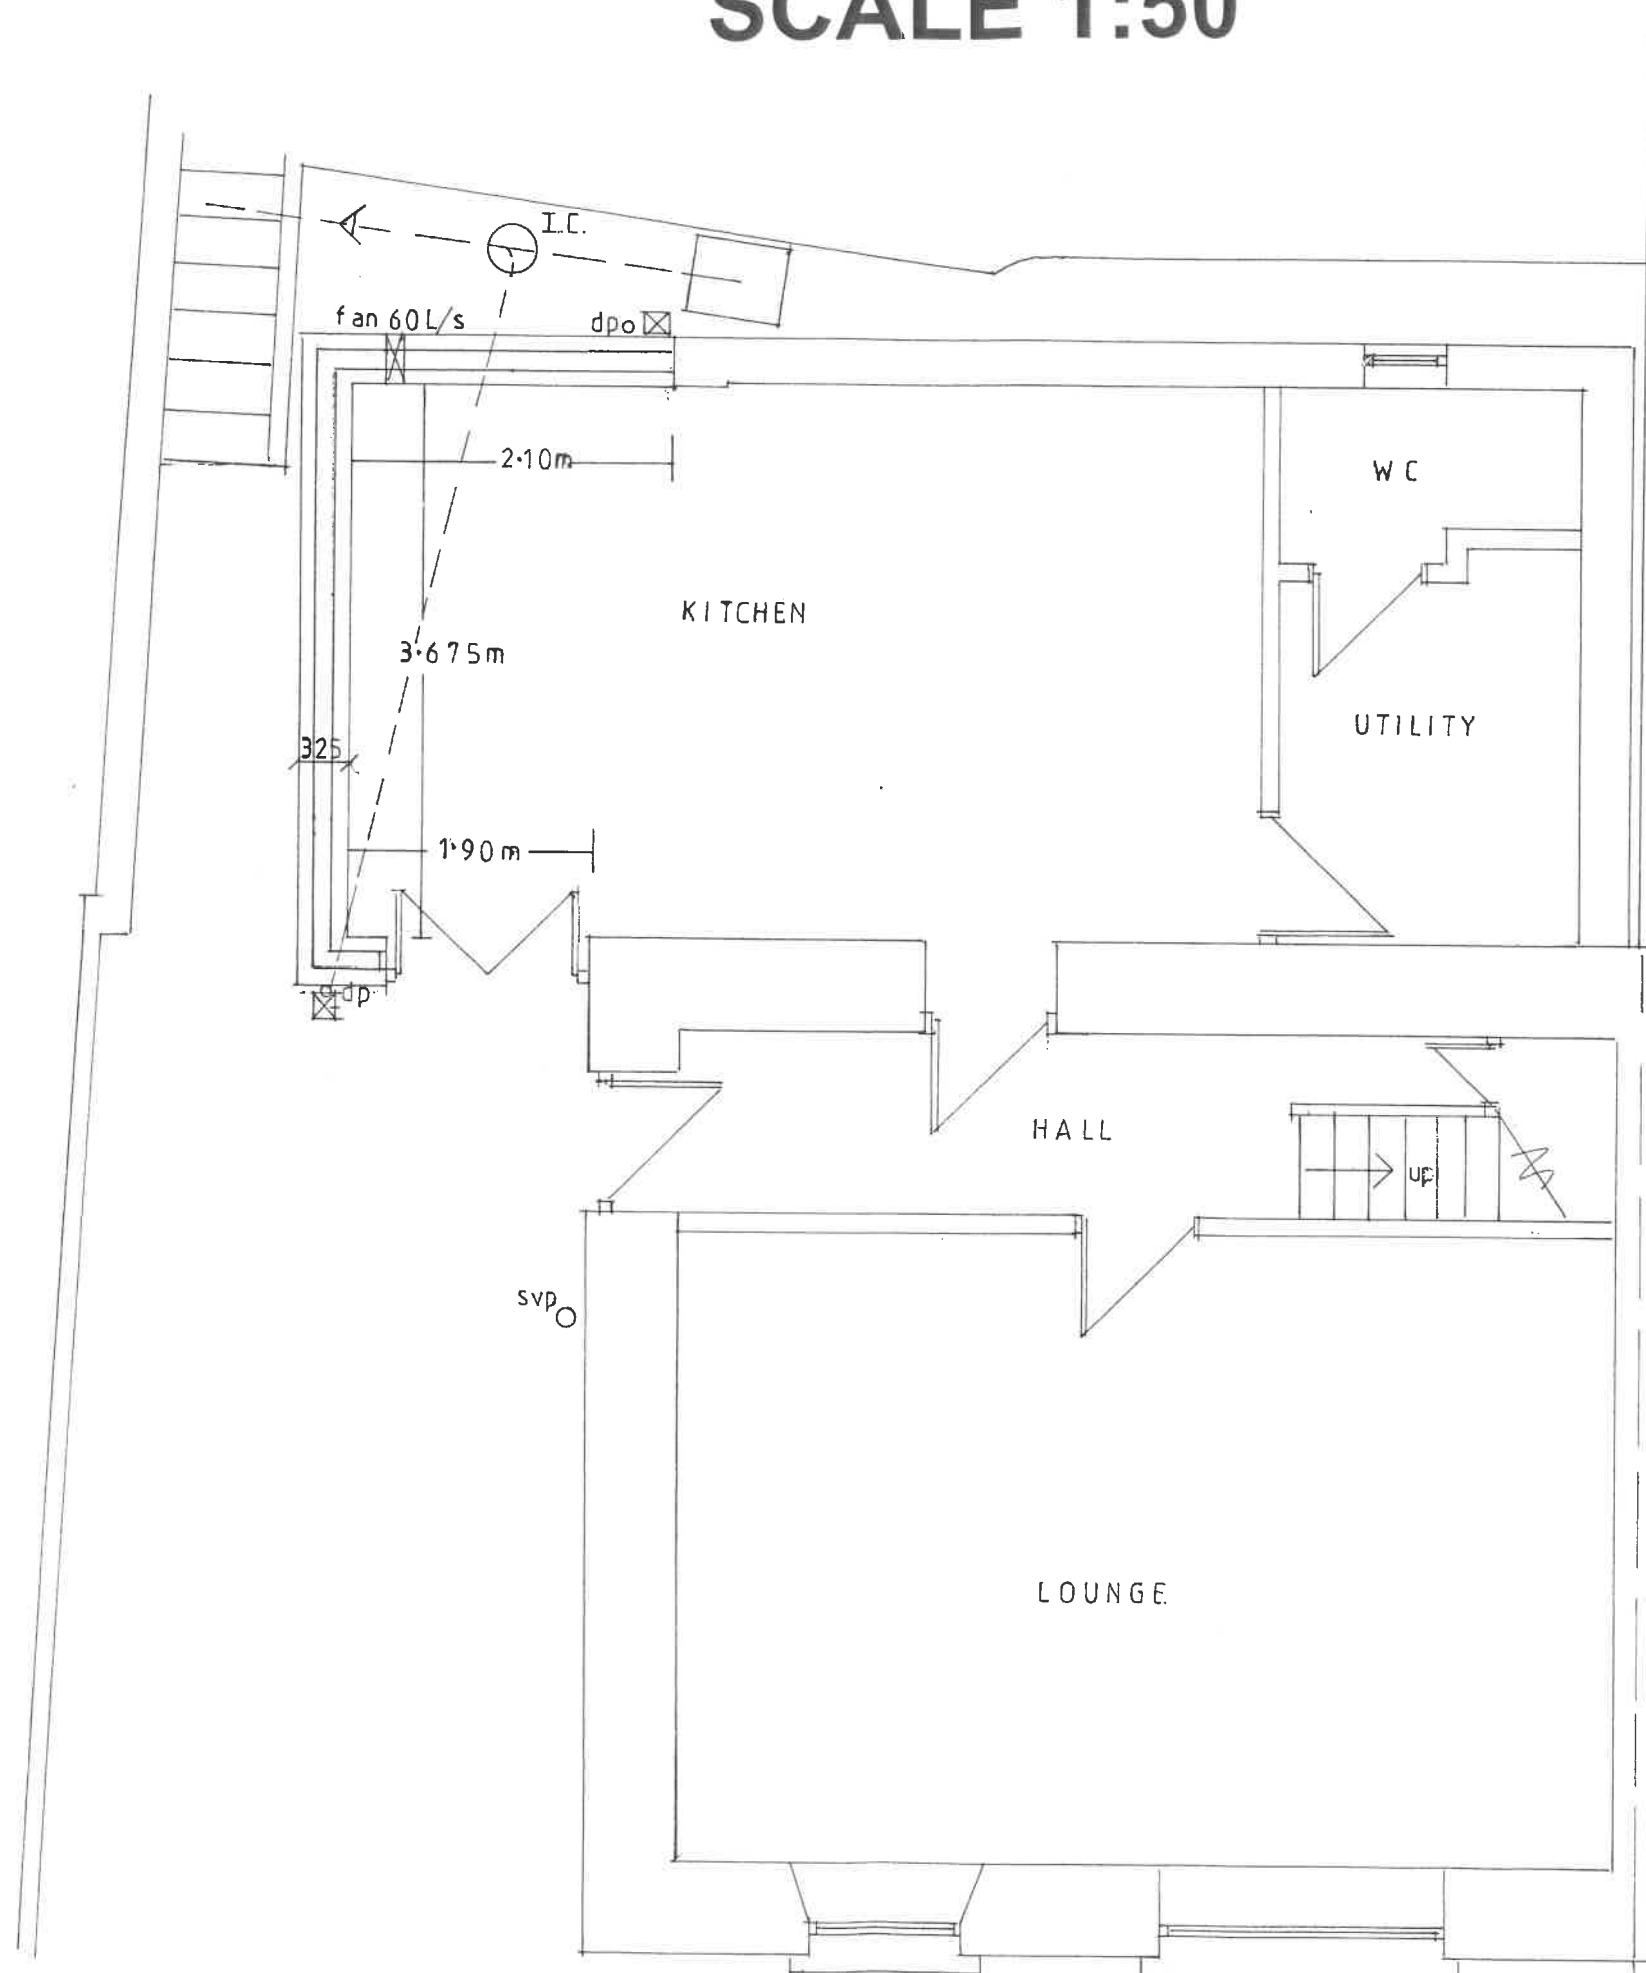


PROPOSED GROUND FLOOR

SCALE 1:50

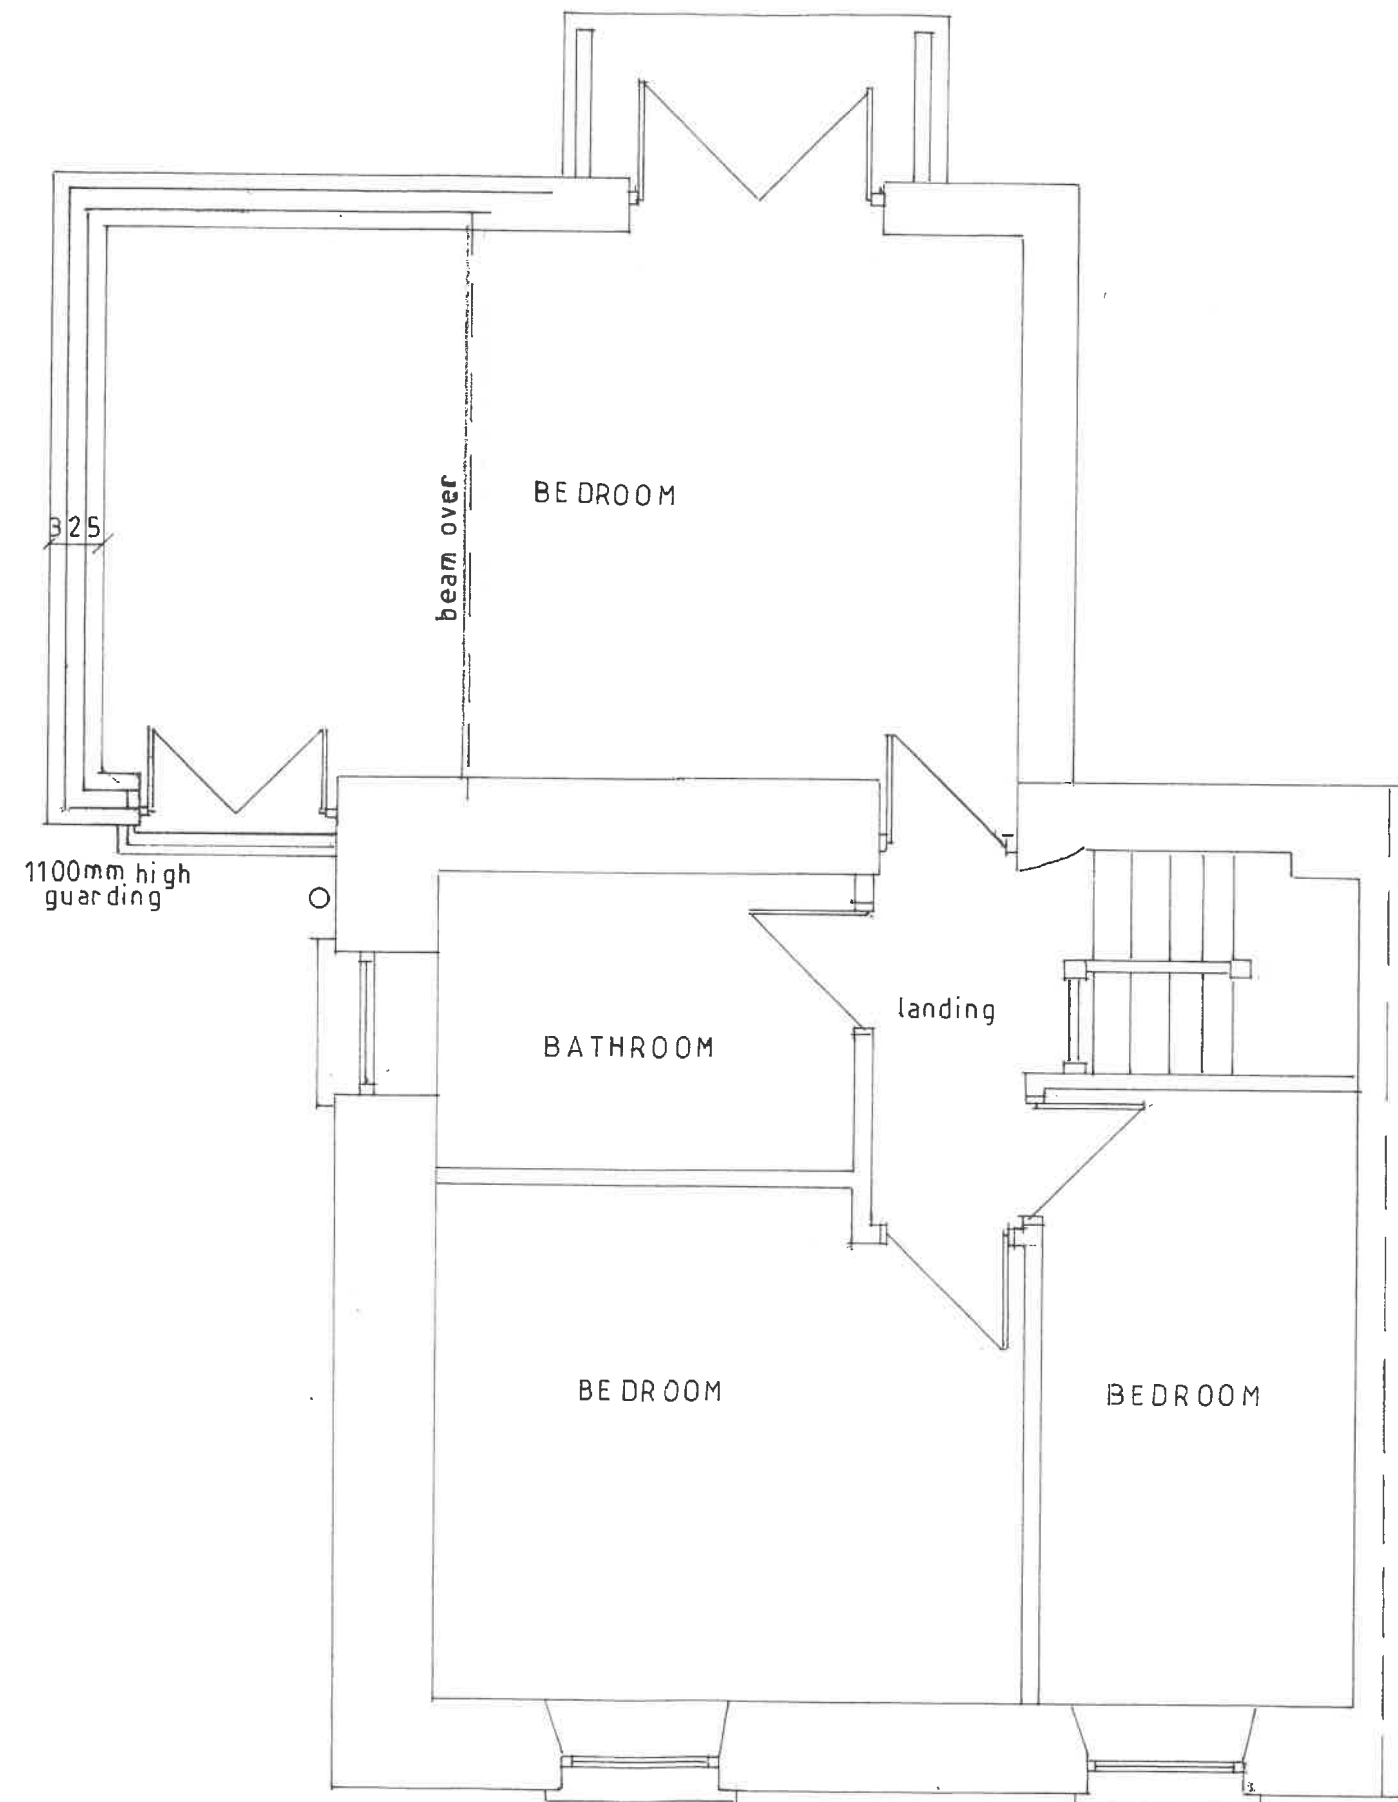


PROPOSED FIRST FLOOR

SCALE 1:50

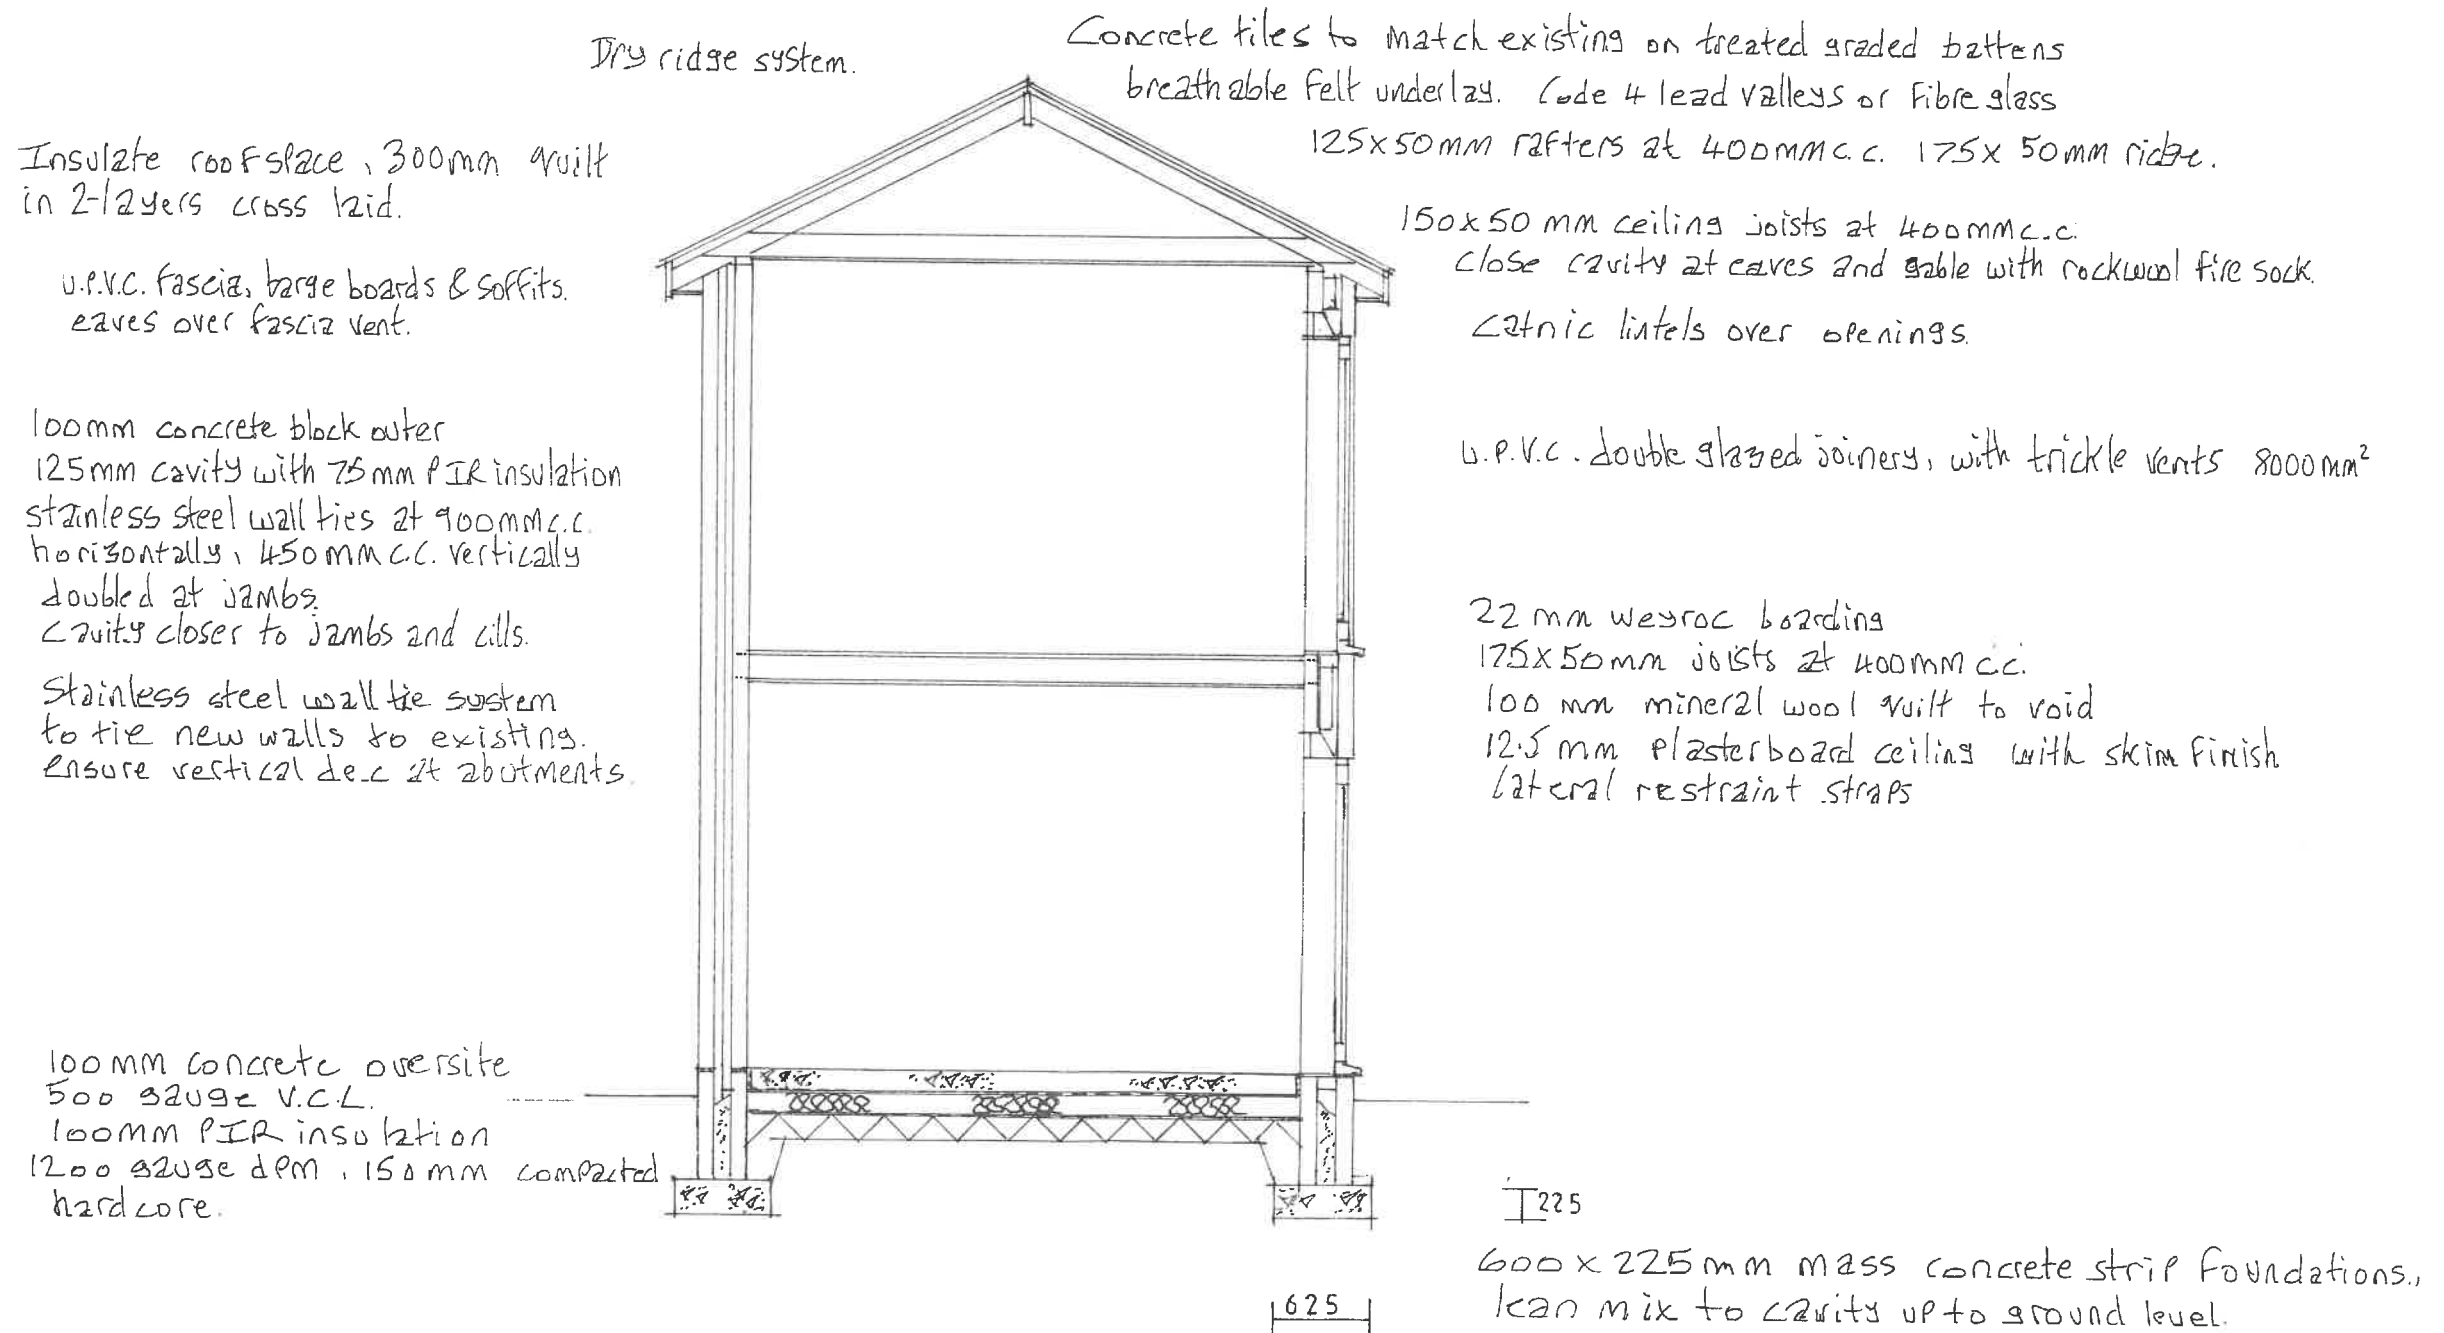

PROPOSED SECTION

SCALE 1:50

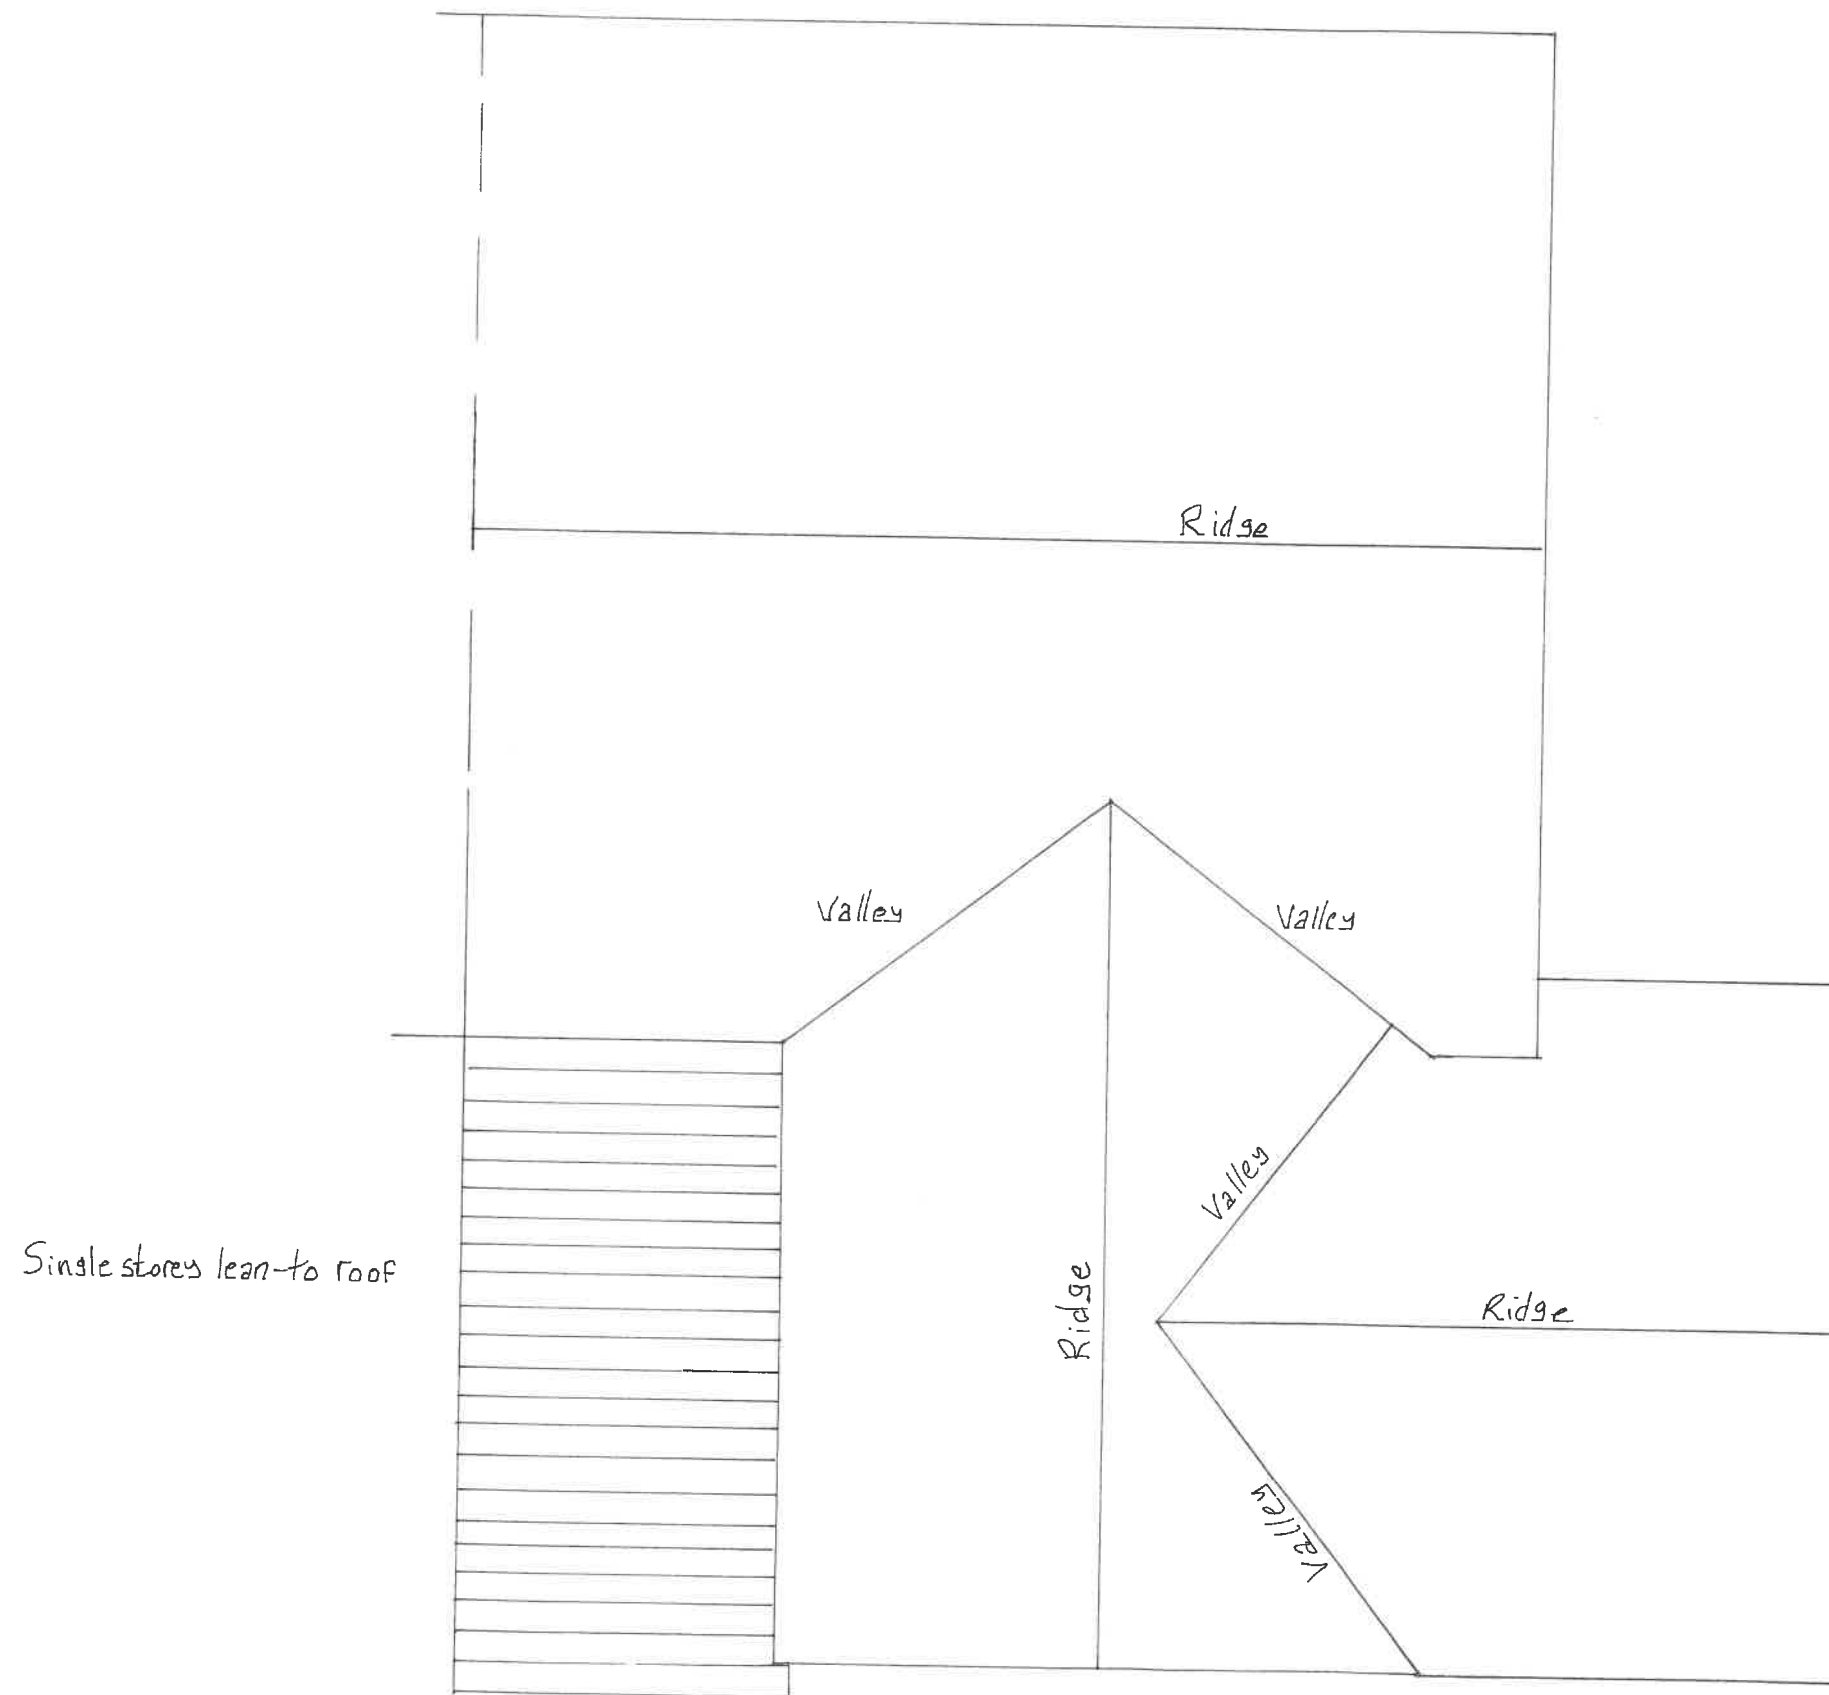

PROPOSED ROOF PLAN