


Superseded

NOTE -
All Dimensions to be Checked on Site.
All Proposed Window Sizes to be checked before order.
All Drainage Runs Presumed.
Structural Calculations to be Provided by Structural Engineer.
Finished Floor Heights to be checked on Site.
Compliance with Current Building Regulations Consult with L.A Building Control.


Proposed Finishes

- * Grey concrete tiled roof
- * Elevations finished in Dashed Render White
- * Black U.P.V.C rainwater goods with White U.P.V.C fascia & soffits
- * Grey external Doors and Windows
- * Entrance porch clad in stone


Proposed rear elevation

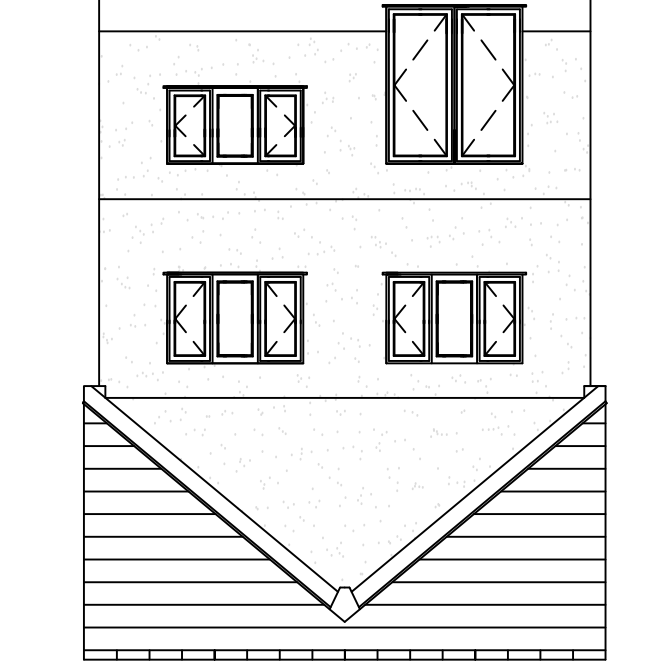


Proposed front elevation

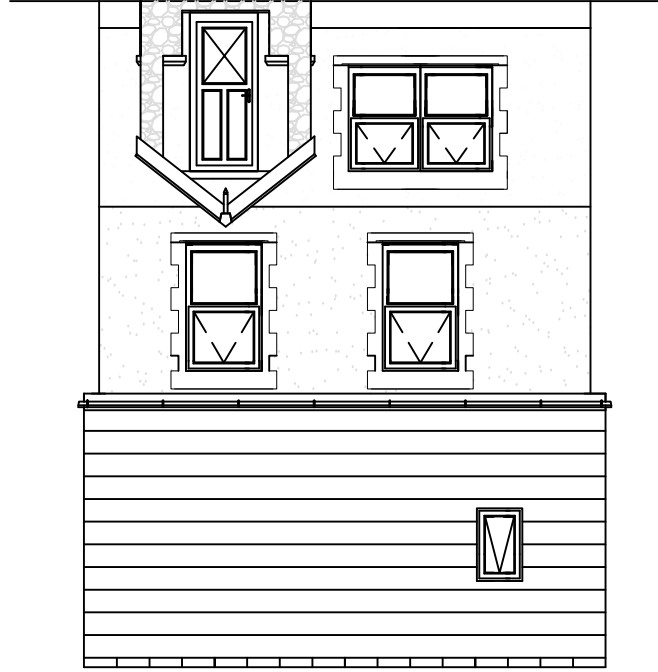

Proposed L.H.S. elevation

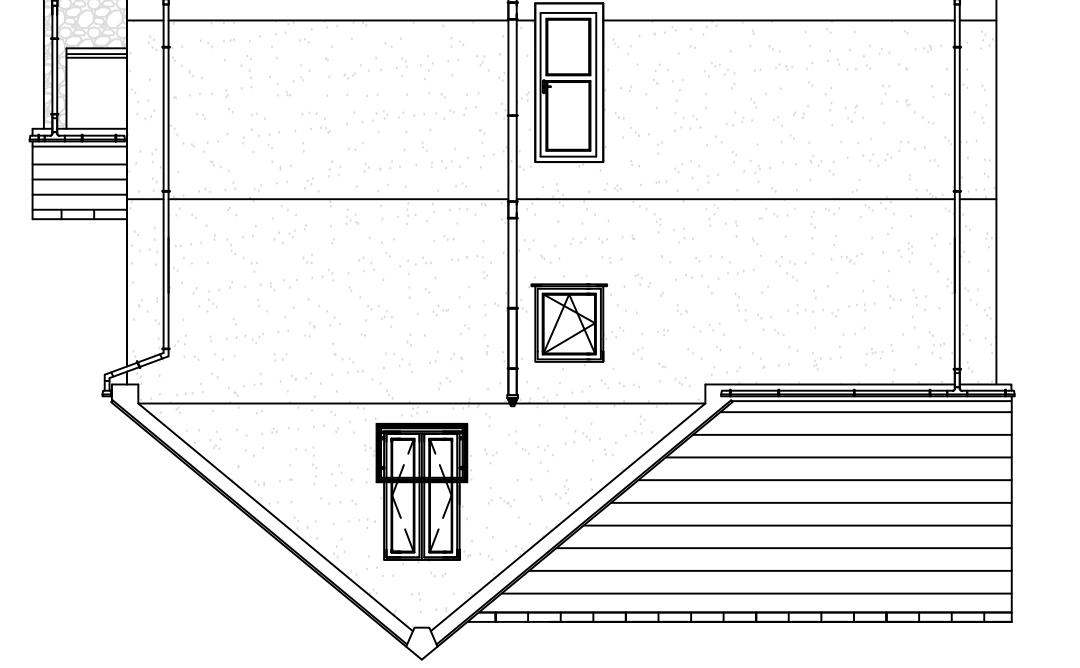

Proposed R.H.S. elevation

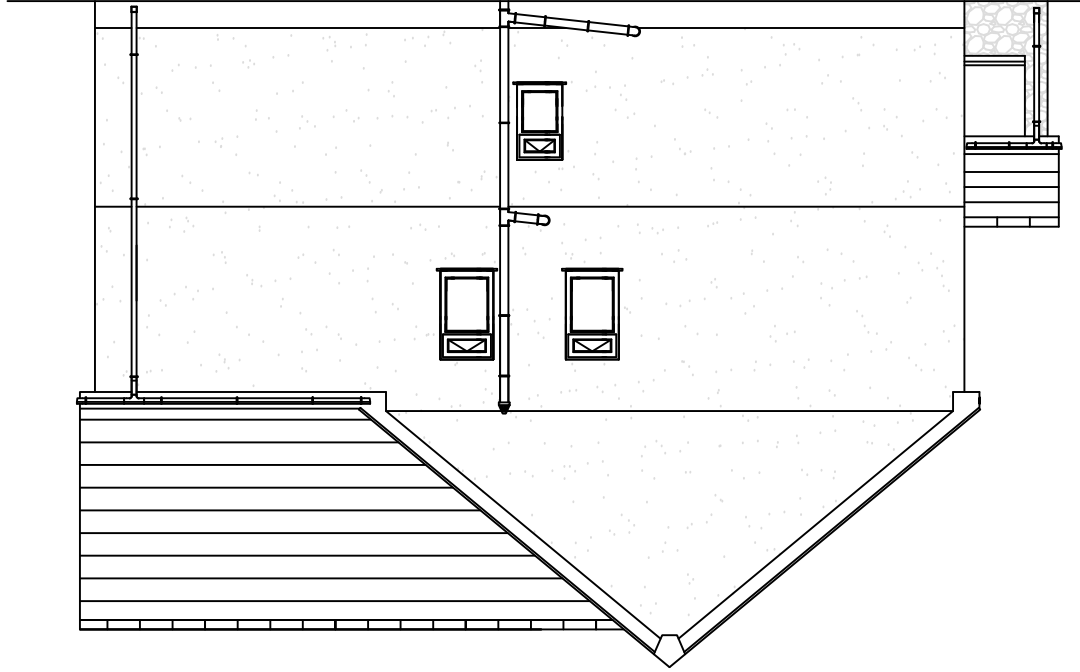

DRAWN BY

W.A.DAVIES

SCALE 1:100

DRAWING A5

PROPOSED NEW BUILD
LAND ADJACENT TO
No42 GNOLL ROAD
GODRERGRAIG
SWANSEA
SA9 2PA

PROPOSED ELEVATIONS