


NOTE -
All Dimensions to be Checked on Site.
All Proposed Window Sizes to be checked before order.
All Drainage Runs Presumed.
Structural Calculations to be Provided by Structural Engineer.
Finished Floor Heights to be checked on Site.
Compliance with Current Building Regulations Consult with L.A
Building Control.

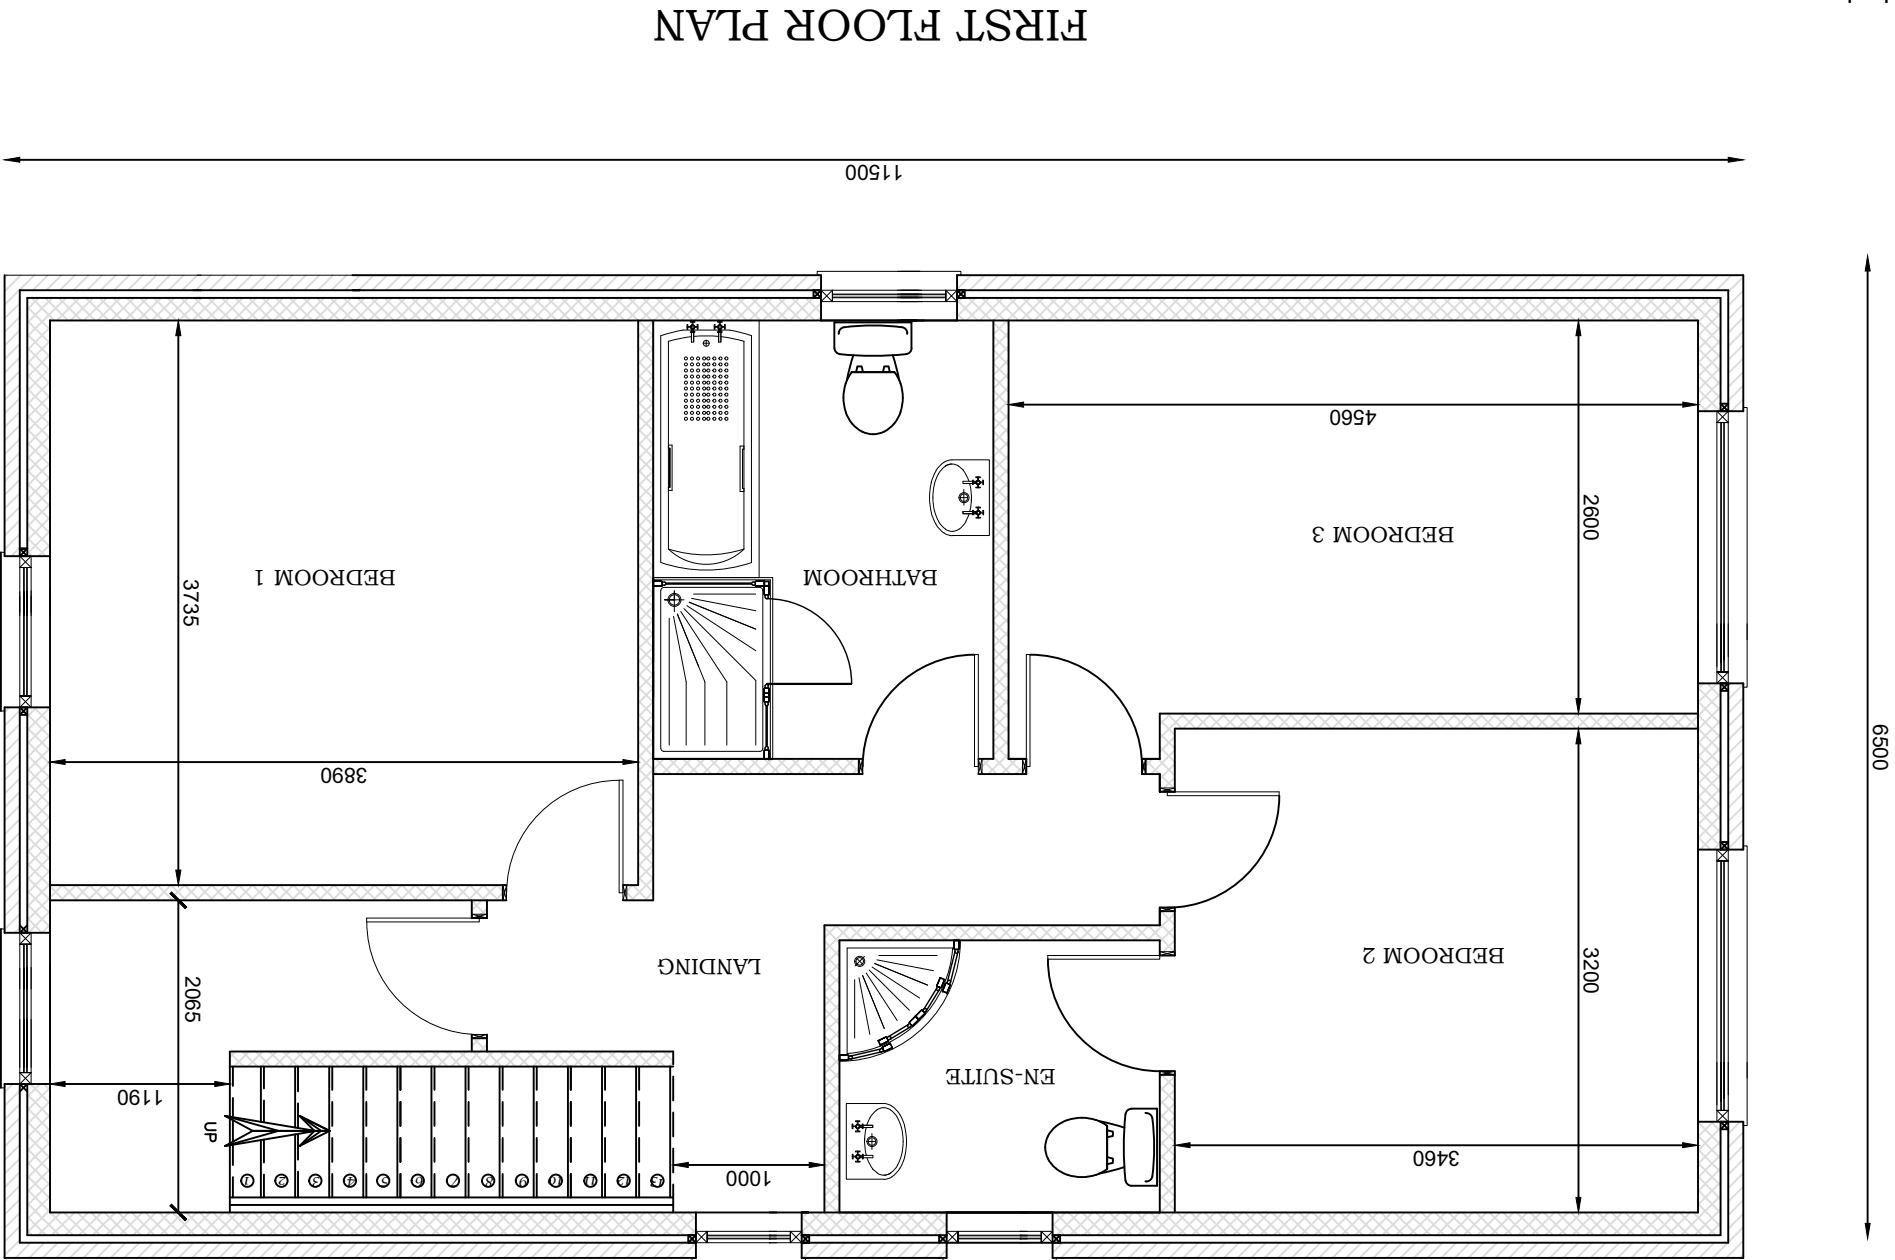

FIRST FLOOR PLAN

DRAWING A7		SCALE 1:50	
DRAWN BY		W.A.DAVIES	
PROPOSED NEW BUILD LAND ADJACENT TO No42 GNOLL ROAD GODRERGRAIG SWANSEA SA9 2PA		PROPOSED FIRST FLOOR PLAN	