



Existing

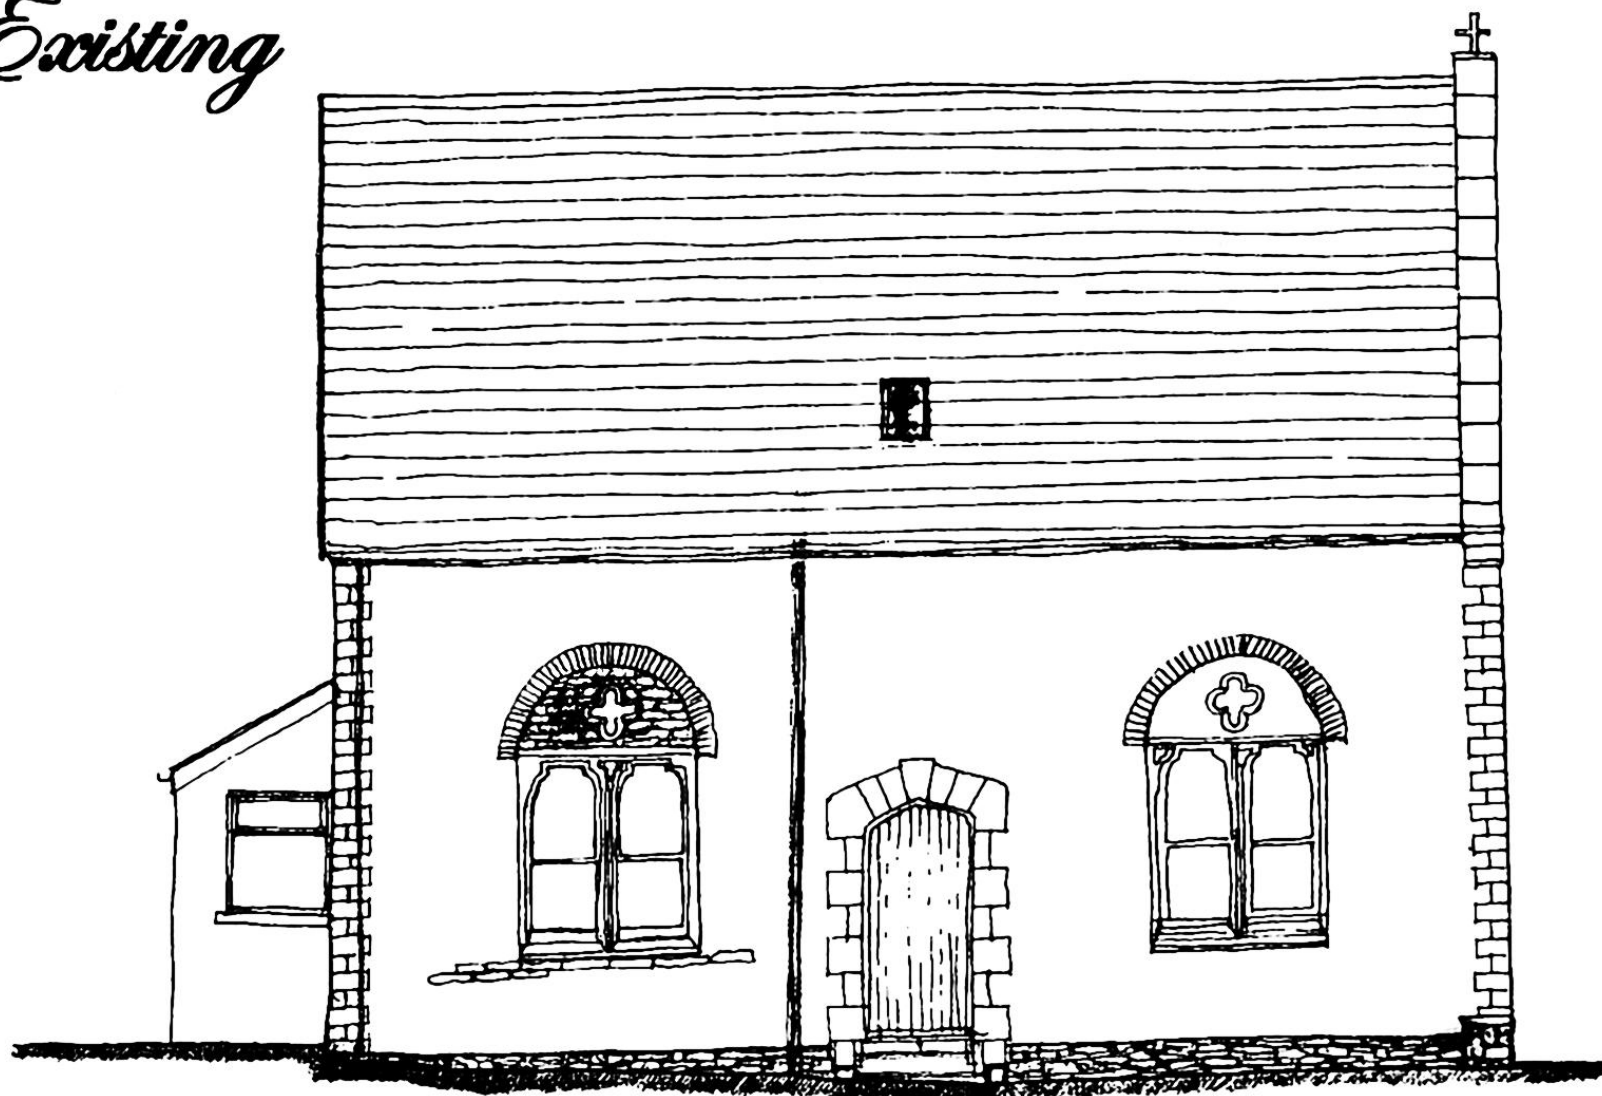

Left Elevation (West)

<i>Thomas J. French</i> MSc., MRICS, AICOB, M. A. Eng. Dip. Arch. Cons. (Bristol) Chartered Building Surveyor and Historic Building Consultant 0. 639 638820	Schema: Listed Building and Planning Oak Cottage (House), 35th Street, Pontardawe, Neath Port Talbot Glamorgan	Drawn: T.J.F., April, 2013 Scale: 1:50 Drawing No: TJF/AG/2/13
--	--	---

Proposed

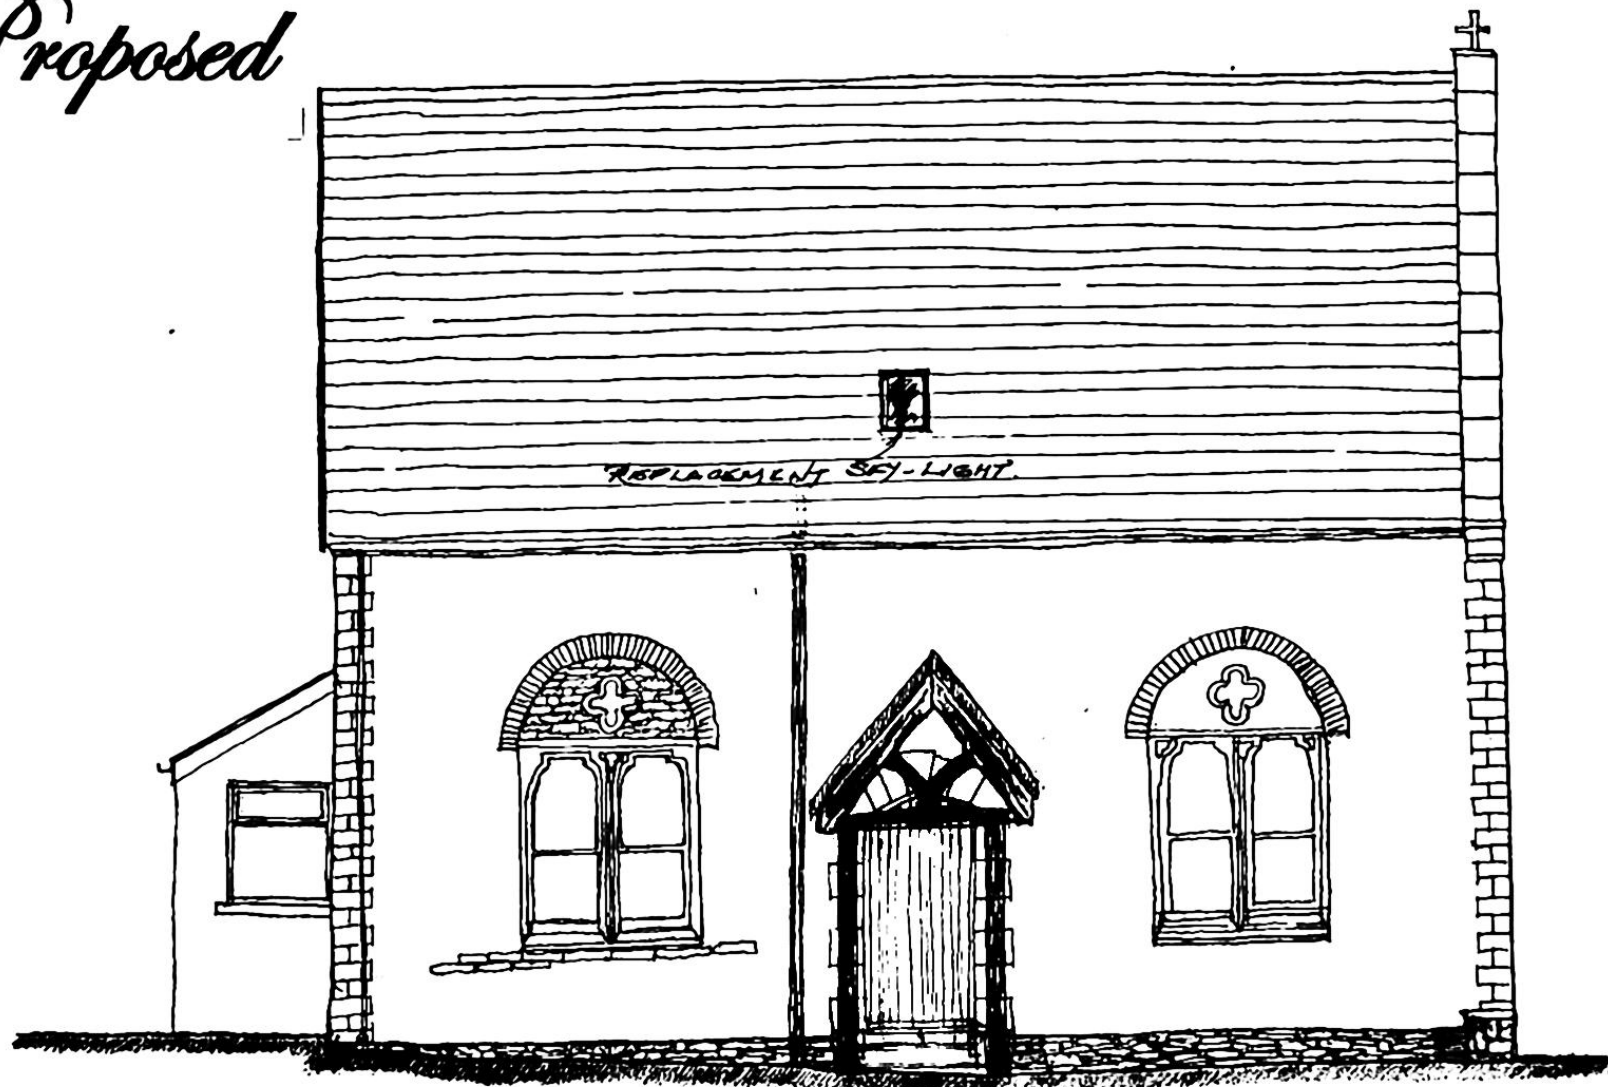


Left hand-side Elevation

MSc, MRICS, MCIOB,
M. B. Eng. Dip. Arch. Cons. (Bristol)
Chartered Building Surveyor and Historic
Building Consultant

Scheme:
Oak Cottage,
High Street,
Pontefract.

Drawn: TJF/April/2013
Drawing No: TJF/RG/4/13 A (2022)
Scale: 1:50

Existing

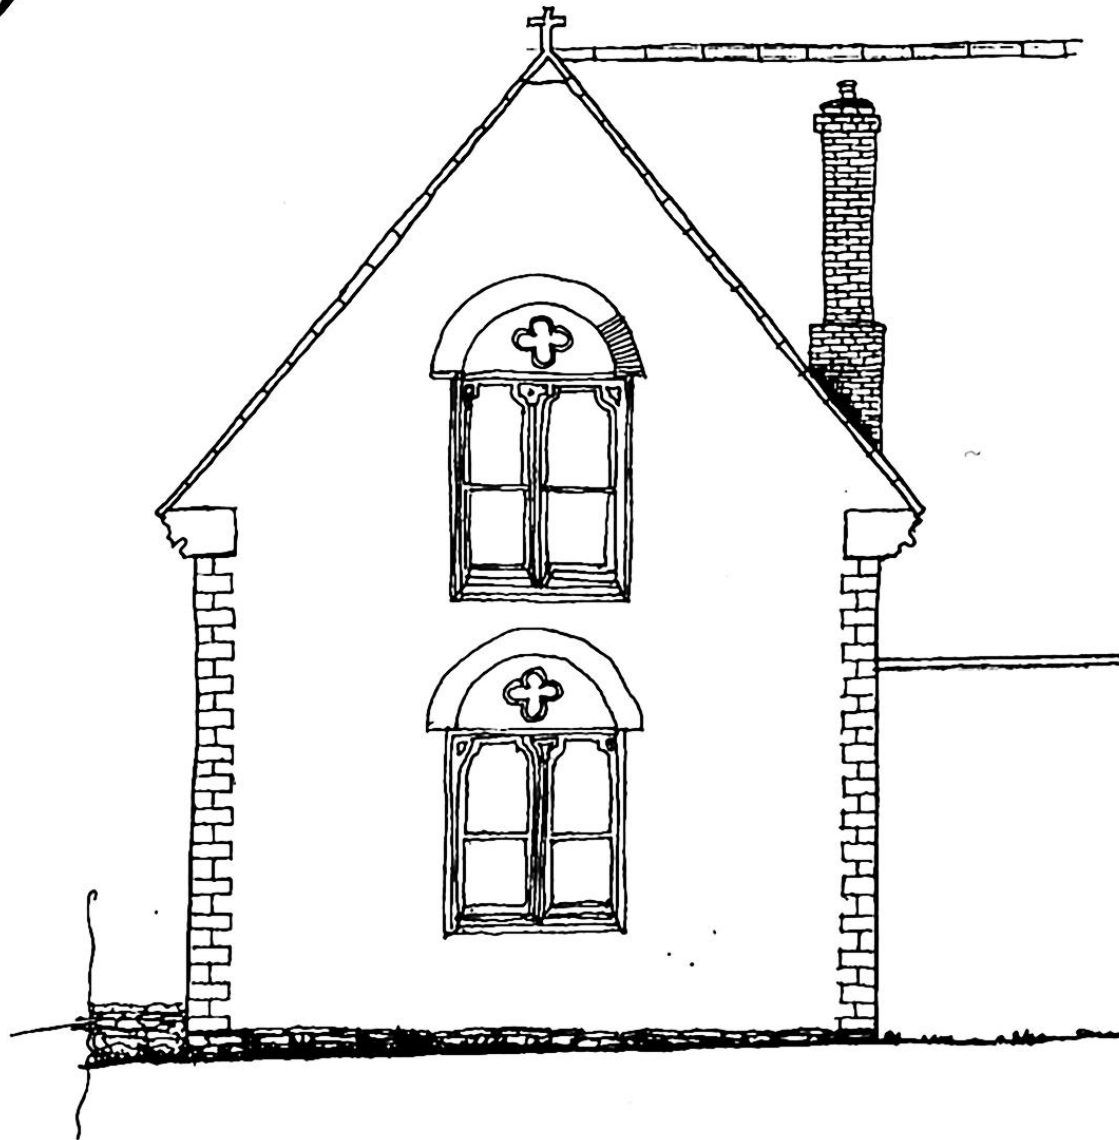


Front Elevation

Theodor J. Francis
MSc., MRICS, MCIOB,
M. A. Eng., Dip. Arch. Cons. (Bristol)
Chartered Building Surveyor and Historic Building
Consultant.
01639 638820

Schema: Listed Building and Planning
Oak Cottage (House),
High Street,
Pontardawe,
Neath Port Talbot
Glamorgan.

Drawn: TJF, April 2013
Scale: 1:50
Drawing No: TJF/RG/5/13

Proposed

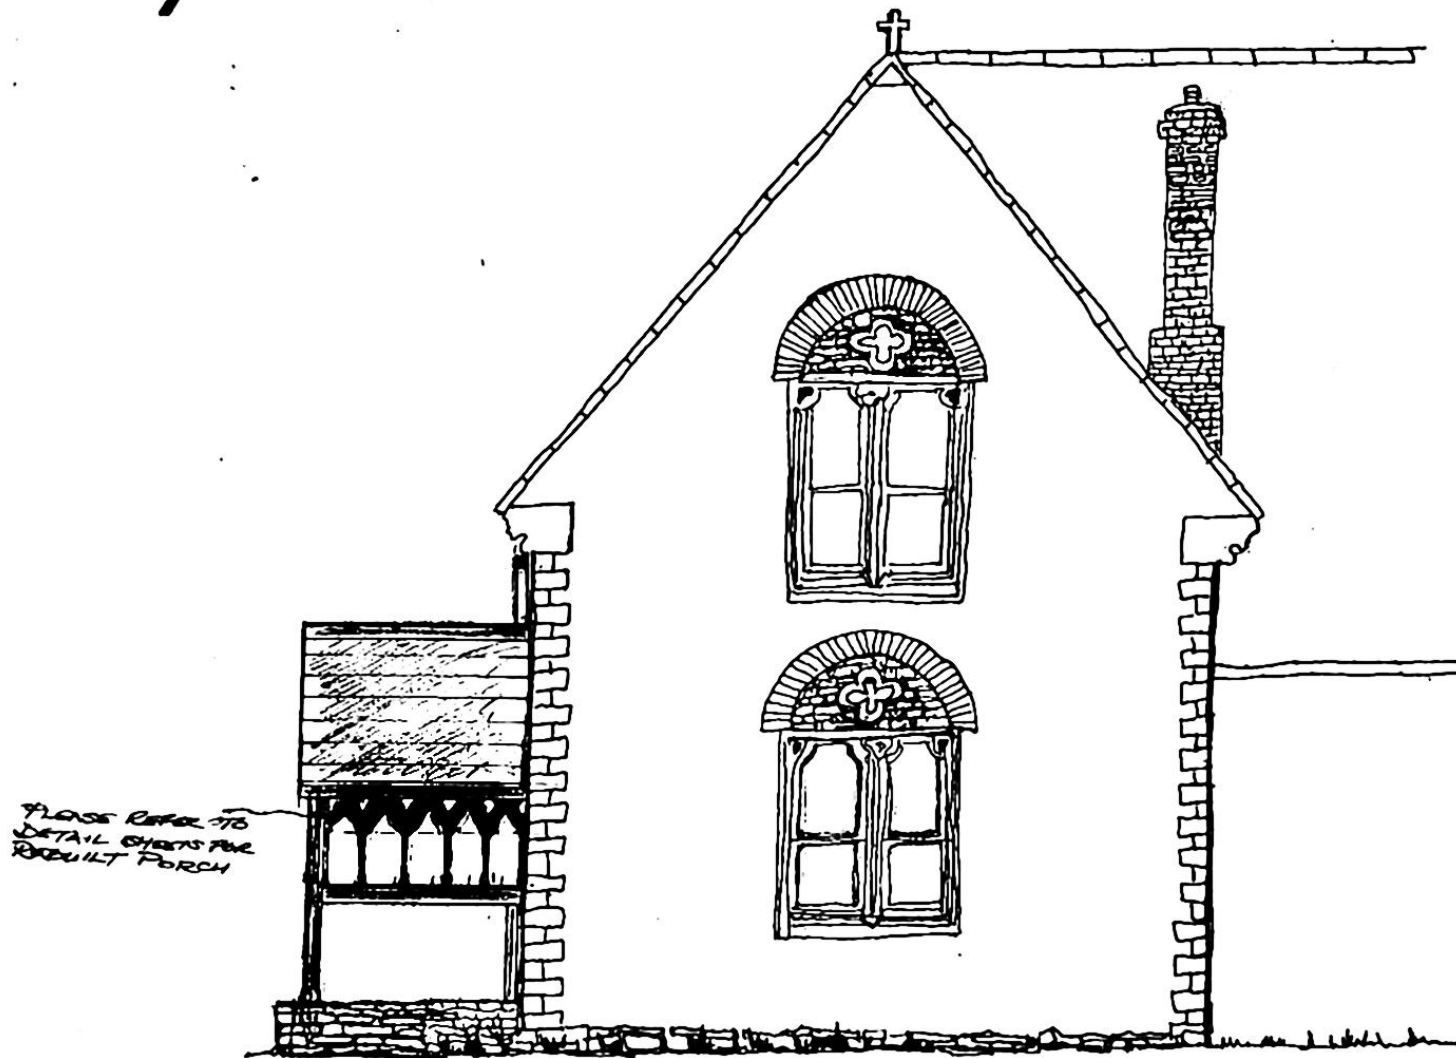

Front Elevation

Frederic J. Francis
MSc., MRICS, MCIOB,
M. A. Eng., Dip. Arch. Cons. (Bristol)
Chartered Building Surveyor and Historic Building
Consultant.
01639 638820

Scheme: Listed Building and Planning
Oak Cottage (House),
High Street,
Pontardawe,
Neath Port Talbot
Glamorgan,

Drawn: DJ, April 2013
Scale: 1:50
Drawing No: DJ/16/12/13

Proposed



Rear Elevation

Trevor J. Francis
 MSc, MRICS, MCIOB,
 M. B. Eng., Dip. Arch. Cons. (Bristol)
 Chartered Building Surveyor and Historic Building
 Consultant.
 01639 638820

Schema: Listed Building and Planning
 Oak Cottage (House),
 High Street,
 Pontardawe,
 Neath Port Talbot
 Glamorgan.

Drawn: TJF, April, 2013
 Scale: 1:50
 Drawing No: TJF/RG/ 2/13

Existing



Thomas J. Francis
 MSc., MRICS, MCIOB,
 M. T. Eng., Dip. Arch. Cons. (Bristol)
 Chartered Building Surveyor and
 Historic Building Consultant.
 01839 638820

Scheme: Listed Building and Planning
 Oak Cottage (House),
 High Street,
 Pontardawe,
 Neath Port Talbot
 Glamorgan,

Drawn: DJ, April 2013

Scale: 1:50



Drawing No: DJ/26/13

Existing and Proposed


Simon J. Thomas
 MSc, MRICS, MCI0B,
 M. B. Eng., Dip. Arch. Cons. (Bristol)
 Chartered Building Surveyor and Historic
 Building Consultant

Scheme:
 Oak Cottage,
 High Street,
 Pontardawe.

Drawn: TJF/April/2013
 Drawing No: TJF/RG/ 9/13
 Scale: 1:50

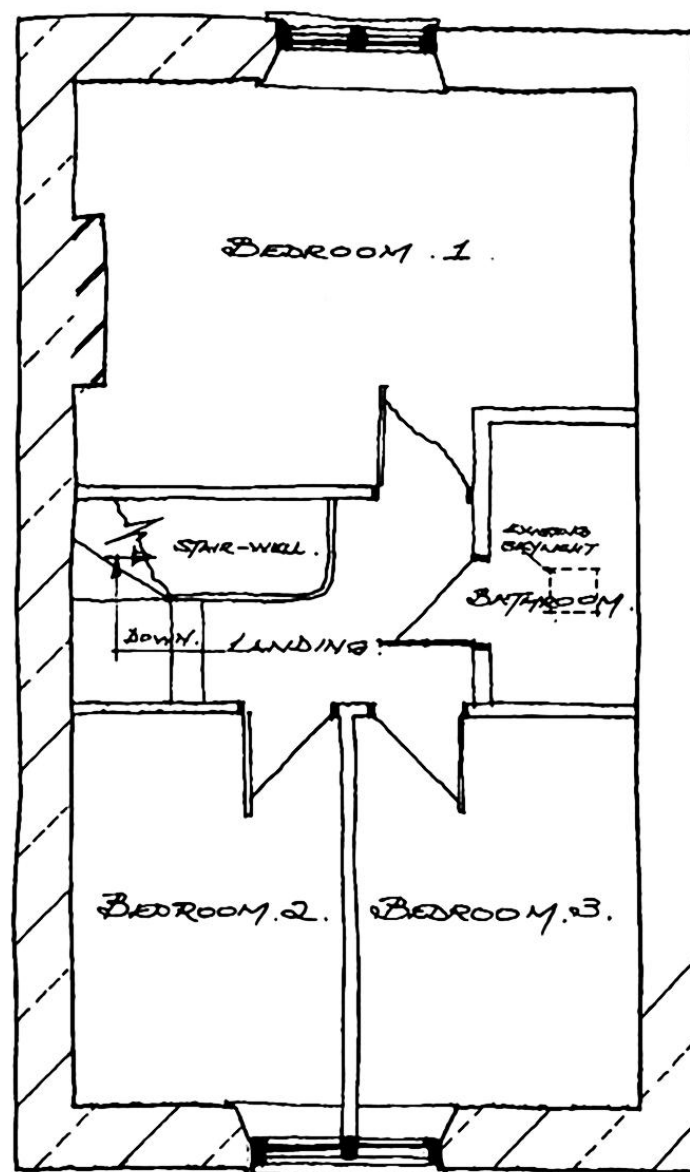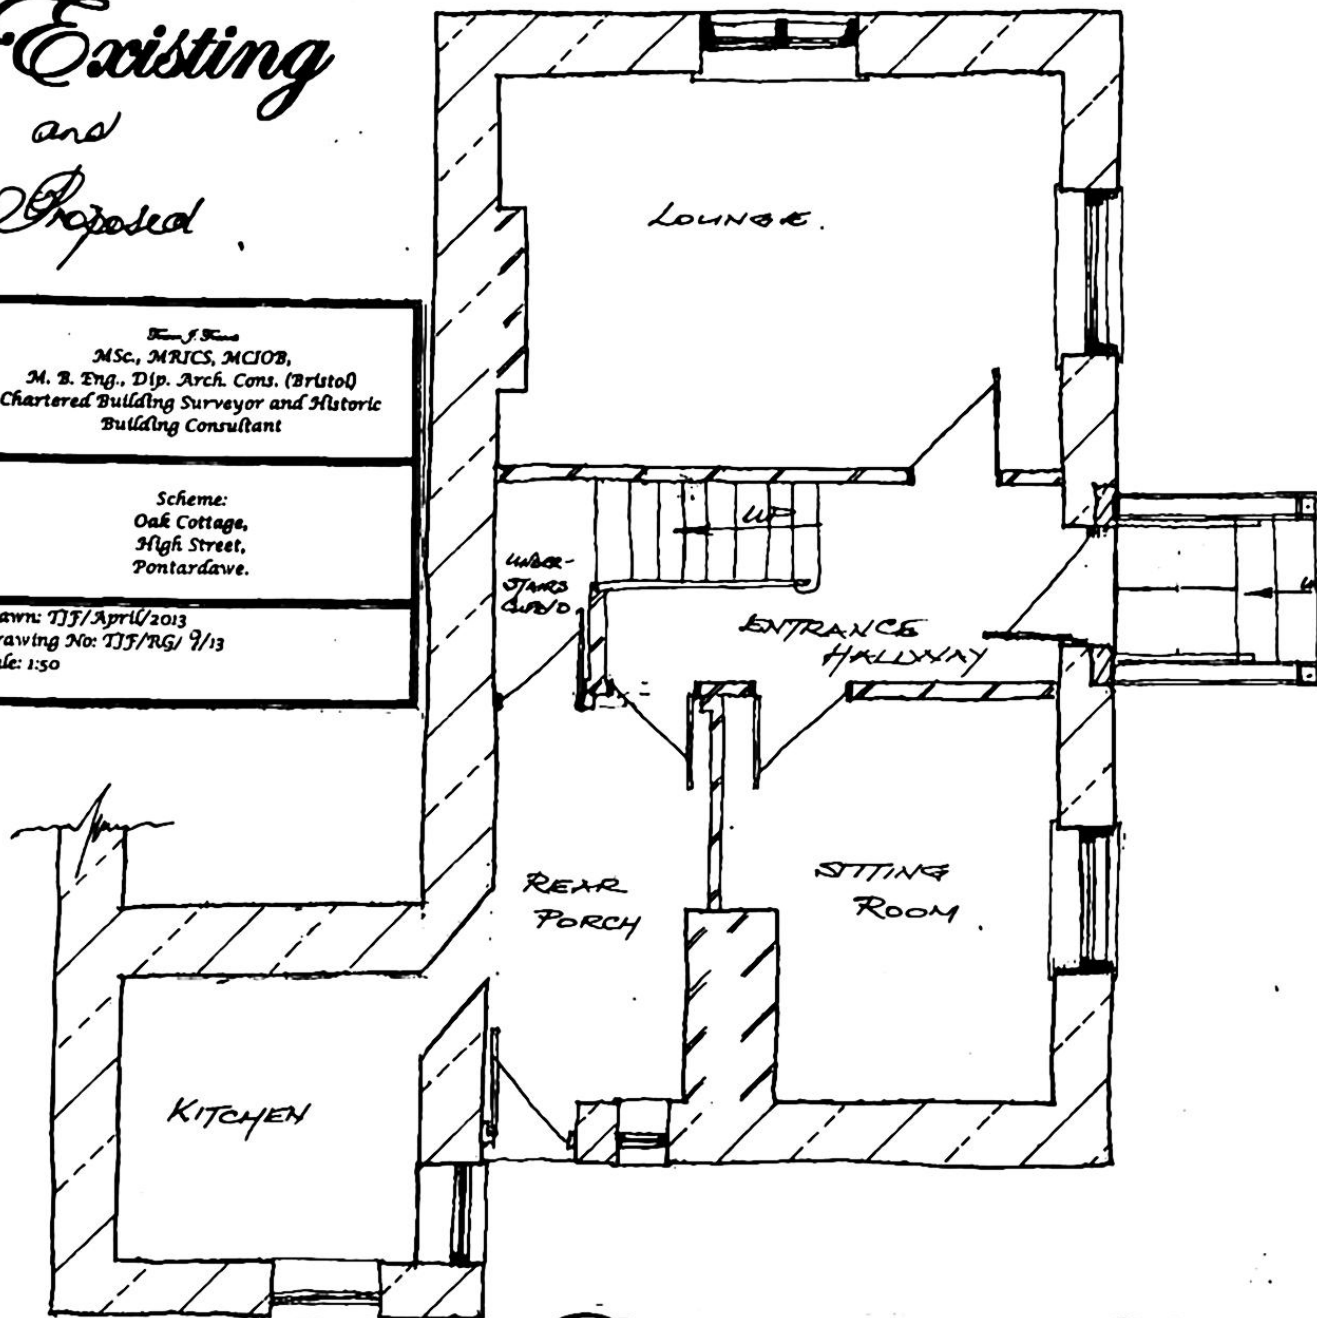

Ground floor Plan First Floor Plan

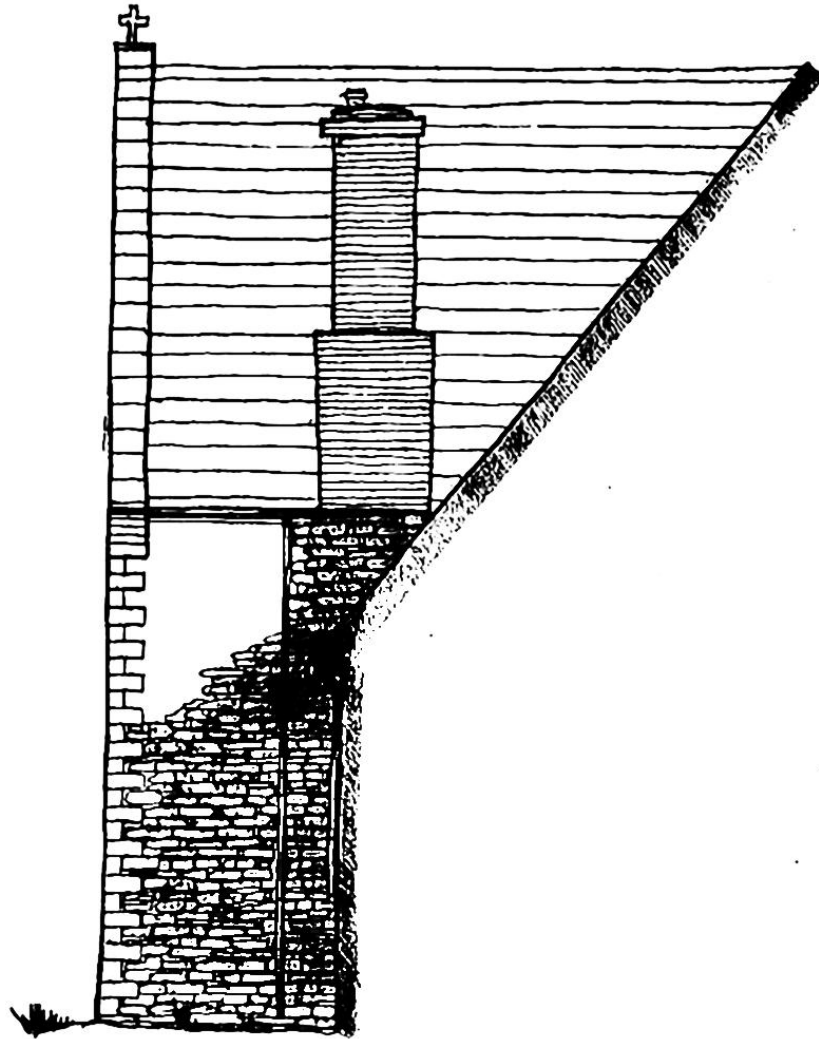

Site Plan 1:1250



Oak Cottage and St Peter's School Hall



Map shows area bounded by: 272365.21, 204318.85, 272368.83, 204441.37 (at a scale of 1:1250). The representation of a road, track or path is no evidence of a right of way. The representation of features as lines is no evidence of a property boundary.

Produced on 13th Apr 2013 from the Ordnance Survey National Geographic Database and those pending surveyed revision available at this date. Reproduction in whole or part is prohibited without the prior permission of Ordnance Survey. © Crown copyright 2013. Supplied by bryoptan.co.uk a licensed Ordnance Survey partner (100063143). Unique plan reference: 800001846-028337

Ordnance Survey and the OS Symbol are registered trademarks of Ordnance Survey, the national mapping agency of Great Britain. Buy A Plan logo, pdf design and the bryoptan.co.uk website are Copyright © Plan Inc Ltd 2013

Proposed / Existing

Trevor J. Francis
 MSc, MRICS, MCIOS,
 M. B. Eng., Dip. Arch. Cons. (Bristol)
 Chartered Building Surveyor and Historic Building
 Consultant.
 01639 638820

Scheme: *Listed Building and Planning*
 Oak Cottage (House),
 High Street,
 Pontardawe,
 Neath Port Talbot
 Glamorgan.

Drawn: *TJF*, April, 2013
 Scale: 1:50
 Drawing No: *TJF/RG/11/13*