



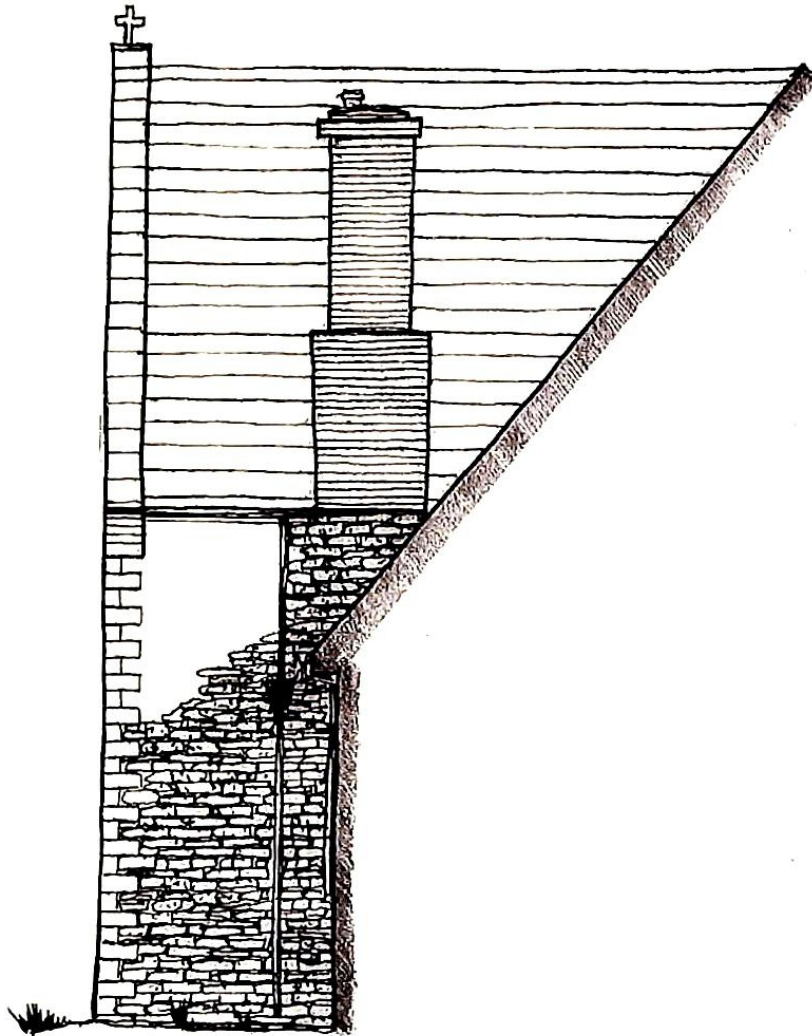

Site Plan 1:1250

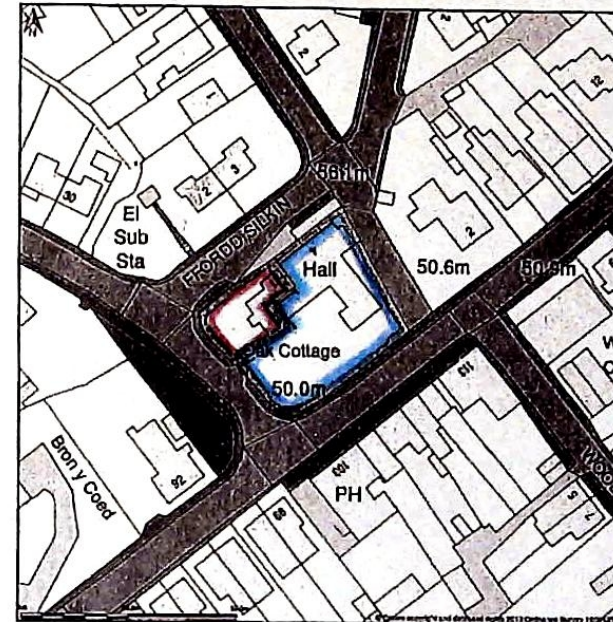

Oak Cottage and St Peter's School Hall



Map shows area bounded by: 272385.21, 204319.95, 272526.63, 204461.37 (at a scale of 1:1250). The representation of a road, track or path is no evidence of a right of way. The representation of features as lines is no evidence of a property boundary.

Produced on 13th Apr 2013 from the Ordnance Survey National Geographic Database and incorporating surveyed revision available at this date. Reproduction in whole or part is prohibited without the prior permission of Ordnance Survey. © Crown copyright 2013. Supplied by buyaplan.co.uk a licensed Ordnance Survey partner (100053143). Unique plan reference: 800001840-035337

Ordnance Survey and the OS Symbol are registered trademarks of Ordnance Survey, the national mapping agency of Great Britain. Buy A Plan logo, pdf design and the buyaplan.co.uk website are Copyright © Pass Inc Ltd 2013

Proposed / Existing

Trevor J. Francis
MSc., MRICS, MCIOD,
M. B. Eng., Dip. Arch. Cons. (Bristol)
Chartered Building Surveyor and Historic Building
Consultant.
01639 638820

Scheme: Listed Building and Planning
Oak Cottage (House),
High Street,
Pontardawe,
Neath Port Talbot
Glamorgan.

Drawn: TJF, April, 2013
Scale: 1:50
Drawing No: TJF/RG/1/13