




APPROVED PLAN, ~~THE~~ AMENDED TO SHOW PROPOSED CHANGE TO STONE ON FRONT ELEVATION - REV. 1

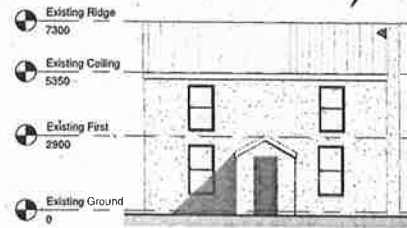


Existing Front Elevation
Scale 1:100

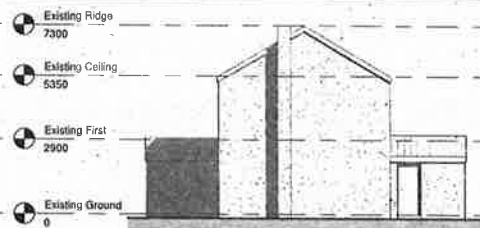


Existing Side Elevation (Right)
Scale 1:100

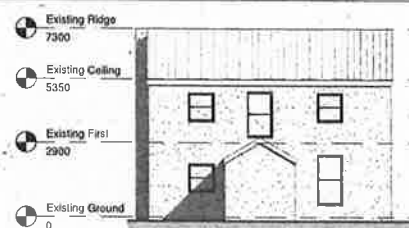


Existing Rear Elevation
Scale 1:100

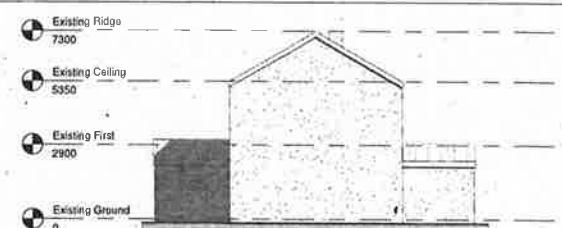


Existing Side Elevation (Left)
Scale 1:100

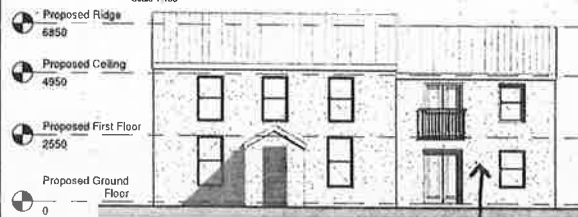

Proposed Front Elevation
Scale 1:100
STONE TO FRONT ELEVATION ONLY. REV. 1.

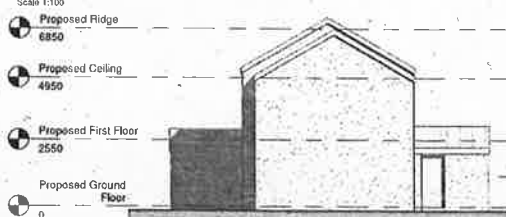

Proposed Side Elevation (Right)
Scale 1:100

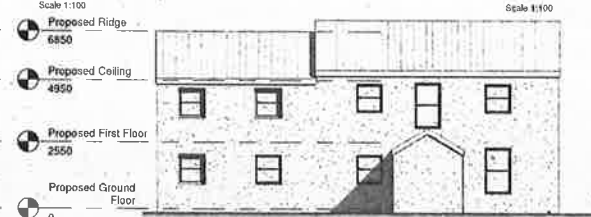


Proposed Rear Elevation
Scale 1:100

MATERIALS


Roof - Concrete to match existing.
Rainwater goods - White upvc.
Walls - Render to match.
Windows and External doors - White uPVC.
Fascias and Barge Boards - White uPVC.




3D View

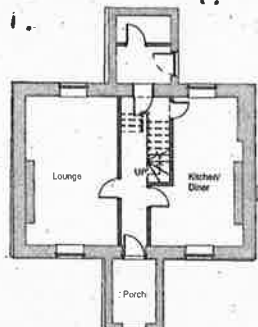


Existing Ground Floor
Scale 1:100

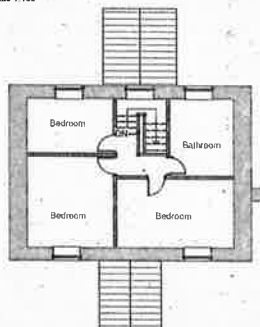


Existing First Floor
Scale 1:100

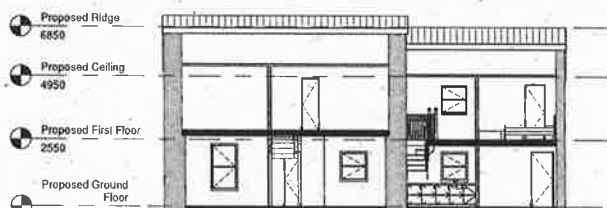


Proposed Section A-A
Scale 1:100

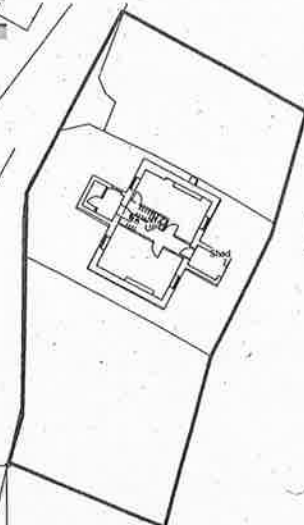

Existing Block Plan
Scale 1:200

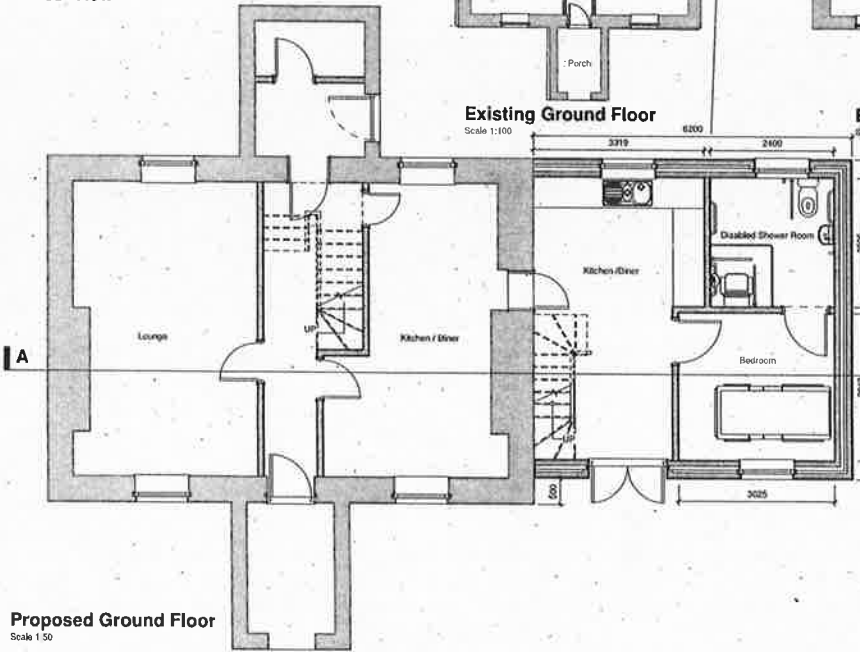

Proposed Ground Floor
Scale 1:50

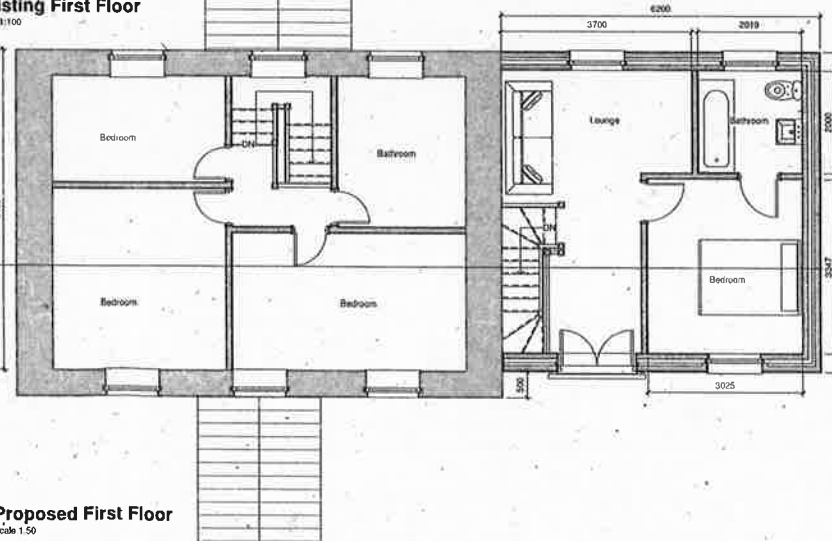

Proposed First Floor
Scale 1:50

PROJECT			
PROPOSED SIDE EXTENSION TO LLWYN CELYN FARM, RHIW FAWR SA9 2RB			
TITLE			
Existing and Proposed Details			
CLIENT			
DRAWN BY	CHECKED BY	DATE	PROJECT NUMBER
Author	Checker	05/04/18	
SCALE (If A1)		PROJECT NUMBER	
As indicated		Project Number	REV
DRAWING NUMBER			
310-02			