



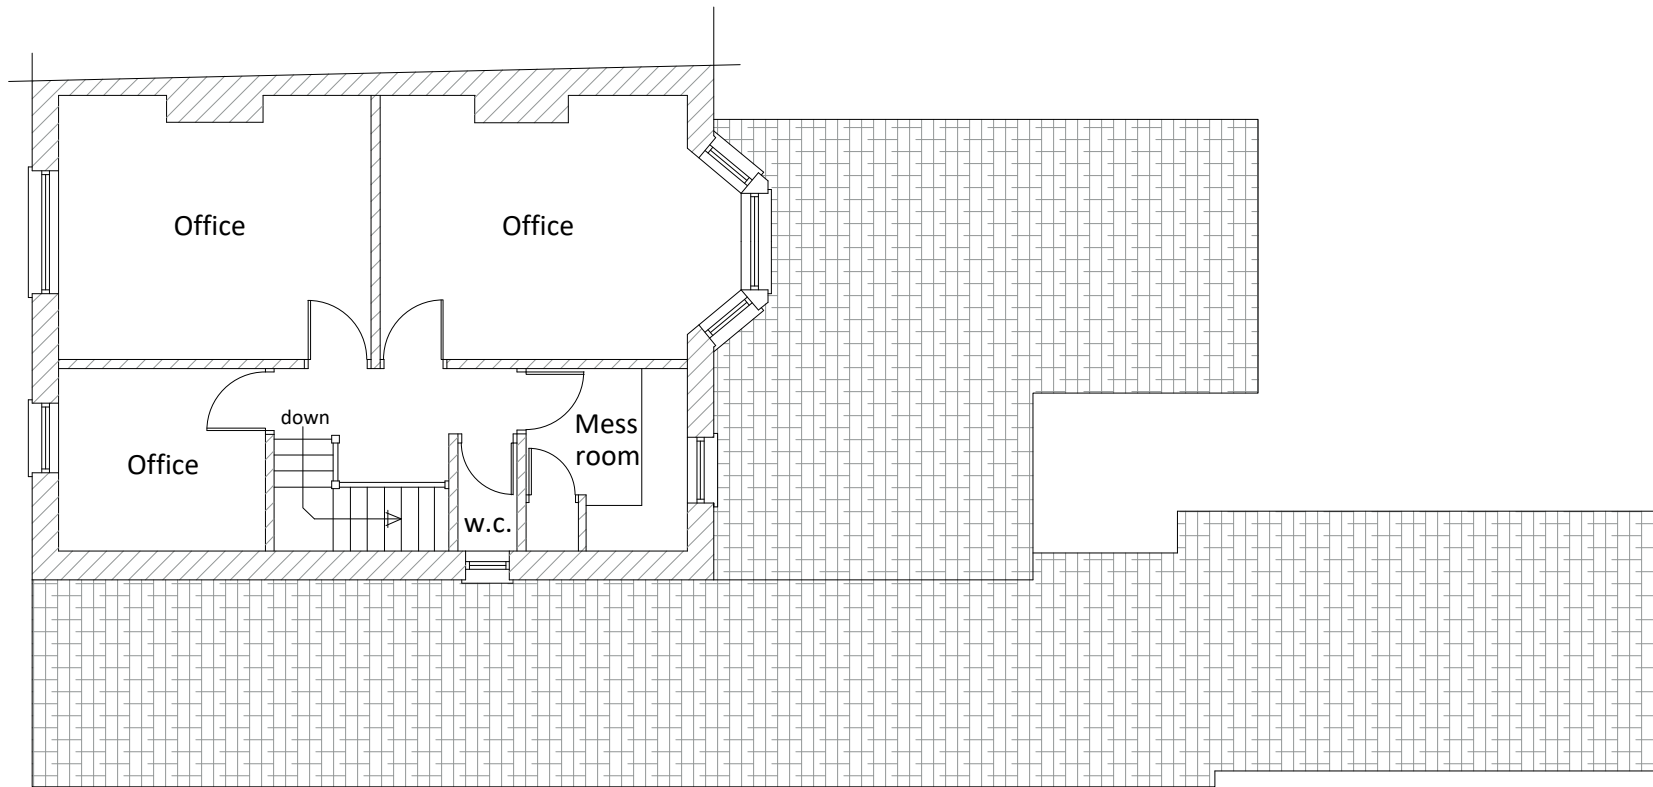

**EXISTING FIRST FLOOR PLAN**  
scale 1:100

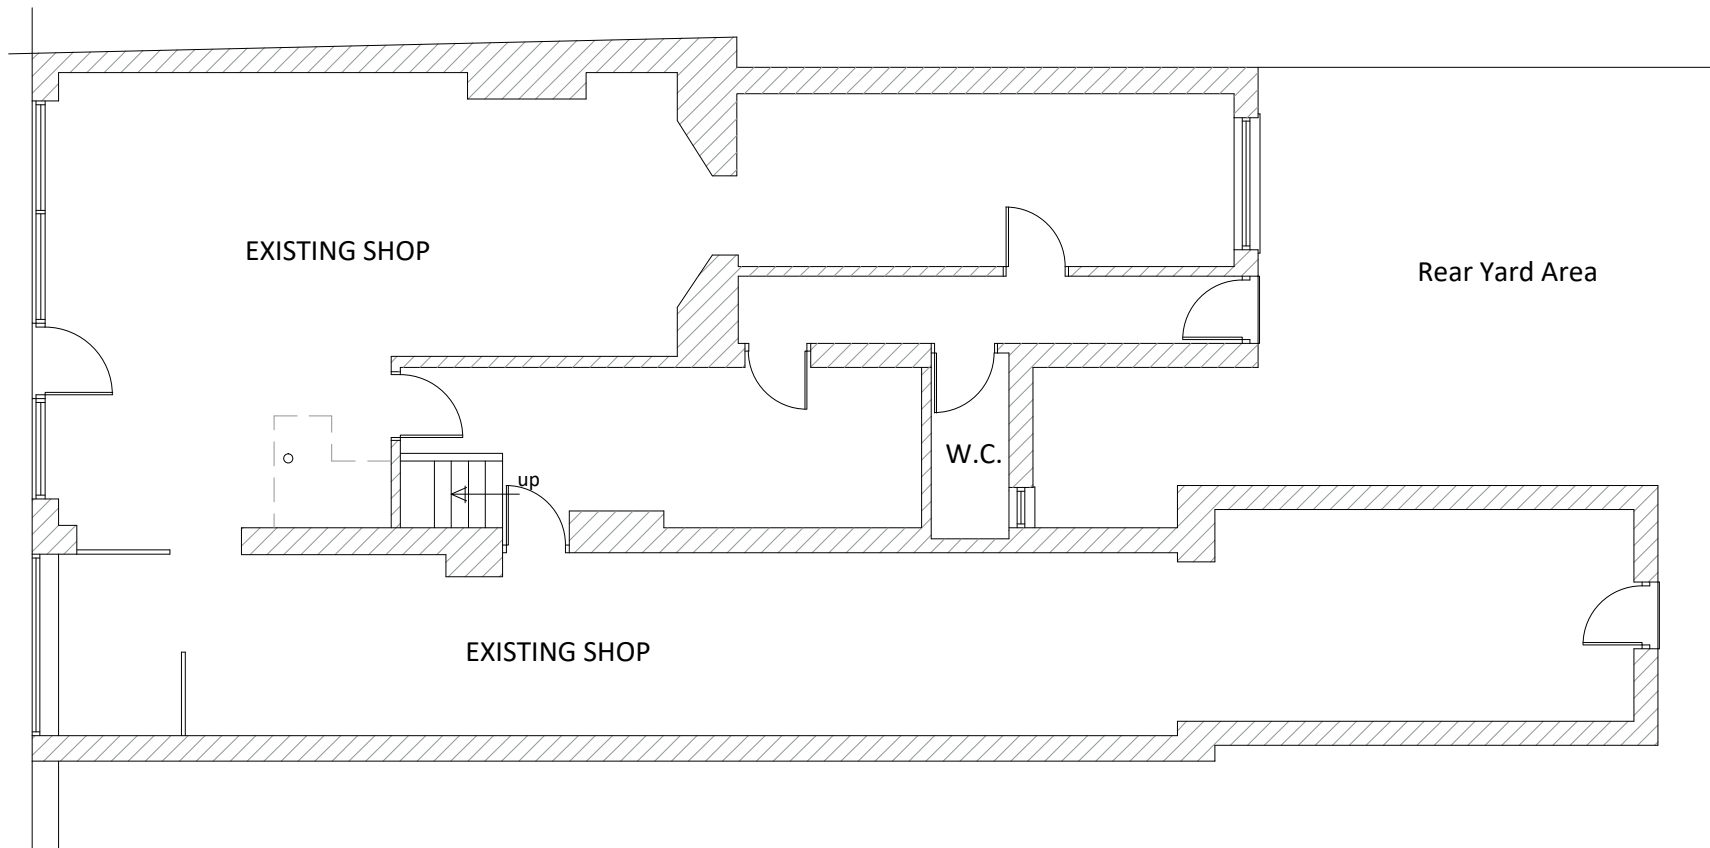

**EXISTING GROUND FLOOR PLAN**  
scale 1:100



**EXISTING FRONT ELEVATION**  
scale 1:100



**LOCATION PLAN**  
scale 1:1250

|                                                                                    |                   |   |      |             |
|------------------------------------------------------------------------------------|-------------------|---|------|-------------|
| Client Mr Lee Nguy                                                                 |                   | Revision   | Date | Description |
| Project Proposed New Shop Front with flat over at 272 Margam Road, Margam SA13 2DB |                   | <b>H. D. WILLIAMS Ltd.</b><br>F.R.I.C.S.<br>CHARTERED QUANTITY SURVEYOR<br>MAINTFESURWR SIARTREDIG                                   |      |             |
| Title Existing Floor Plan, Elevations and Location Plan                            |                   | 123, Treallaw Road, Tonypandy, Mid Glam., CF40 2NP.<br>Tel. (01443) 441078 Fax (01443) 434191<br>email: hdwilliams1@hotmail.co.uk    |      |             |
| Date March, 2022                                                                   | Scale as noted A3 |  the mark of property professionalism worldwide |      |             |
| Drawing Number hdw/ph/ln.01                                                        | Job Ref.          |   |      |             |
|                                                                                    |                   | Revision   |      |             |