




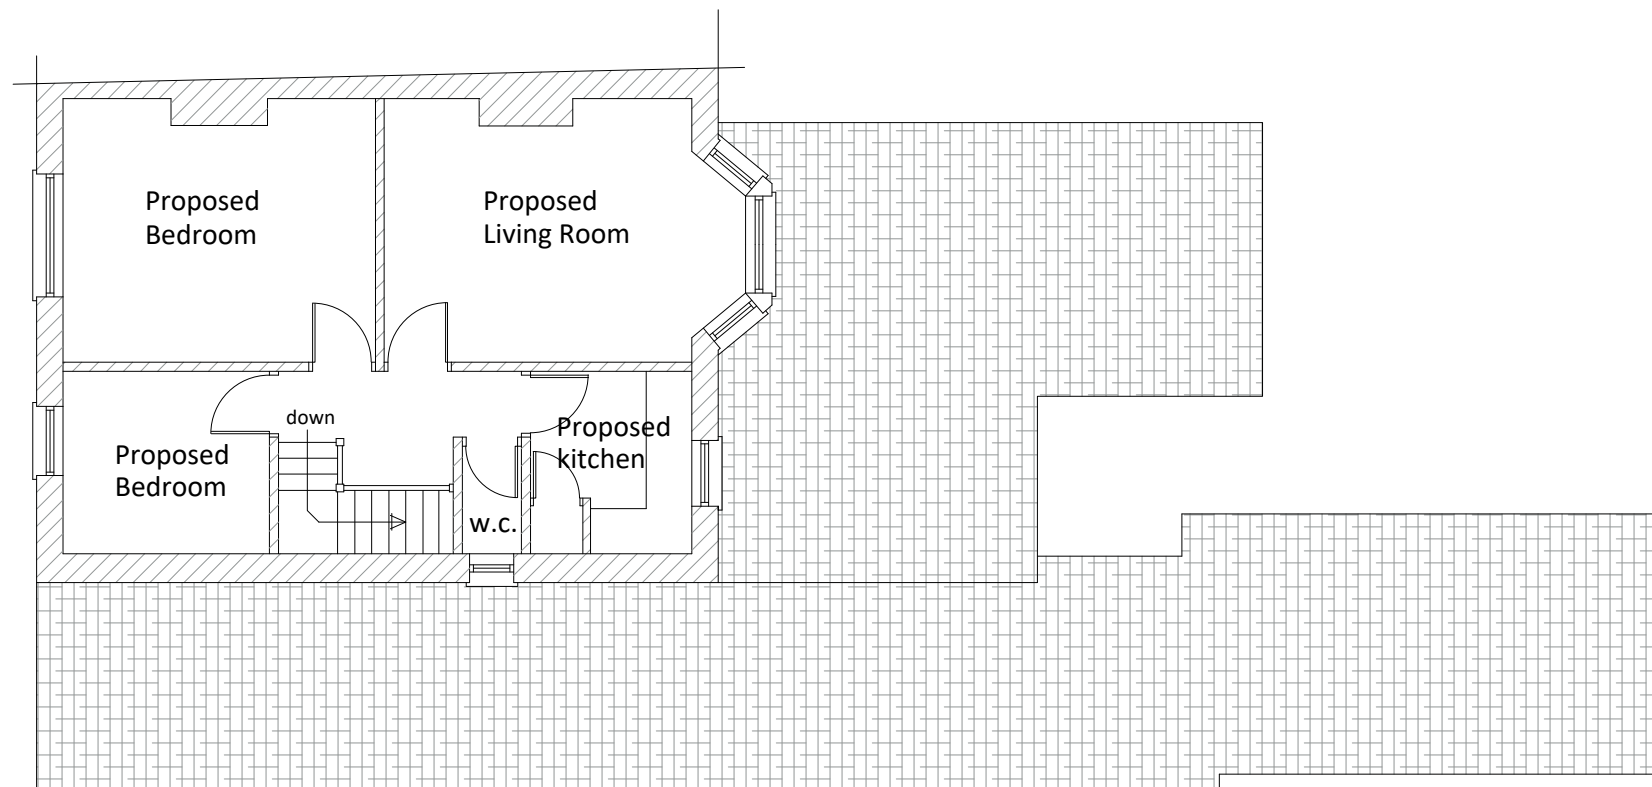

PROPOSED FIRST FLOOR PLAN
scale 1:100

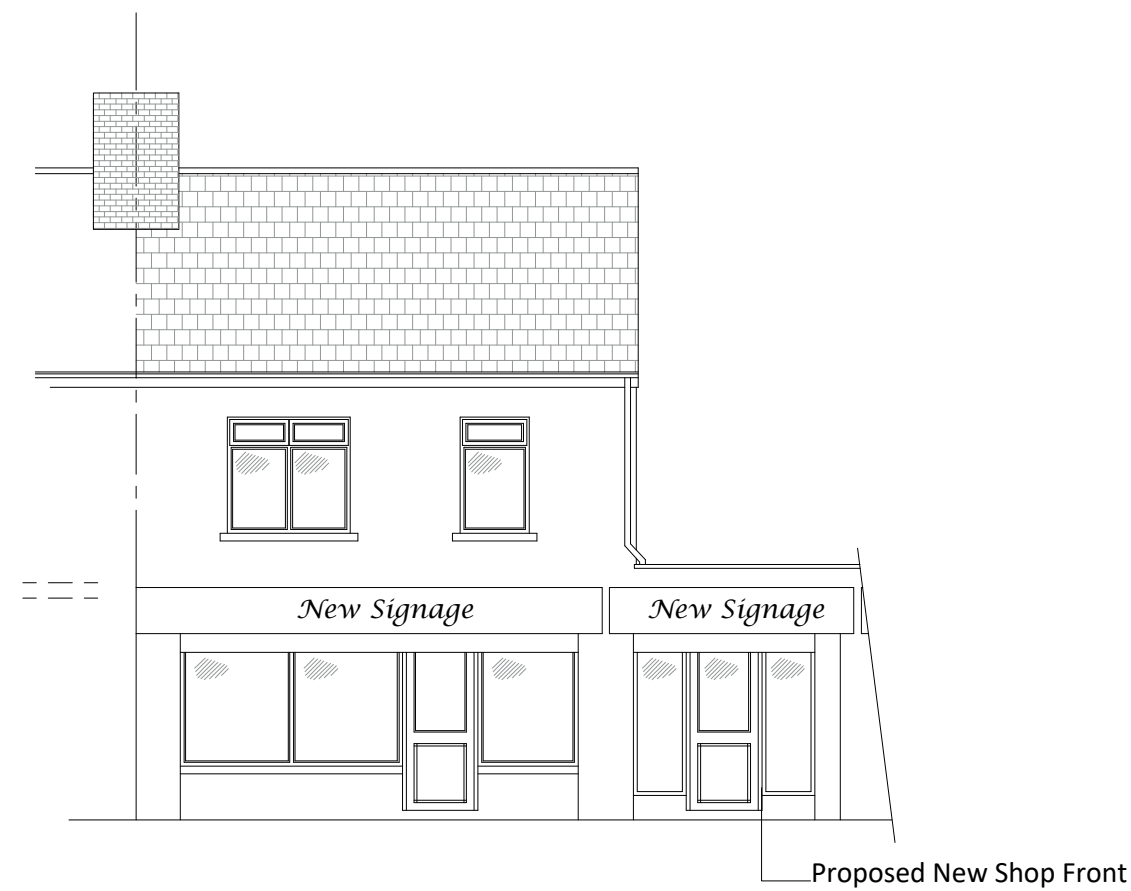

PROPOSED FRONT ELEVATION
scale 1:100

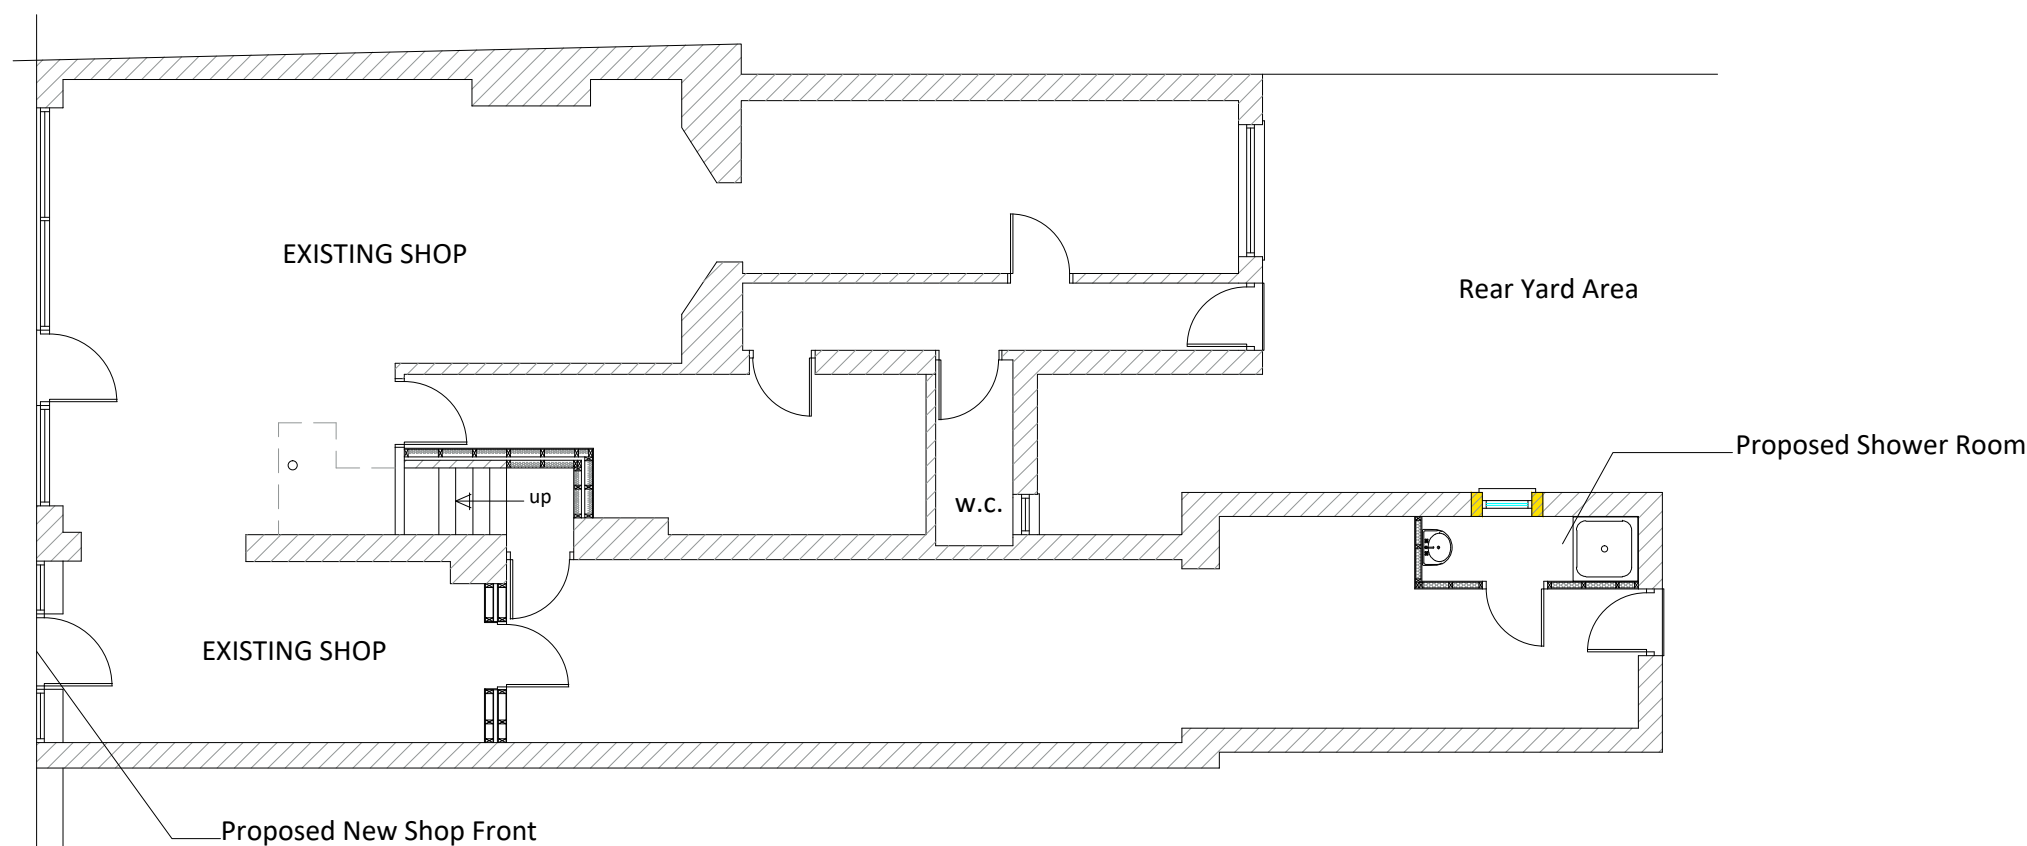

PROPOSED GROUND FLOOR PLAN
scale 1:100

Client Mr Lee Nguy		Revision	Date	Description
Project Proposed New Shop Front with flat over at 272 Margam Road, Margam SA13 2DB		H. D. WILLIAMS Ltd. F.R.I.C.S. CHARTERED QUANTITY SURVEYOR MAINTFESURWR SIARTREDIG		
Title Proposed Floor Plan and Elevations		123, Treallaw Road, Tonypandy, Mid Glam., CF40 2NP. Tel. (01443) 441078 Fax (01443) 434191 email: hdwilliams1@hotmail.co.uk		
Date March, 2022	Scale as noted A3			
Drawing Number hdw/ph/ln.02	Job Ref.	Revision	 RICS the mark of property professionalism worldwide	