



Build-in Open Nest Box built into walls to provide nesting cavities for species such as robins and wagtails

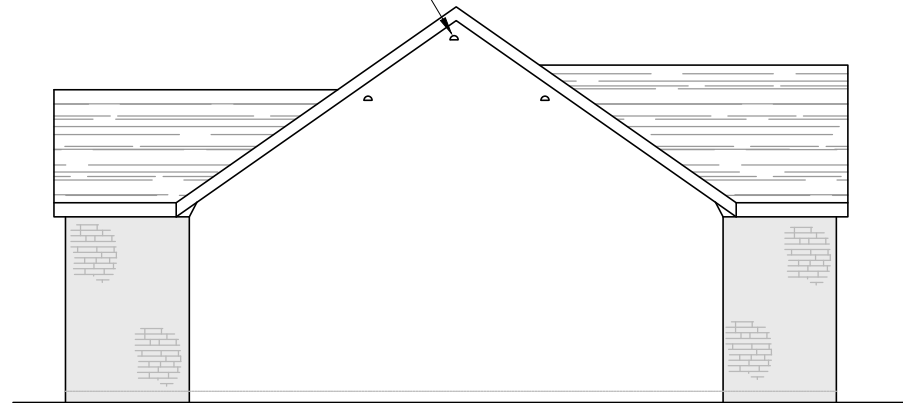


Proposed front elevation
Scale - 1:100


Build-in Open Nest Box built into walls to provide nesting cavities for species such as robins and wagtails

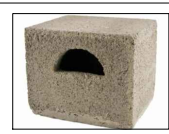

Proposed elevation on 'A'
Scale - 1:100

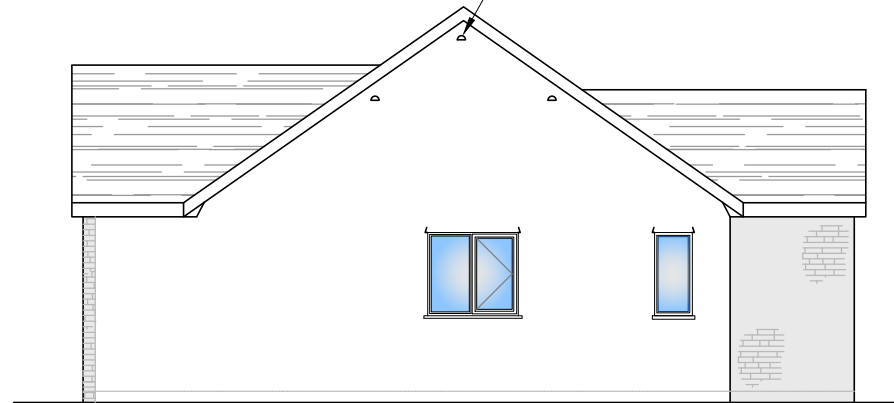

Proposed elevation on 'B'
Scale - 1:100

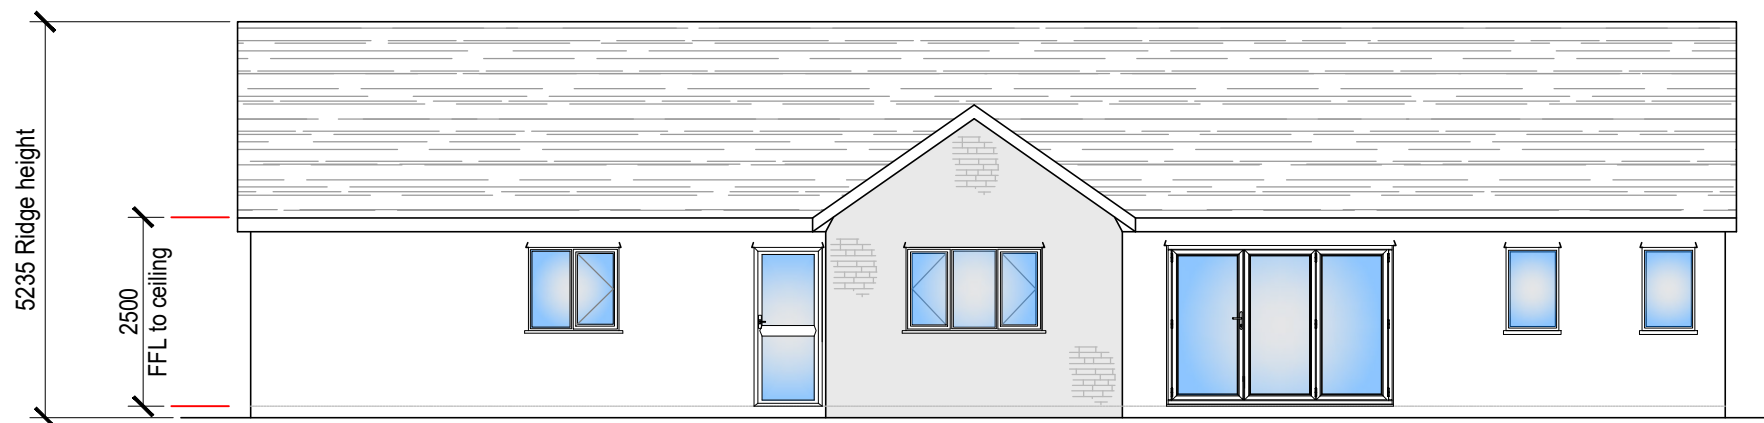

Proposed rear elevation
Scale - 1:100



Example of pennant stone cladding to highlighted elevations

WARNING:- THIS MAY BE A REDUCED SIZE PRINT, CHECK SCALE BELOW

2m 1m 0 5m 10m

1:100

Notes :

All dimensions are to be site checked and confirmed prior to order and manufacture of components and prior to the commencement of works on site. New roof and dormer to be designed and manufactured by specialist contractor suchas Fforest timber or Manderwood and all calculations presented to building control prior to construction.

Material, workmanship & construction are to conform with current British Standards, Codes of Practice, Agreement Certificates & Manufacturers recommended specifications and are to fully comply with the Building Regulation, related approved documents and legislation.

All services are to be installed in accordance with statutory authority regulations and by-laws.

SAFETY :

All builder practices are to comply with :
* The Health & Safety at Work Act (1974)
* The Management of Health and Safety at Work (1999)
* The Construction (Health & Safety Welfare) regs. (1996)
* The Construction (Lifting Operations) regs. (1961)
* The Construction (Head Protection) regs. (1989)
* The Construction (Design & Management) regs. (2007)
* COSHH regs
* PUWER regs
* PPE regs
* Manual Handling regs

Go to www.hse.gov.uk for further information.

01	First issue	Mar22
REV	DESCRIPTION	DATE

Client	Mr. D. Lacey
--------	--------------

Title	Proposed elevations
-------	---------------------

Scheme	Proposed new bungalow replacing existing stables at Gwrhyd Road, Rhyd Y Fro, Pontardawe
--------	---

Scale (A3)	Drawing No.	Issue
As shown	DL-001	01