



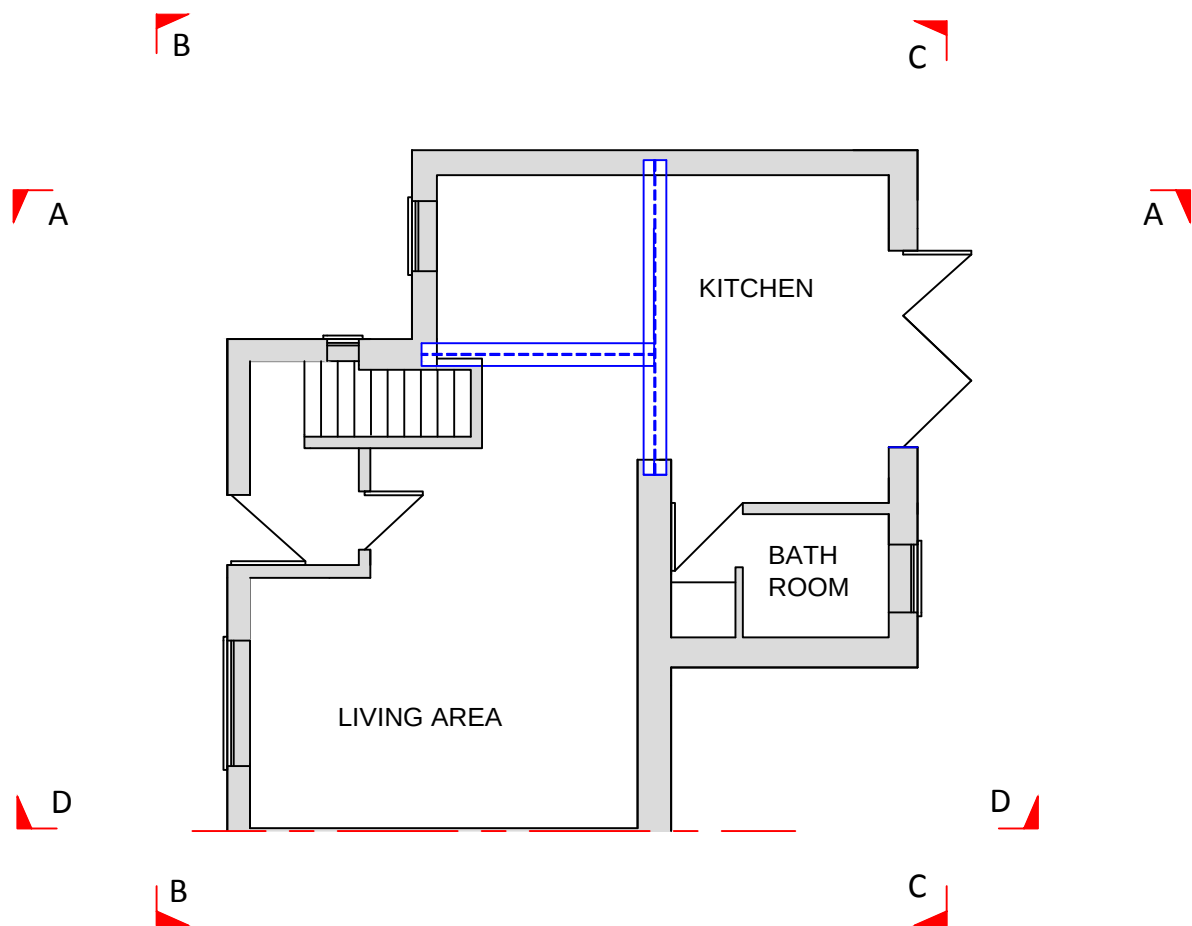

PROPOSED GROUND FLOOR PLAN
1:100

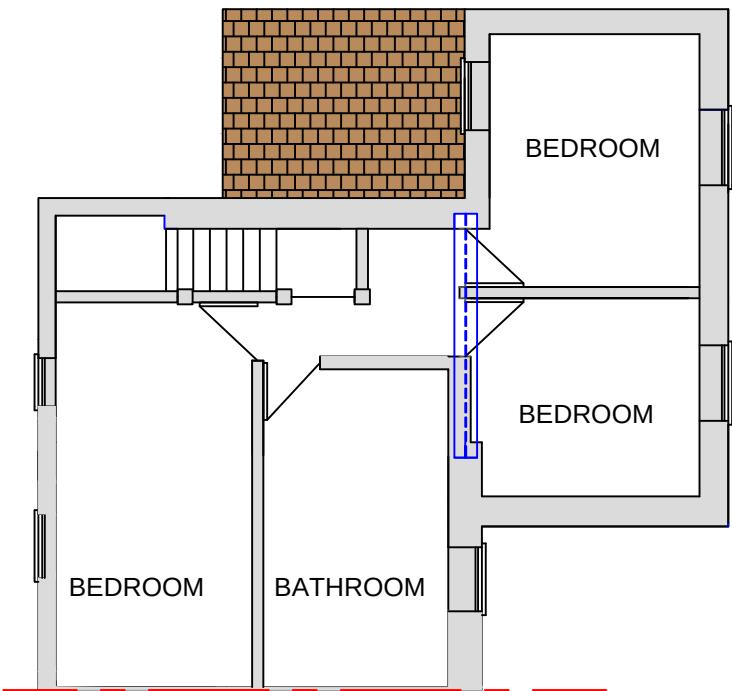

PROPOSED FIRST FLOOR PLAN
1:100

KEY

NOTES

1. All dimensions are in millimeters unless otherwise stated.
2. This is a C.A.D drawing and should not be amended by hand.
3. Please note that when scaling off this drawing, that it should be printed at A3.
4. RSJ to be designed by structural engineer
5. All UPVC windows, gutters and fascia's to be changed to Anthracite grey.
6. External finish to be painted pebble dash as per the existing.

Rev	DESCRIPTION	DATE
A	FOR PLANNING	03/22
5 YNYSLAS CRESCENT GLYNNEATH NEATH SA11 5LB PROPOSED PLANS		
Scale : As shown		
Drawn: RCM		Revision : A