




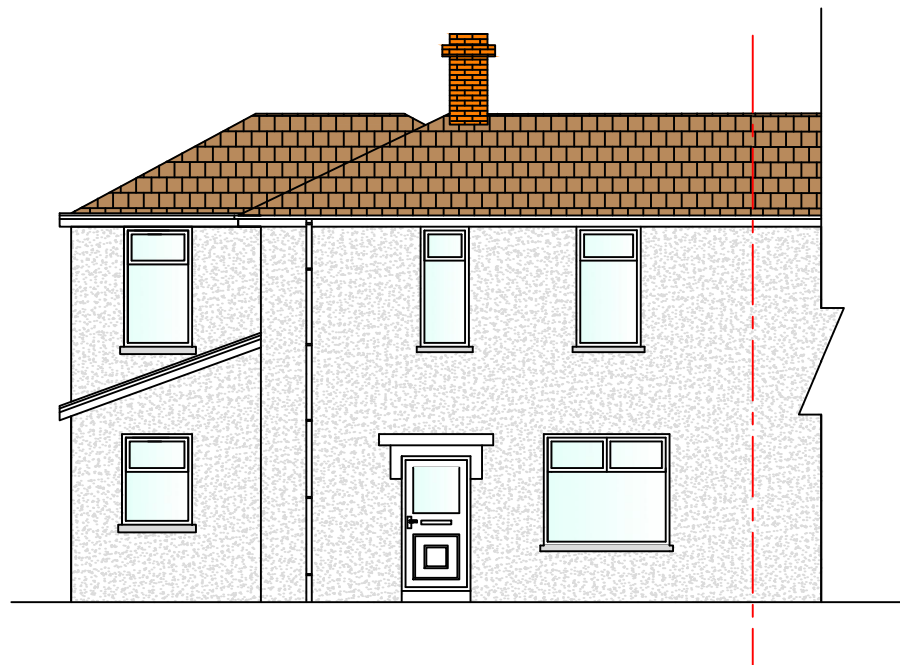


PROPOSED FRONT ELEVATION B-B
1:100

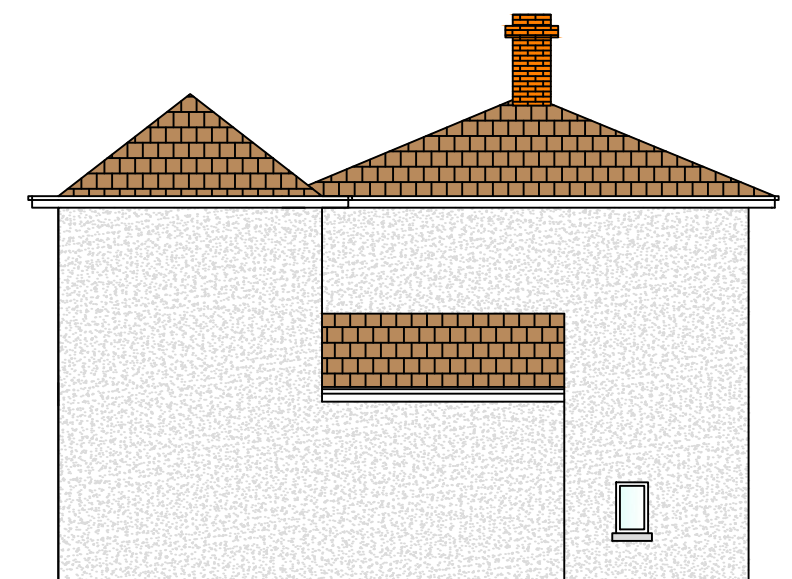

PROPOSED SIDE ELEVATION A-A
1:100

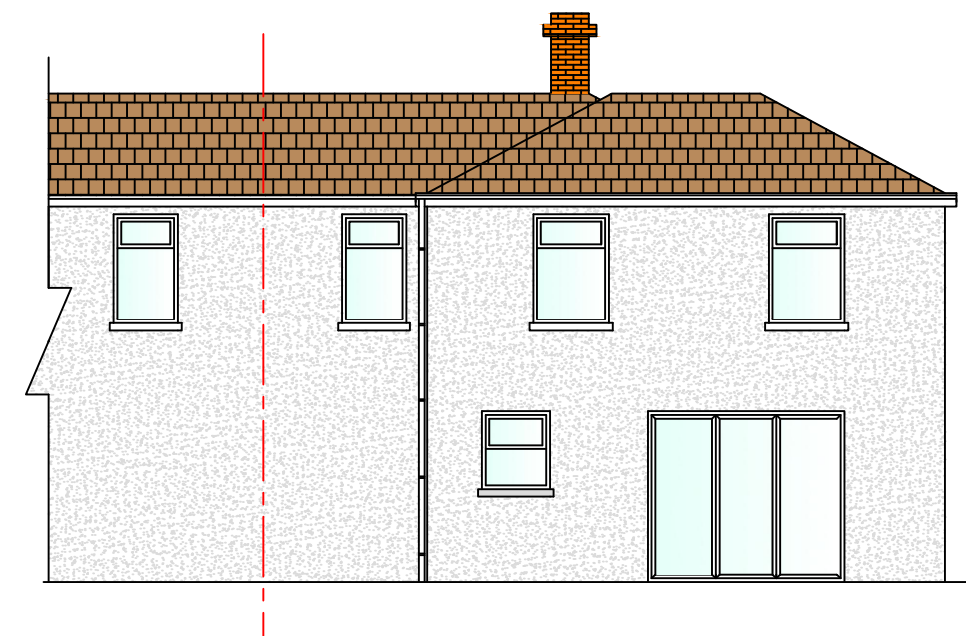

PROPOSED REAR ELEVATION C-C
1:100

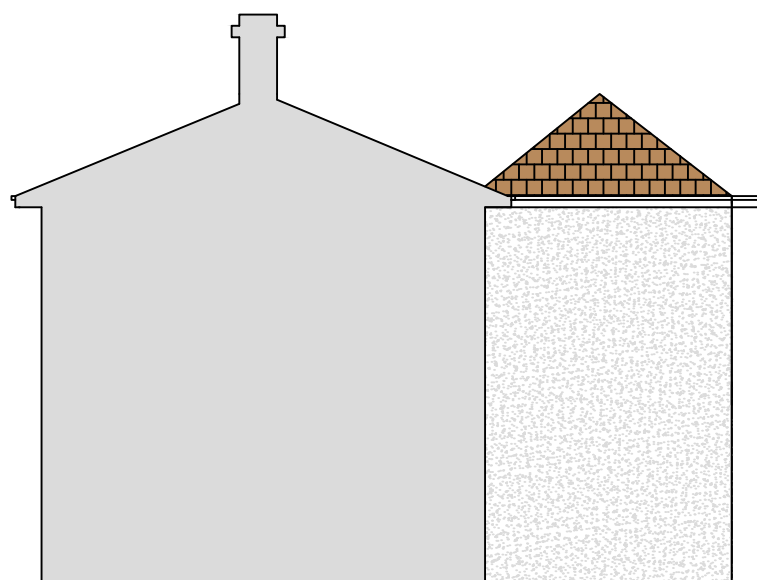

PROPOSED SIDE ELEVATION D-D
1:100

KEY

NOTES

1. All dimensions are in millimeters unless otherwise stated.
2. This is a C.A.D drawing and should not be amended by hand.
3. Please note that when scaling off this drawing, that it should be printed at A3.
4. All windows and doors to be UPVC to be anthracite grey
5. All UPVC gutters and fascia's to be changed to anthracite grey.
6. If building over or within 3m of a main sewer then owner is to enter into a build over sewer agreement with welsh water.

7. RSJ's to be as per structural engineers calculations.
8. Foundations to extension to be installed to industry standard and on suitable strata
9. All external render to be painted pebble dash as per existing

Rev	DESCRIPTION	DATE
A	FOR PLANNING	03/22
5 YNYSLAS CRESCENT GLYNNEATH NEATH SA11 5LB PROPOSED ELEVATIONS		
Scale : As shown		
Drawn: RCM		Revision : A