



Title : Existing and Proposed Roof Plan	
43 Neath Rd, Crynant Neath SA10 8SE	
Drawing No. 010	Scale 1:100

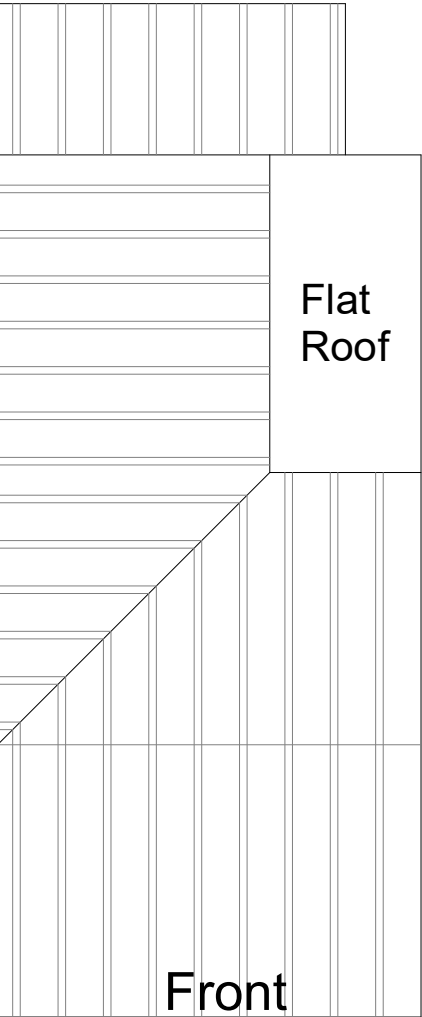

Existing

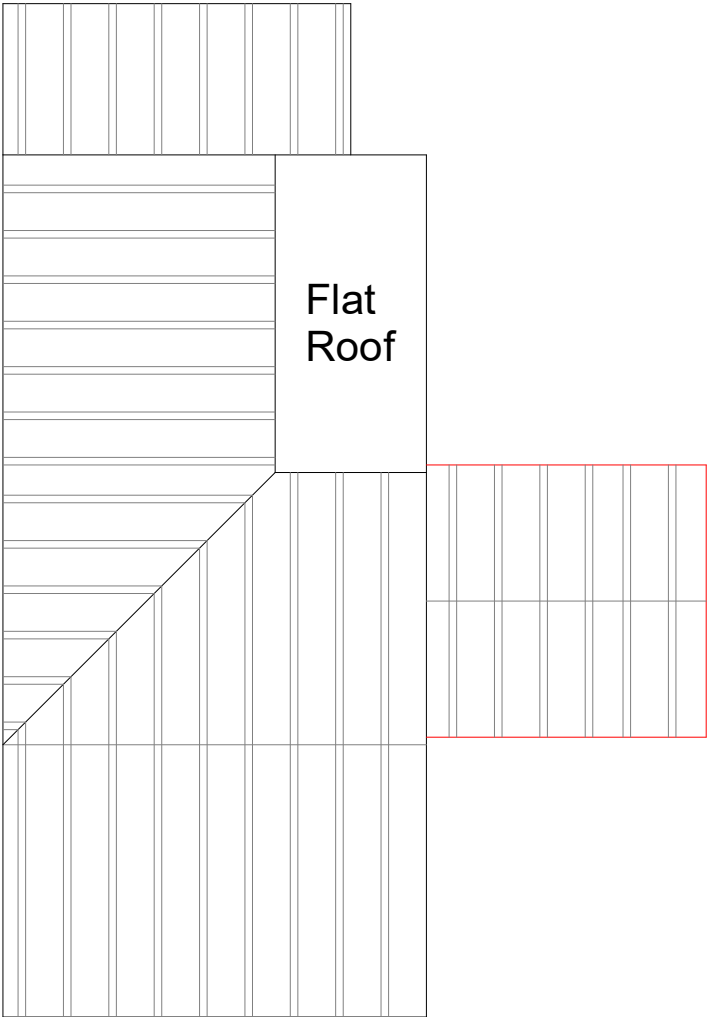

Proposed in Red