


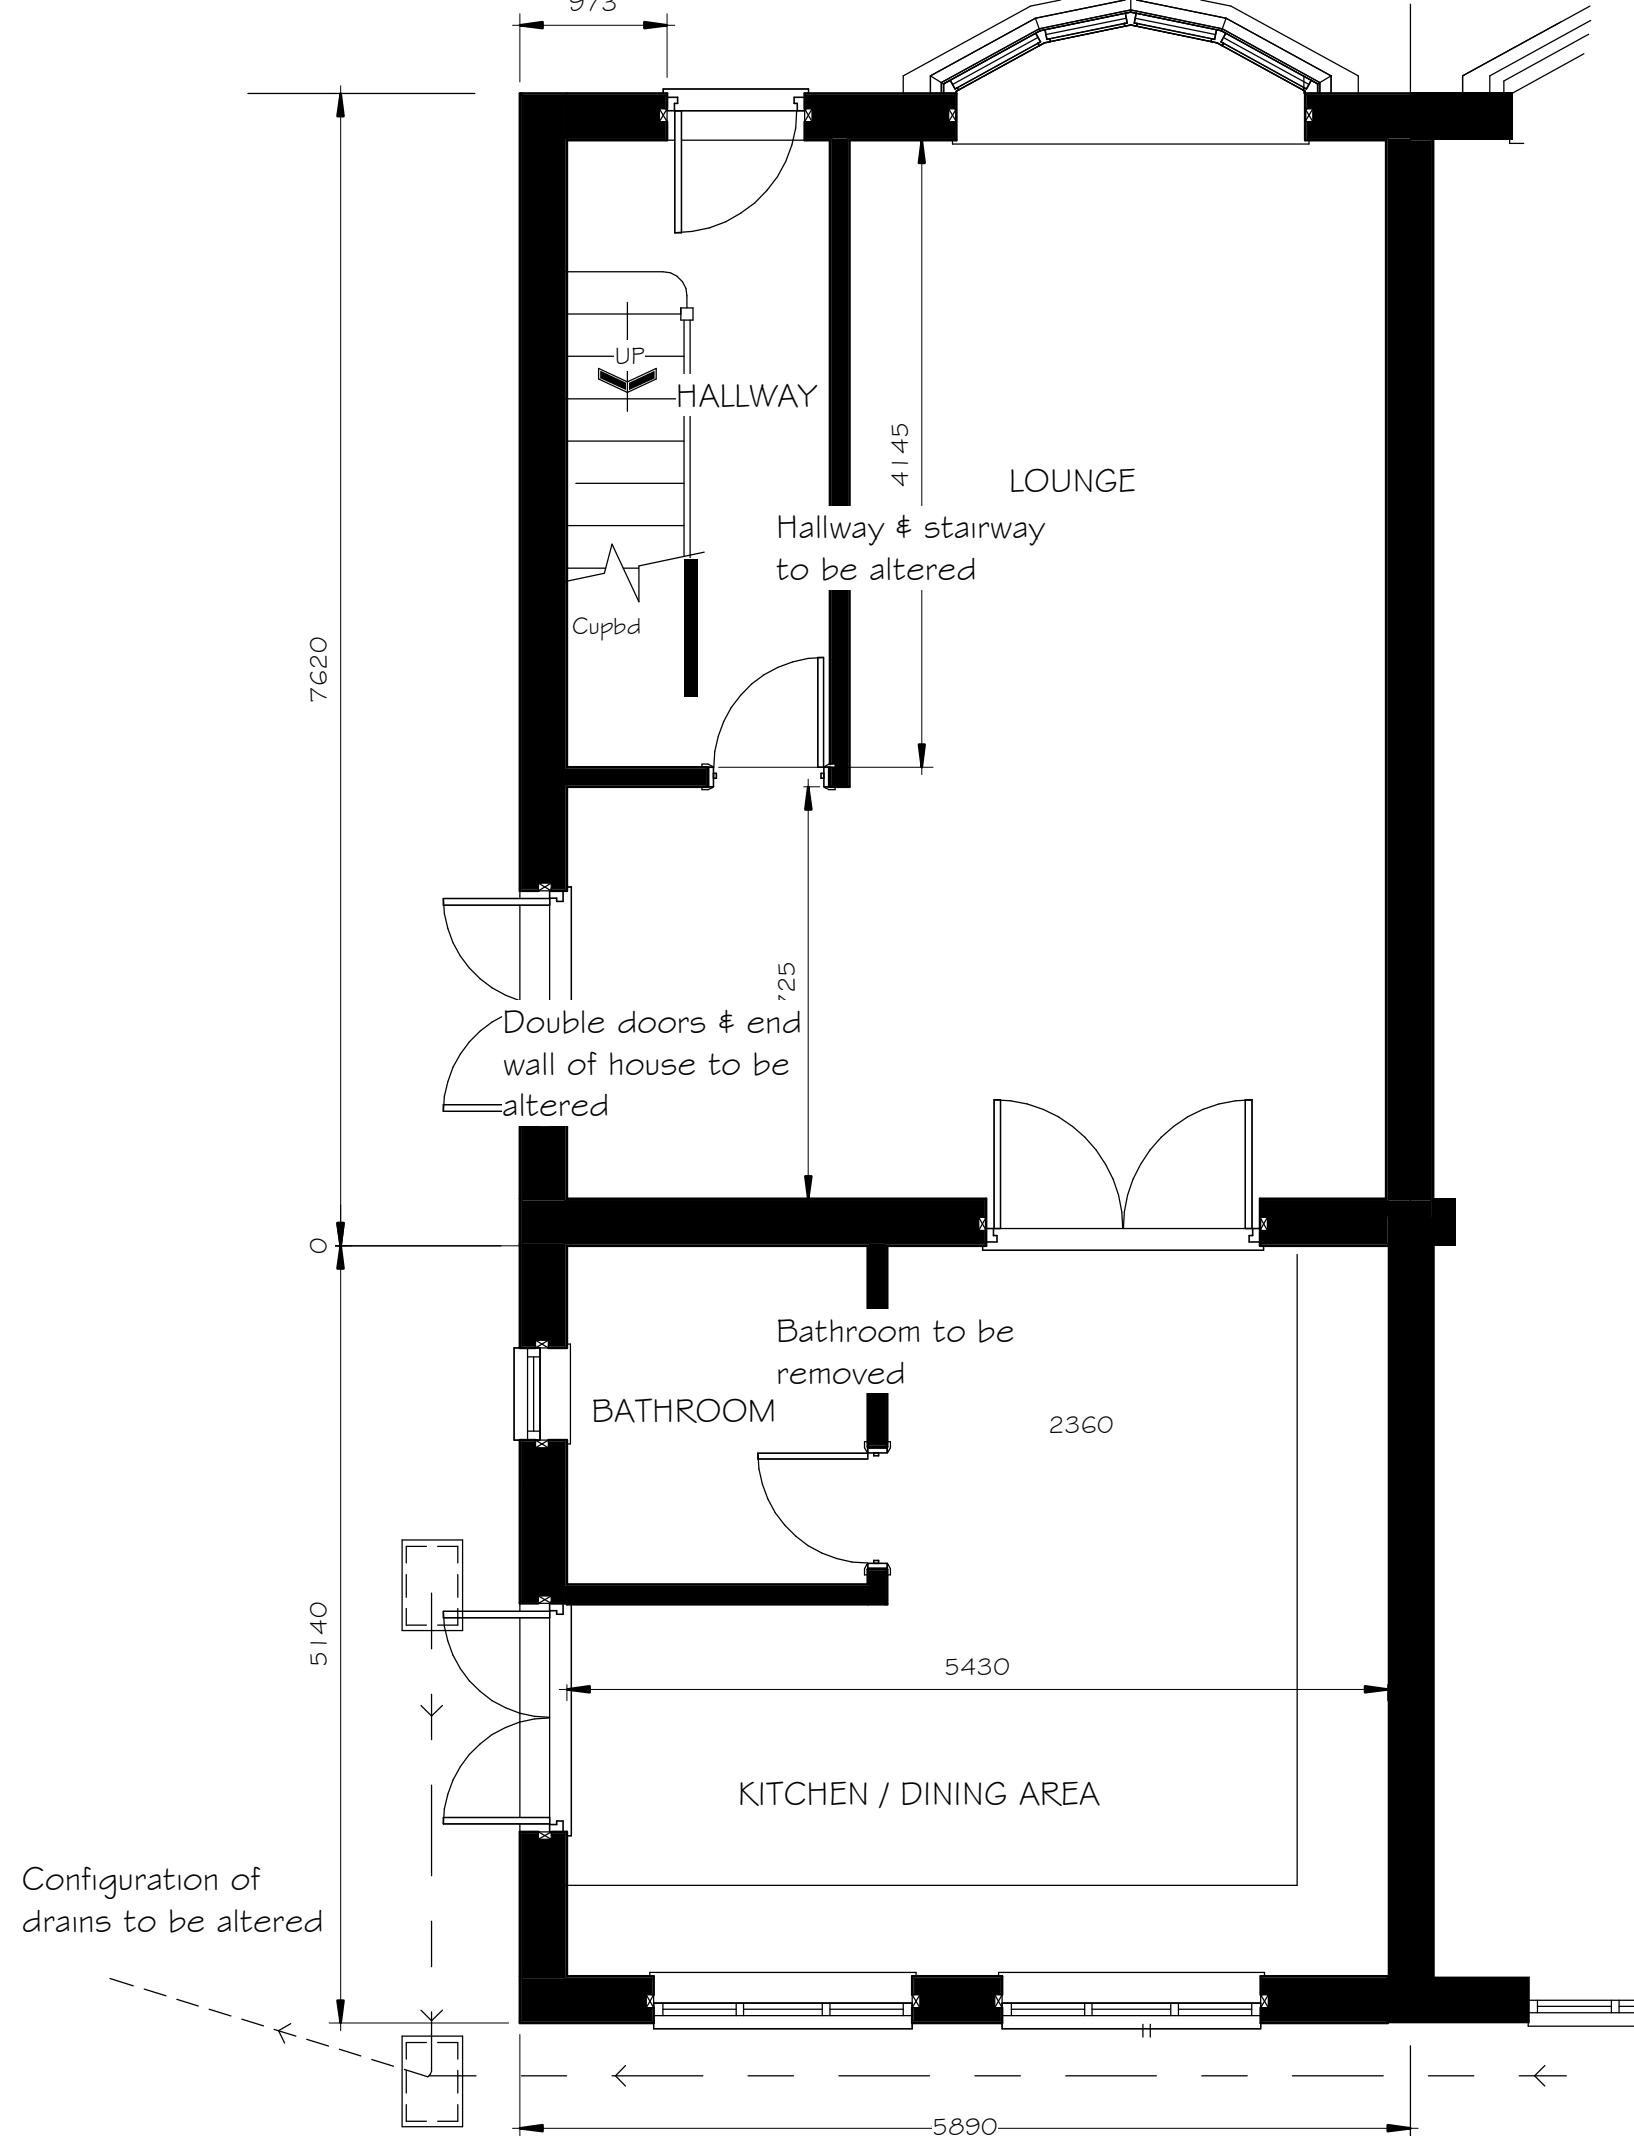

GROUND FLOOR PLAN

PROPOSED TWO STOREY REAR/SIDE EXTENSION at
15 RIVERSIDE GARDENS, GLYNNEATH SA11 5LA

EXISTING GROUND FLOOR

Date 08.02.22
Scale 1:50
Drawn PG

Drawing No

2109/3

REV