


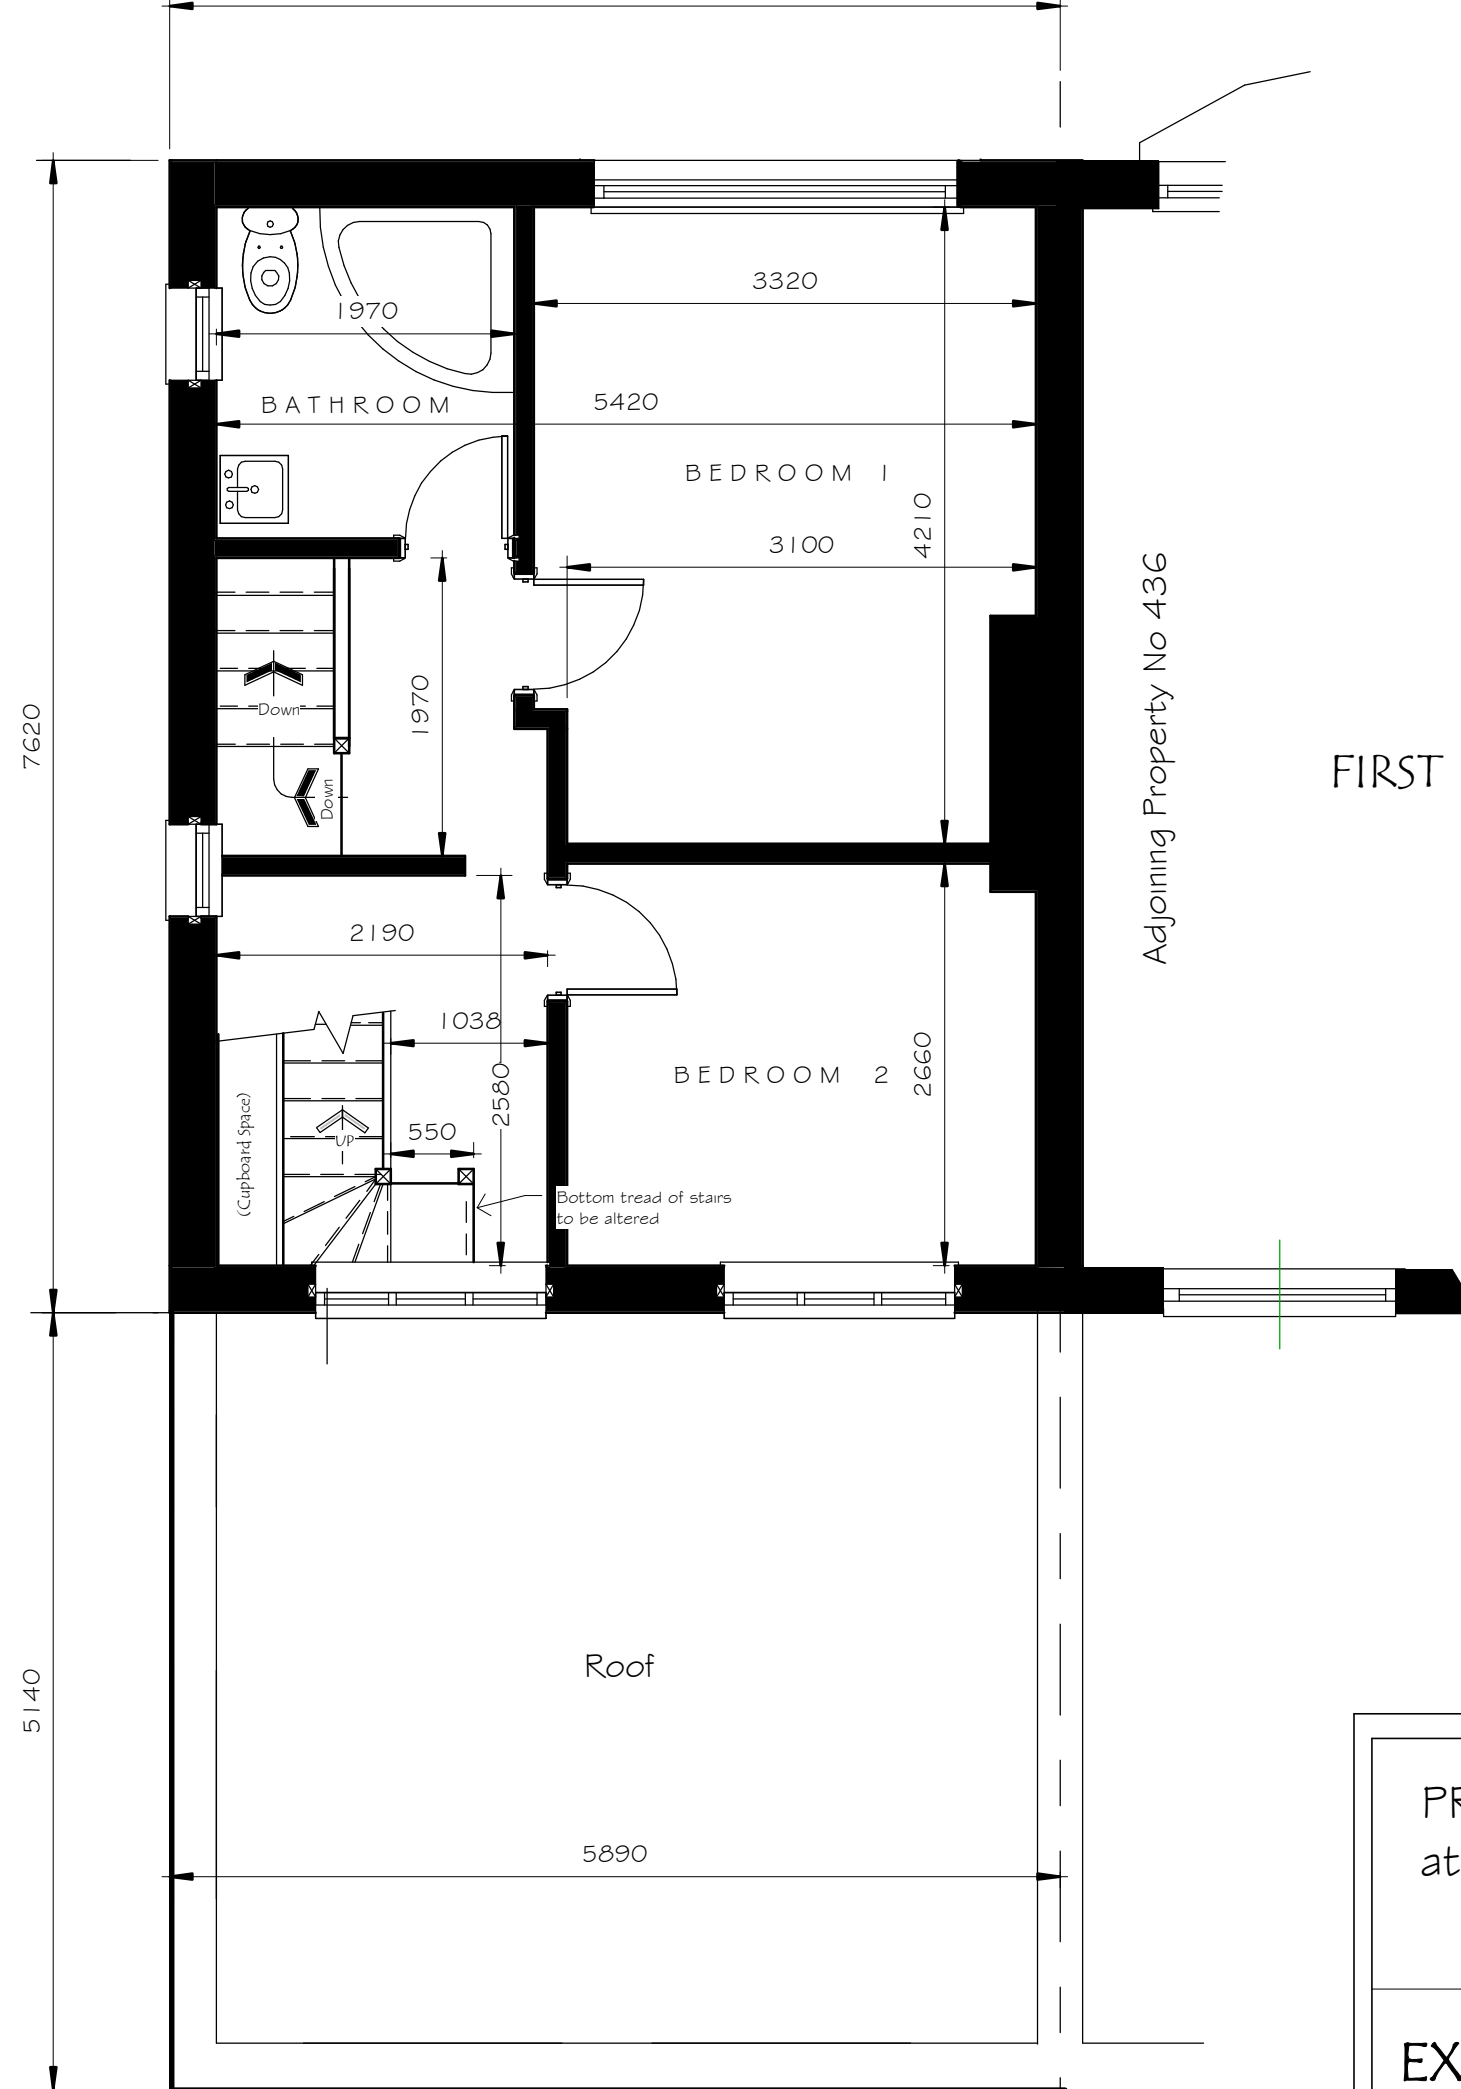

FIRST FLOOR PLAN

PROPOSED TWO STOREY REAR/SIDE EXTENSION
at 15 RIVERSIDE GARDENS, GLYNNEATH SA11 5LA

EXISTING FIRST FLOOR

Date 08.02.22
Scale 1:50
Drawn DG

Drawing No

2109/4

REV