

Superseded

PROPOSED TWO STOREY REAR/SIDE EXTENSION
at 15 RIVERSIDE GARDENS, GLYNNEATH SA1 1 5LA

PROPOSED ELEVATIONS

Date: 08/02/22


Scale: 1:100

Drawn: ss


21/09/8

REV


SIDE ELEVATION Facing West

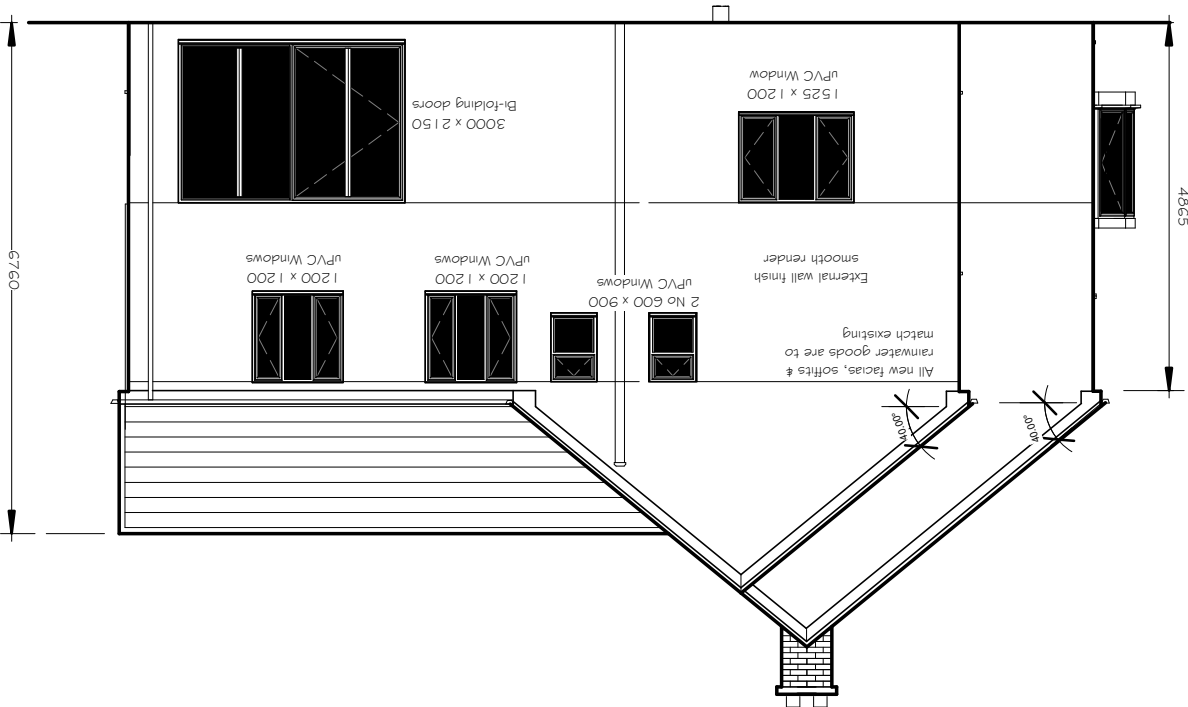

REAR ELEVATION Facing South

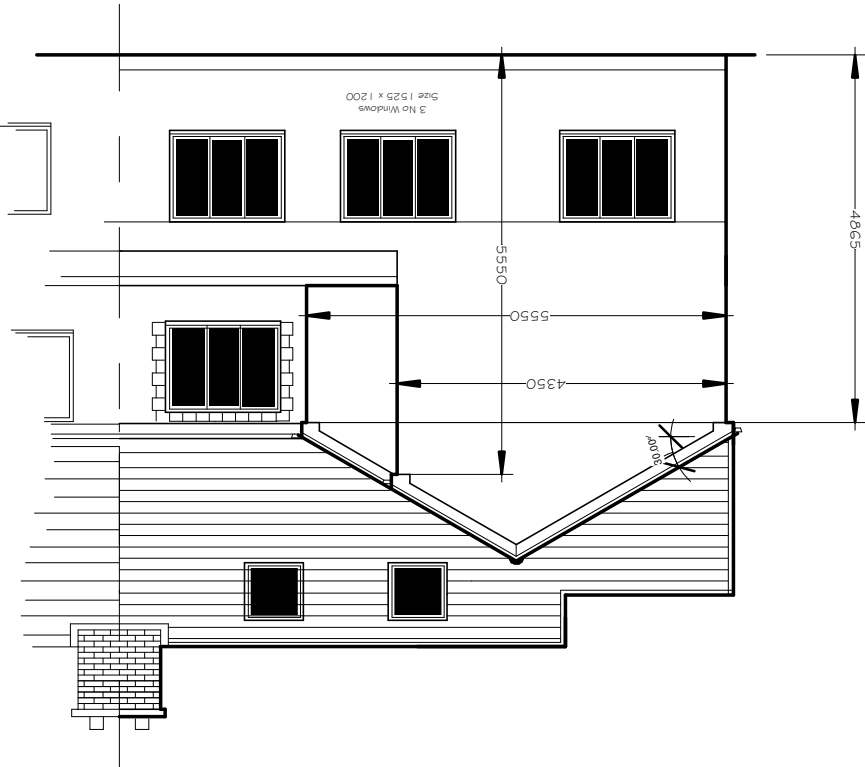

ELEVATION Facing East
(Section Through Party Wall with No 436)

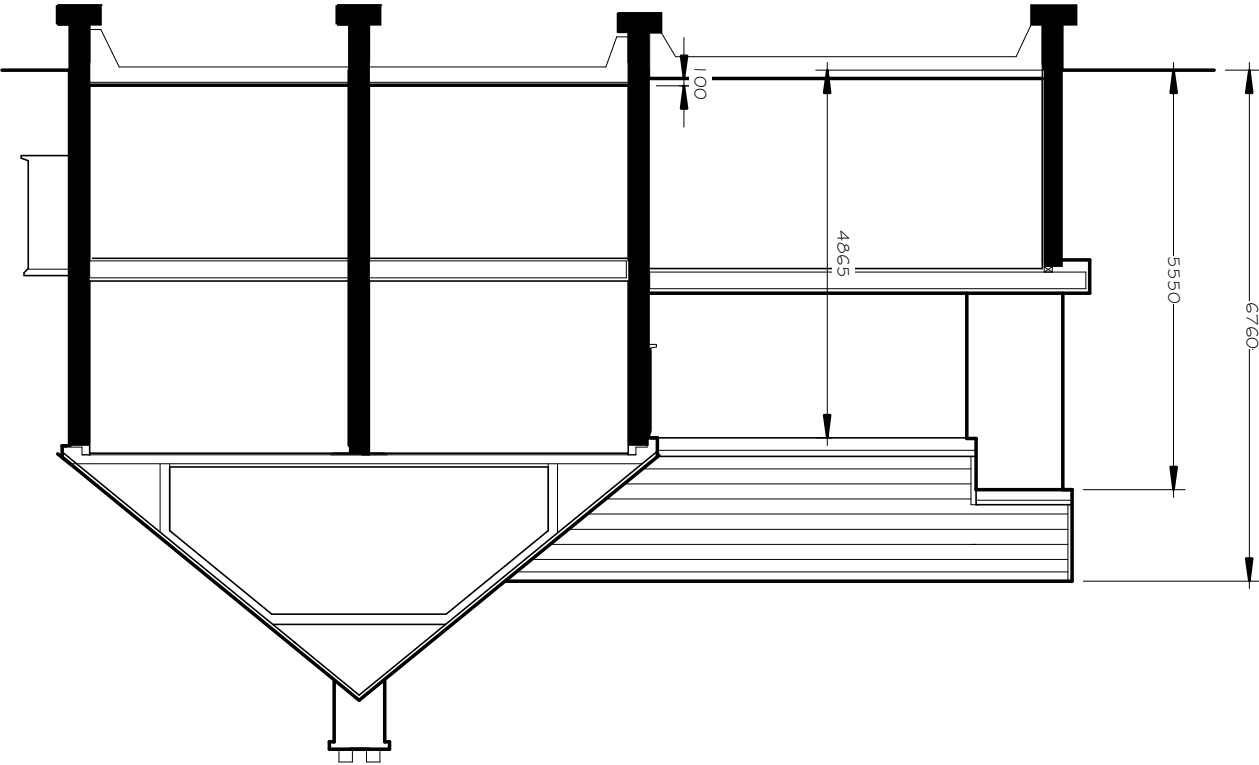

FRONT ELEVATION Facing North

