


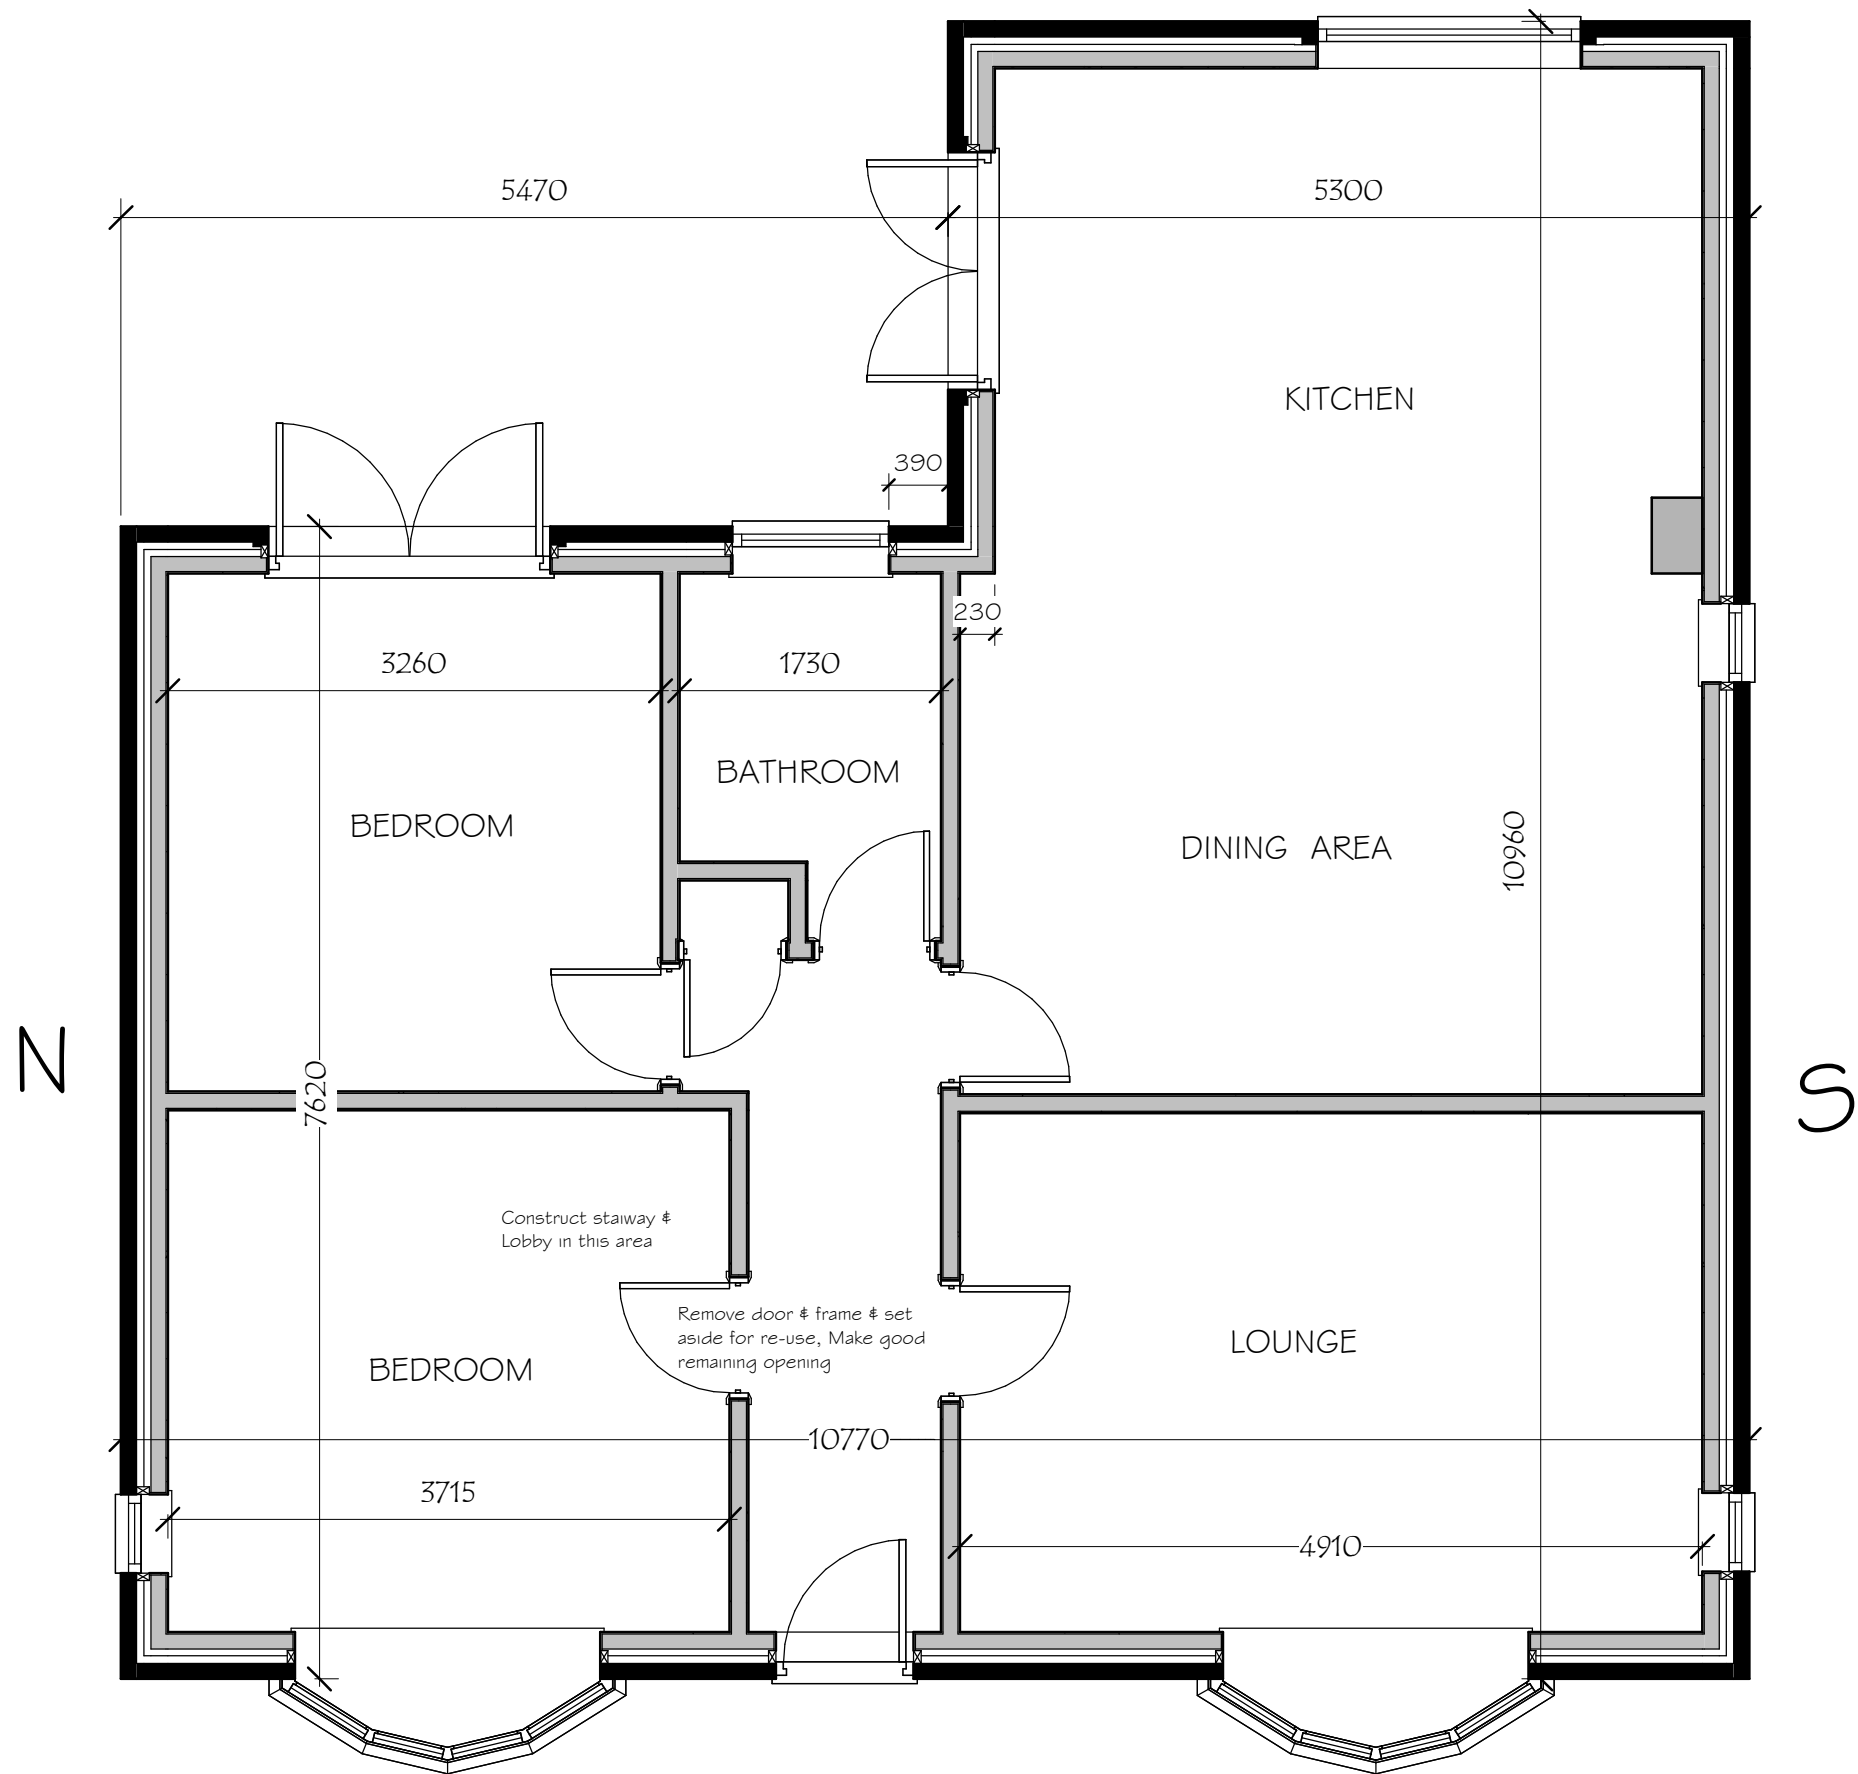

GROUND FLOOR PLAN

PROJECT		PROPOSED LOFT CONVERSION at 6 GILFACH ROAD, BRYNCOCH , NEATH. SA10 8EH	
SHEET TITLE		DATE 16.02.22. SCALE 1 : 50 DRAWN DG	DRAWING NO 2111 / 3
EXISTING GROUND FLOOR PLAN		REV A	

A	Window shown RH side of Lounge	NAME	DATE
REVISION	DESCRIPTION		